




Plot 37 A3
Plot 36 A3
FRONT ELEVATION
Note : Wall areas left clear to elevations are in facing brickwork

Plot 37 A3
SIDE ELEVATION


Plot 36 A3
REAR ELEVATION

Plot 37 A3


Plot 36 A3
SIDE ELEVATION

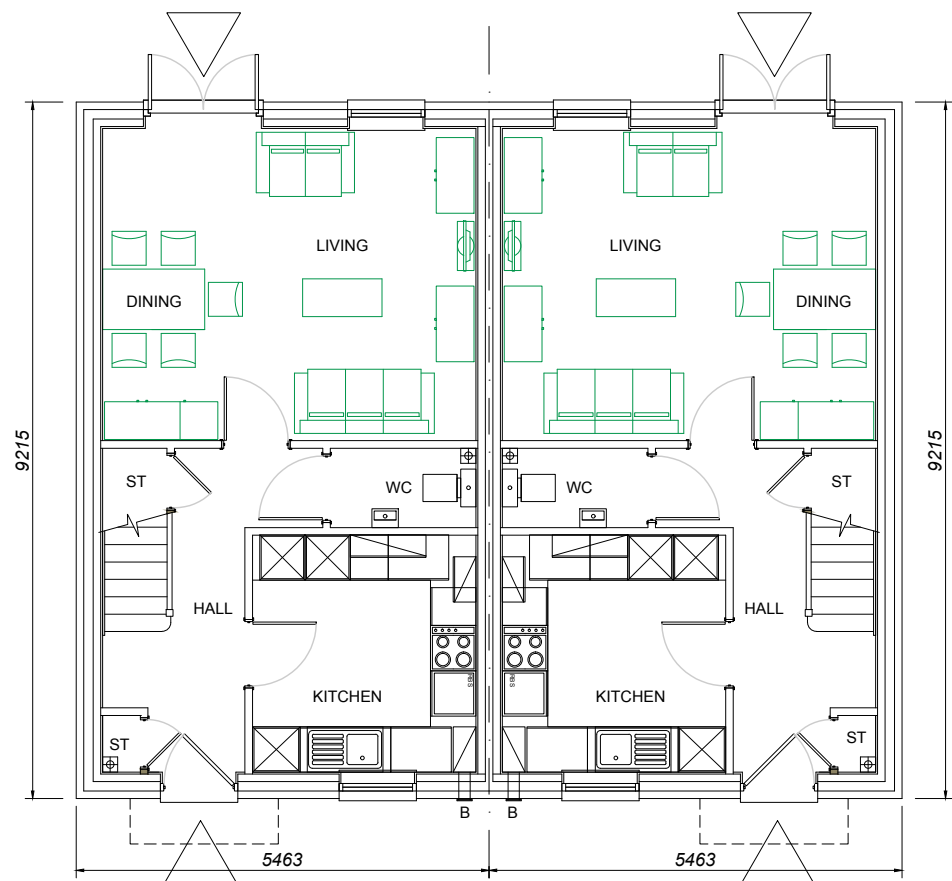


Plot 37 A3
Plot 36 A3
GROUND FLOOR PLAN

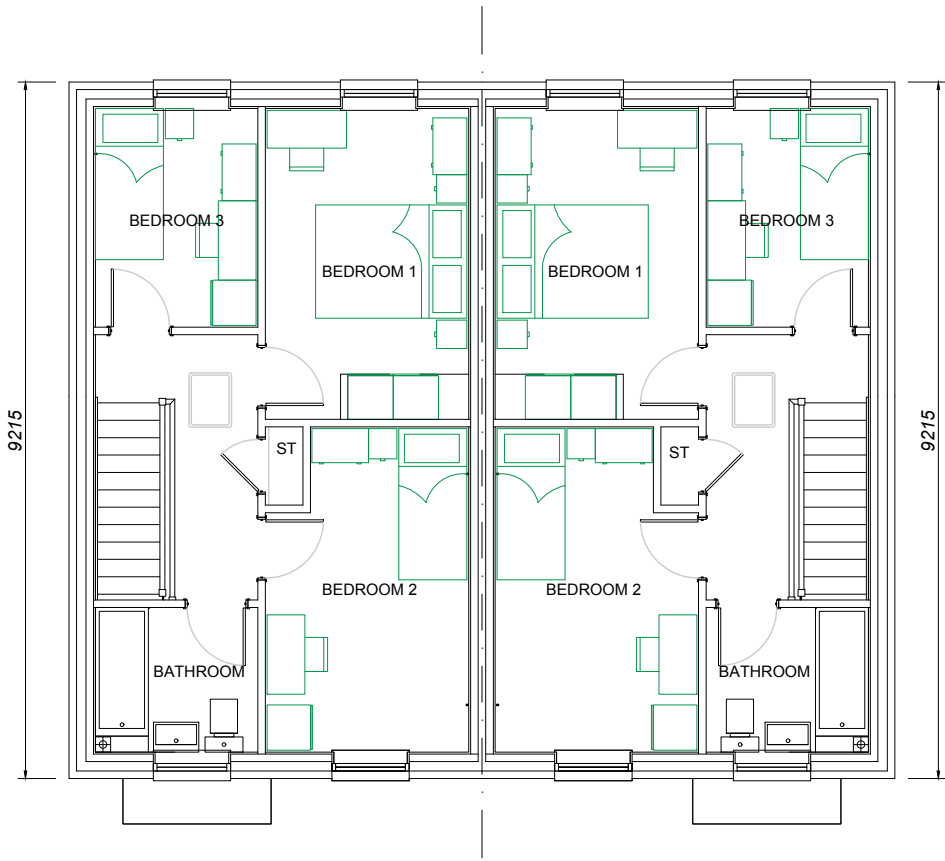

FIRST FLOOR PLAN

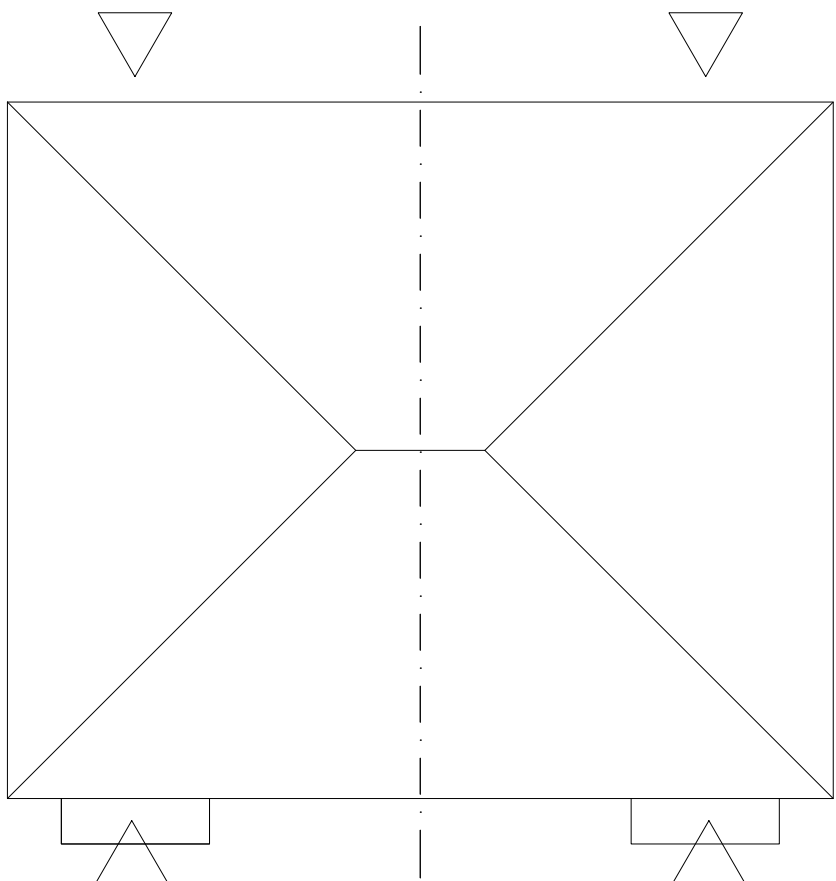

ROOF PLAN

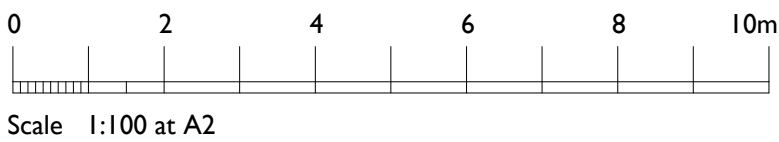

House Type A3
Plots 36 & 37.
Affordable.
A3 : 84.16sq.m. / 905sq.ft.
3 bed 4 person unit

urban pulse design

The Studio, Unit 17, Vicarage Farm, Winchester Road,
Fairoak, Hampshire, SO50 7HD
023 8069 7010

enquiries@urbanpulsedesign.co.uk www.urbanpulsedesign.co.uk

PROJECT
Land West of New Barn Lane
North Bersted Borno Regis

Linden Homes South

Project type Residential	Drawing classification	Work stage Floor Plans/Elevations
-----------------------------	------------------------	--------------------------------------

DRAWING TITLE
Plots 36 & 37
House Type A3
Floor Plans & Elevations

SCALE 1:100	SHEET SIZE A2	SHEET No. 1 of 1	DRAWN ML	CHKD ML	DATE 12/07/17	CAD FILE
----------------	------------------	---------------------	-------------	------------	------------------	----------

Detail Planning

16-1103-028