





Plot 71 A2 Plot 72 A2
FRONT ELEVATION
Note : Wall areas left clear to elevations are in facing brickwork

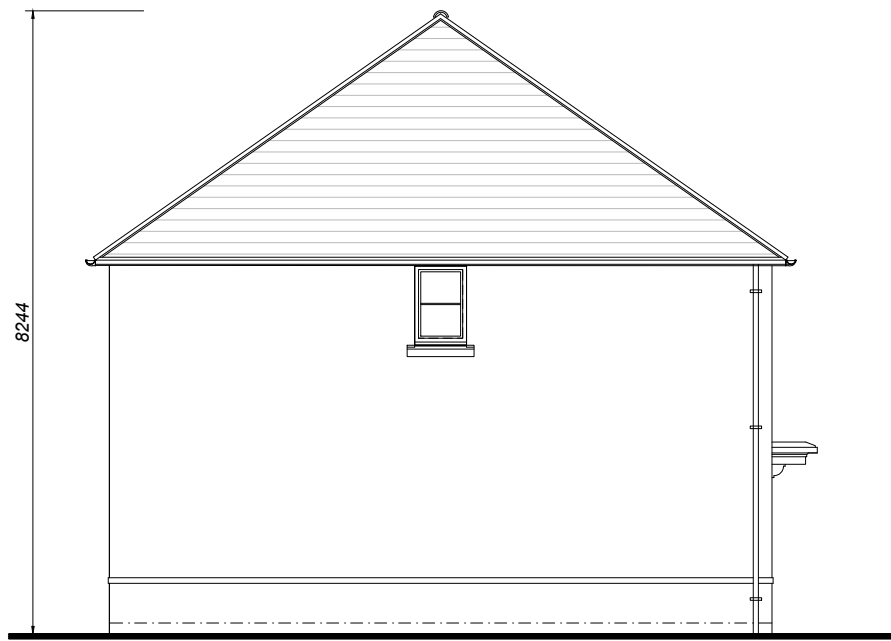


Plot 69 A2
SIDE ELEVATION




Plot 70 A2 Plot 69 A2
REAR ELEVATION

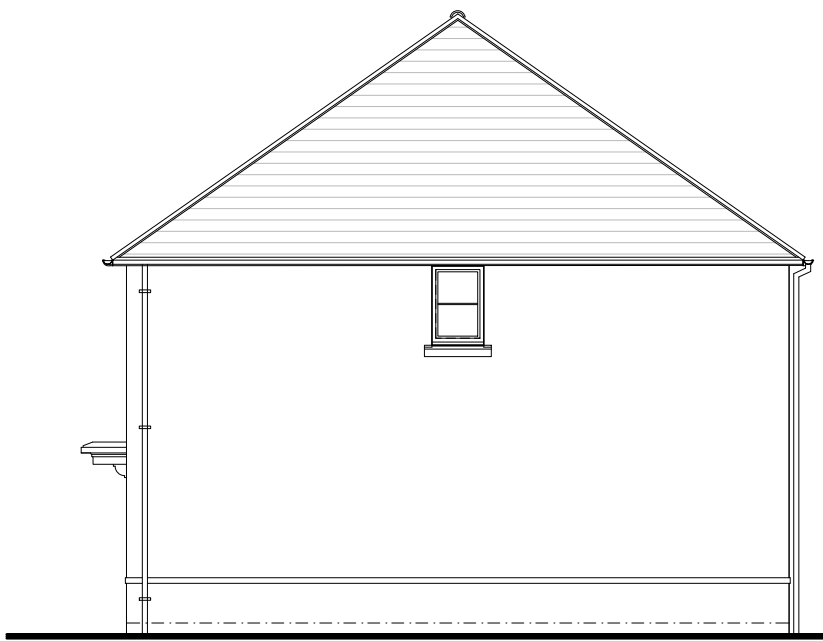


Plot 70 A2
SIDE ELEVATION

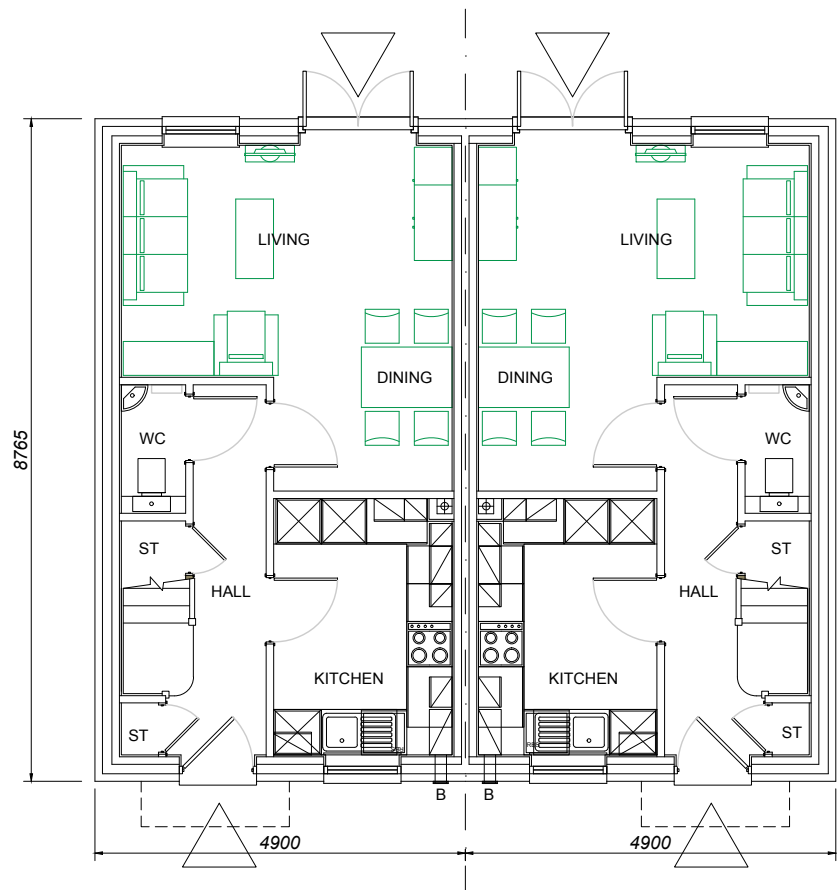

Plot 71 A2 Plot 72 A2
GROUND FLOOR PLAN

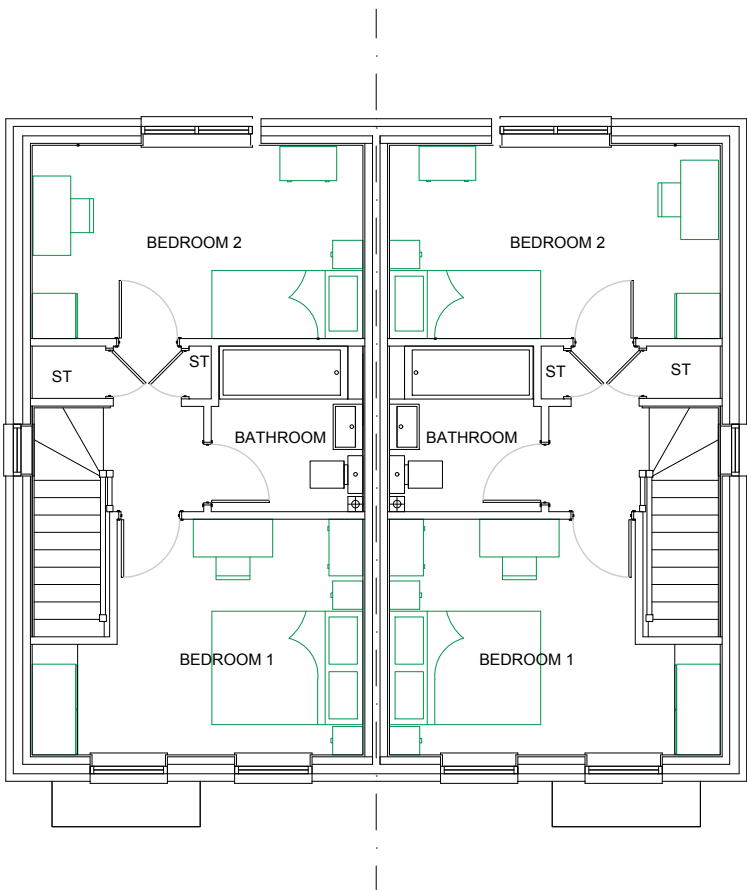


FIRST FLOOR PLAN

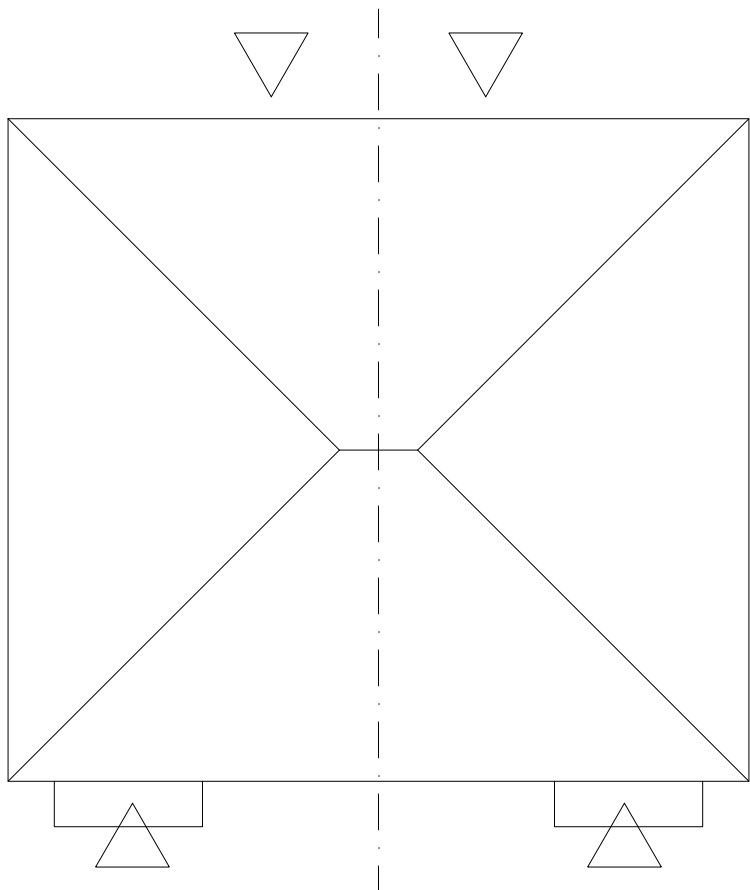

ROOF PLAN

House Type A2
Plots 71 & 72.
Affordable.
A2 : 70.68sq.m. / 760sq.ft.
2 bed 3 person unit

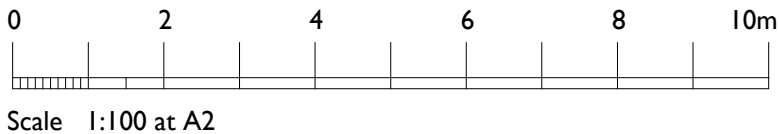

urban pulse

design

The Studio, Unit 17, Vicarage Farm, Winchester Road,
Fair Oak, Hampshire, SO50 7HD
023 8069 7010
enquiries@urbanpulsedesign.co.uk www.urbanpulsedesign.co.uk

PROJECT
Land West of New Barn Lane
North Bersted Borno Regis

Linden Homes South

Project type Residential	Drawing classification	Work stage Floor Plans/Elevations
-----------------------------	------------------------	--------------------------------------

DRAWING TITLE
Plots 71 & 72
House Type A2
Floor Plans & Elevations

SCALE 1:100	SHEET SIZE A2	SHEET No. 1 of 1	DRAWN ML	CHKD ML	DATE 12/07/17	CAD FILE
----------------	------------------	---------------------	-------------	------------	------------------	----------

Detail Planning

16-1103-042