


FRONT ELEVATION
Note : Wall areas left clear to elevations are in facing brickwork


SIDE ELEVATION

REAR ELEVATION


FRONT / SIDE ELEVATION

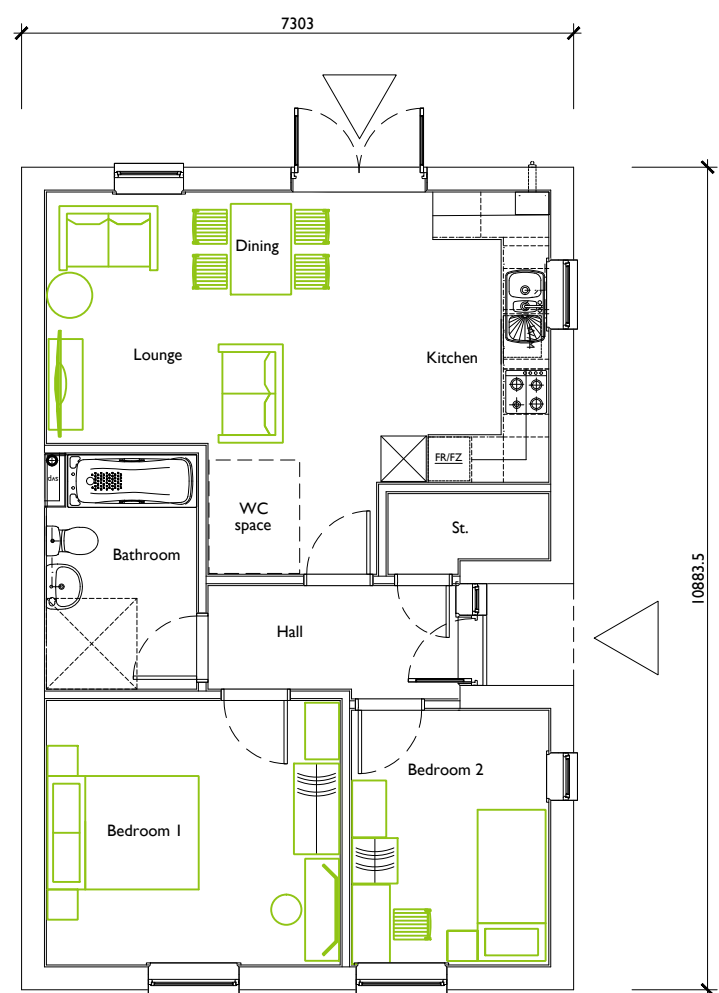

GROUND FLOOR PLAN

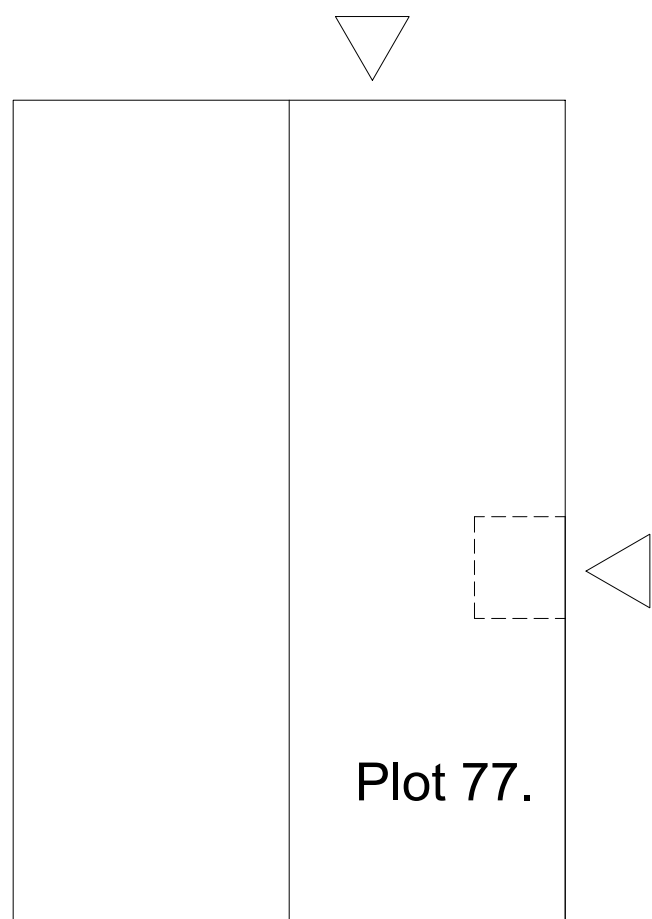

ROOF PLAN

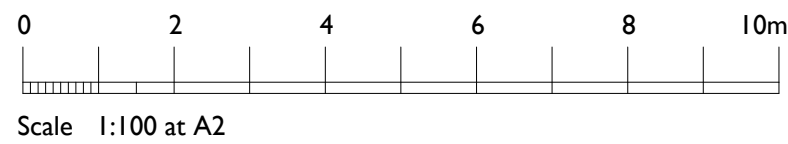

2 BED BUNGALOW - Type 2BBb
65.57sq.m. / 705sq.ft.

2 bed 3 person unit

Plot 77.
Wheel Chair Affordable.

urban pulse design

The Studio, Unit 17, Vicarage Farm, Winchester Road,
Fair Oak, Hampshire, SO50 7HD
023 8069 7010
enquiries@urbanpulsedesign.co.uk www.urbanpulsedesign.co.uk

PROJECT
Land West of New Barn Lane
North Bersted Bignor Regis

Linden Homes South

Project type Residential	Drawing classification Floor Plans/Elevations	Work stage Floor Plans/Elevations
-----------------------------	--	--------------------------------------

DRAWING TITLE
Plot 77
Bungalow 2BBb
Floor Plans & Elevations

SCALE 1:100	SHEET SIZE A2	SHEET No. 1 of 1	DRAWN ML	CHKD ML	DATE 12/07/17	CAD FILE
----------------	------------------	---------------------	-------------	------------	------------------	----------

Detail Planning

16-1103-045