





Plot 82 402
FRONT ELEVATION
Note : Wall areas left clear to elevations are in facing brickwork

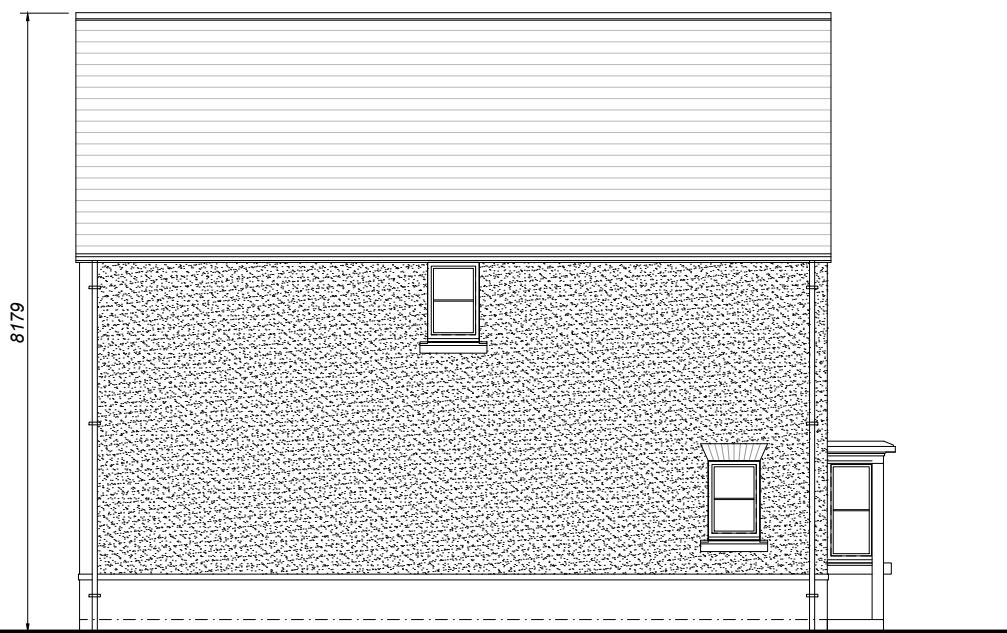


SIDE ELEVATION




REAR ELEVATION

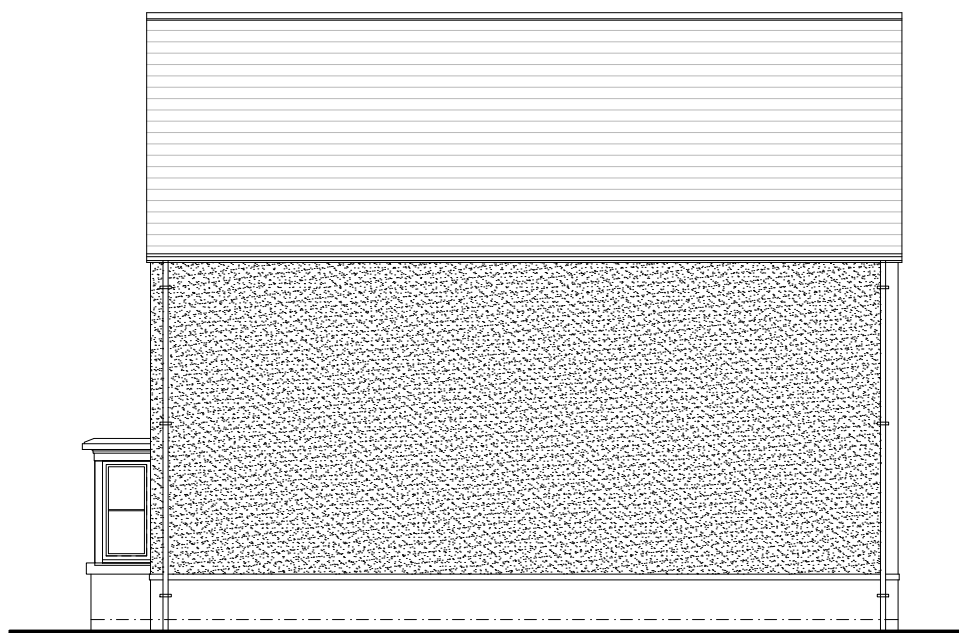


SIDE ELEVATION

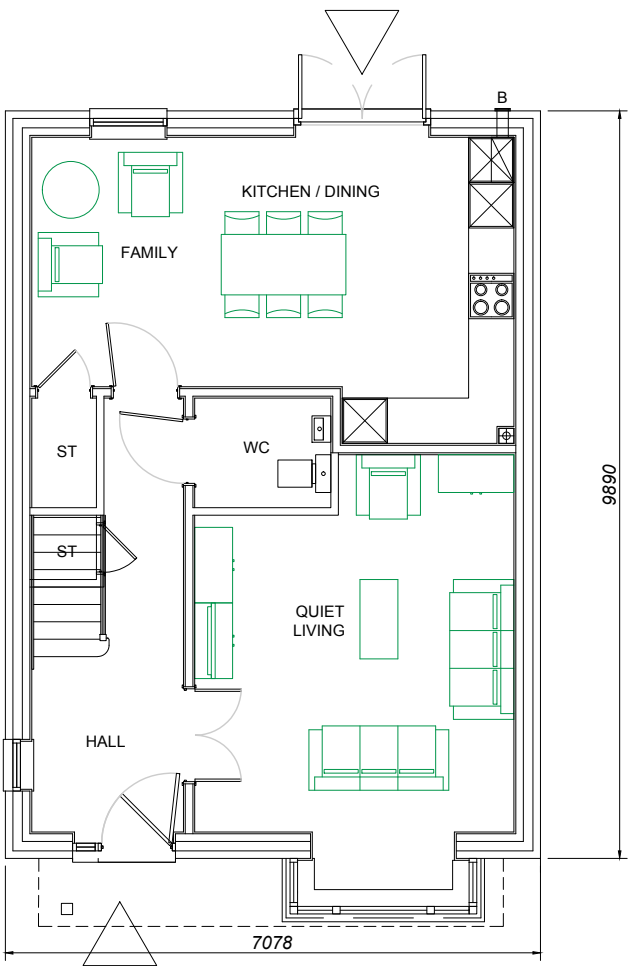


Plot 82 402
GROUND FLOOR PLAN

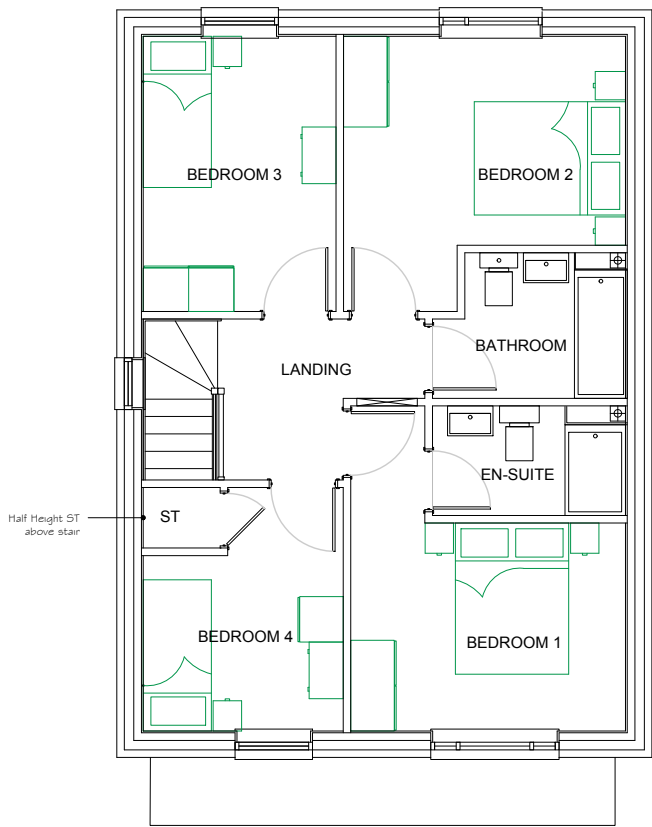

FIRST FLOOR PLAN

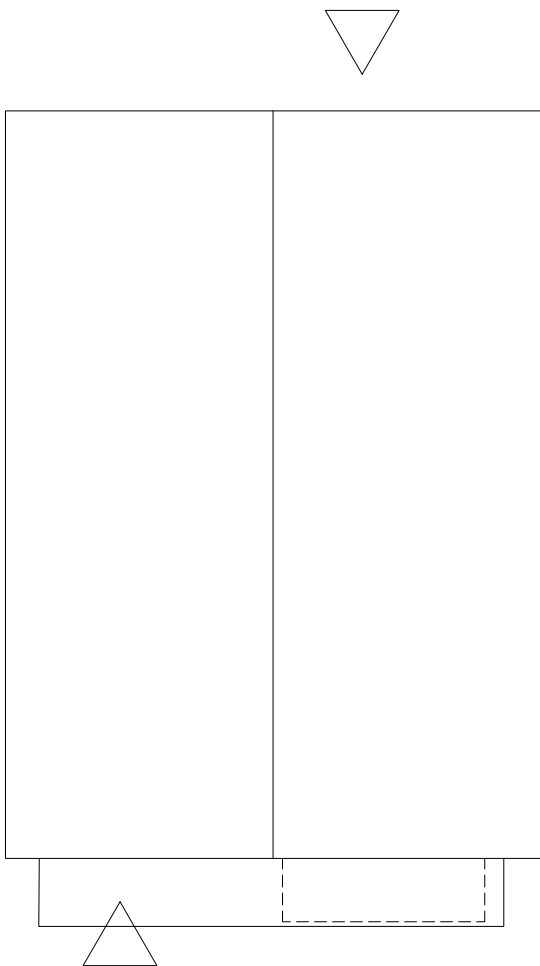

ROOF PLAN

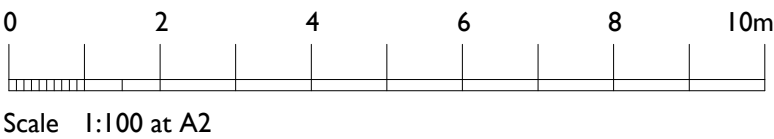

House Type 402
Plot 82.
Private.
402 : 118.76sq.m. / 1277sq.ft.
4 bed 6 person unit

urban pulse

design

The Studio, Unit 17, Vicarage Farm, Winchester Road,
Fairoak, Hampshire, SO50 7HD
023 8069 7010
enquiries@urbanpulsedesign.co.uk www.urbanpulsedesign.co.uk

PROJECT
Land West of New Barn Lane
North Bersted Borno Regis

Linden Homes South

Project type Residential	Drawing classification	Work stage Floor Plans/Elevations
-----------------------------	------------------------	--------------------------------------

DRAWING TITLE
Plot 82
House Type 402
Floor Plans & Elevations

SCALE 1:100	SHEET SIZE A2	SHEET No. 1 of 1	DRAWN ML	CHKD ML	DATE 12/07/17	CAD FILE
----------------	------------------	---------------------	-------------	------------	------------------	----------

Detail Planning

16-1103-050