




Plot 86 402
FRONT ELEVATION
Note : Wall areas left clear to elevations are in facing brickwork

Plot 86 402
SIDE ELEVATION

Plot 85 402
REAR ELEVATION


Plot 86 402

Plot 85 402
SIDE ELEVATION

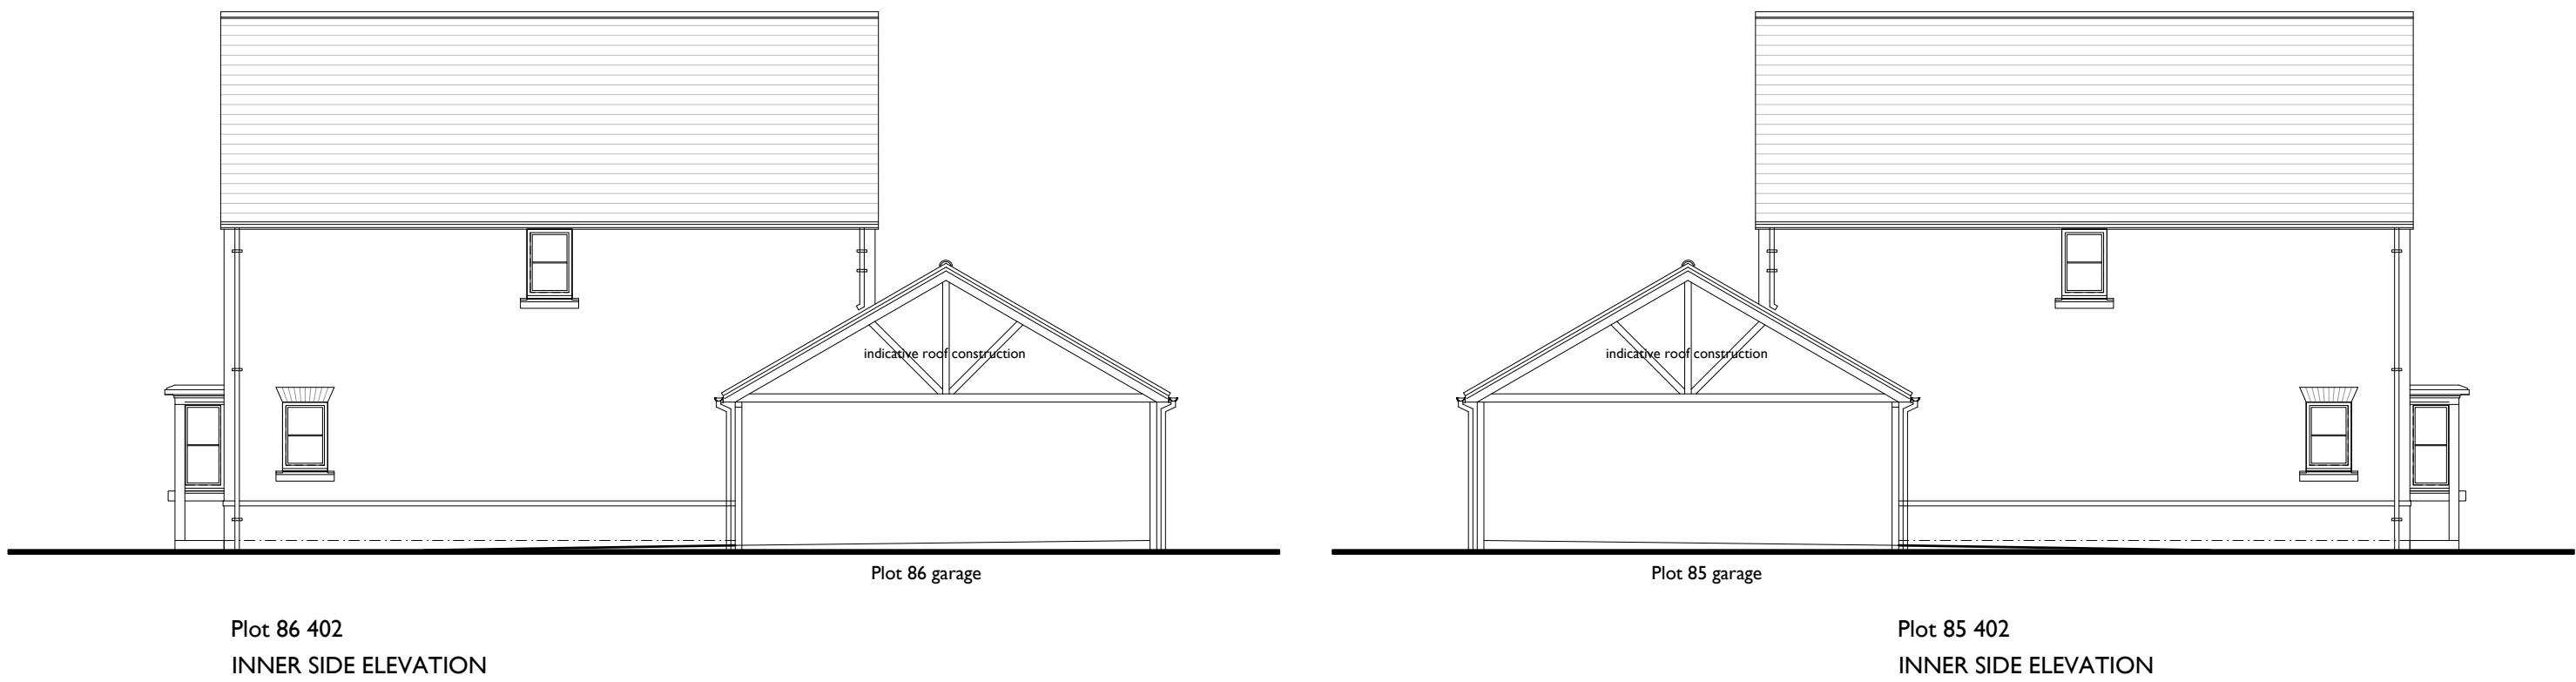

Plot 86 402
INNER SIDE ELEVATION


Plot 85 402
INNER SIDE ELEVATION

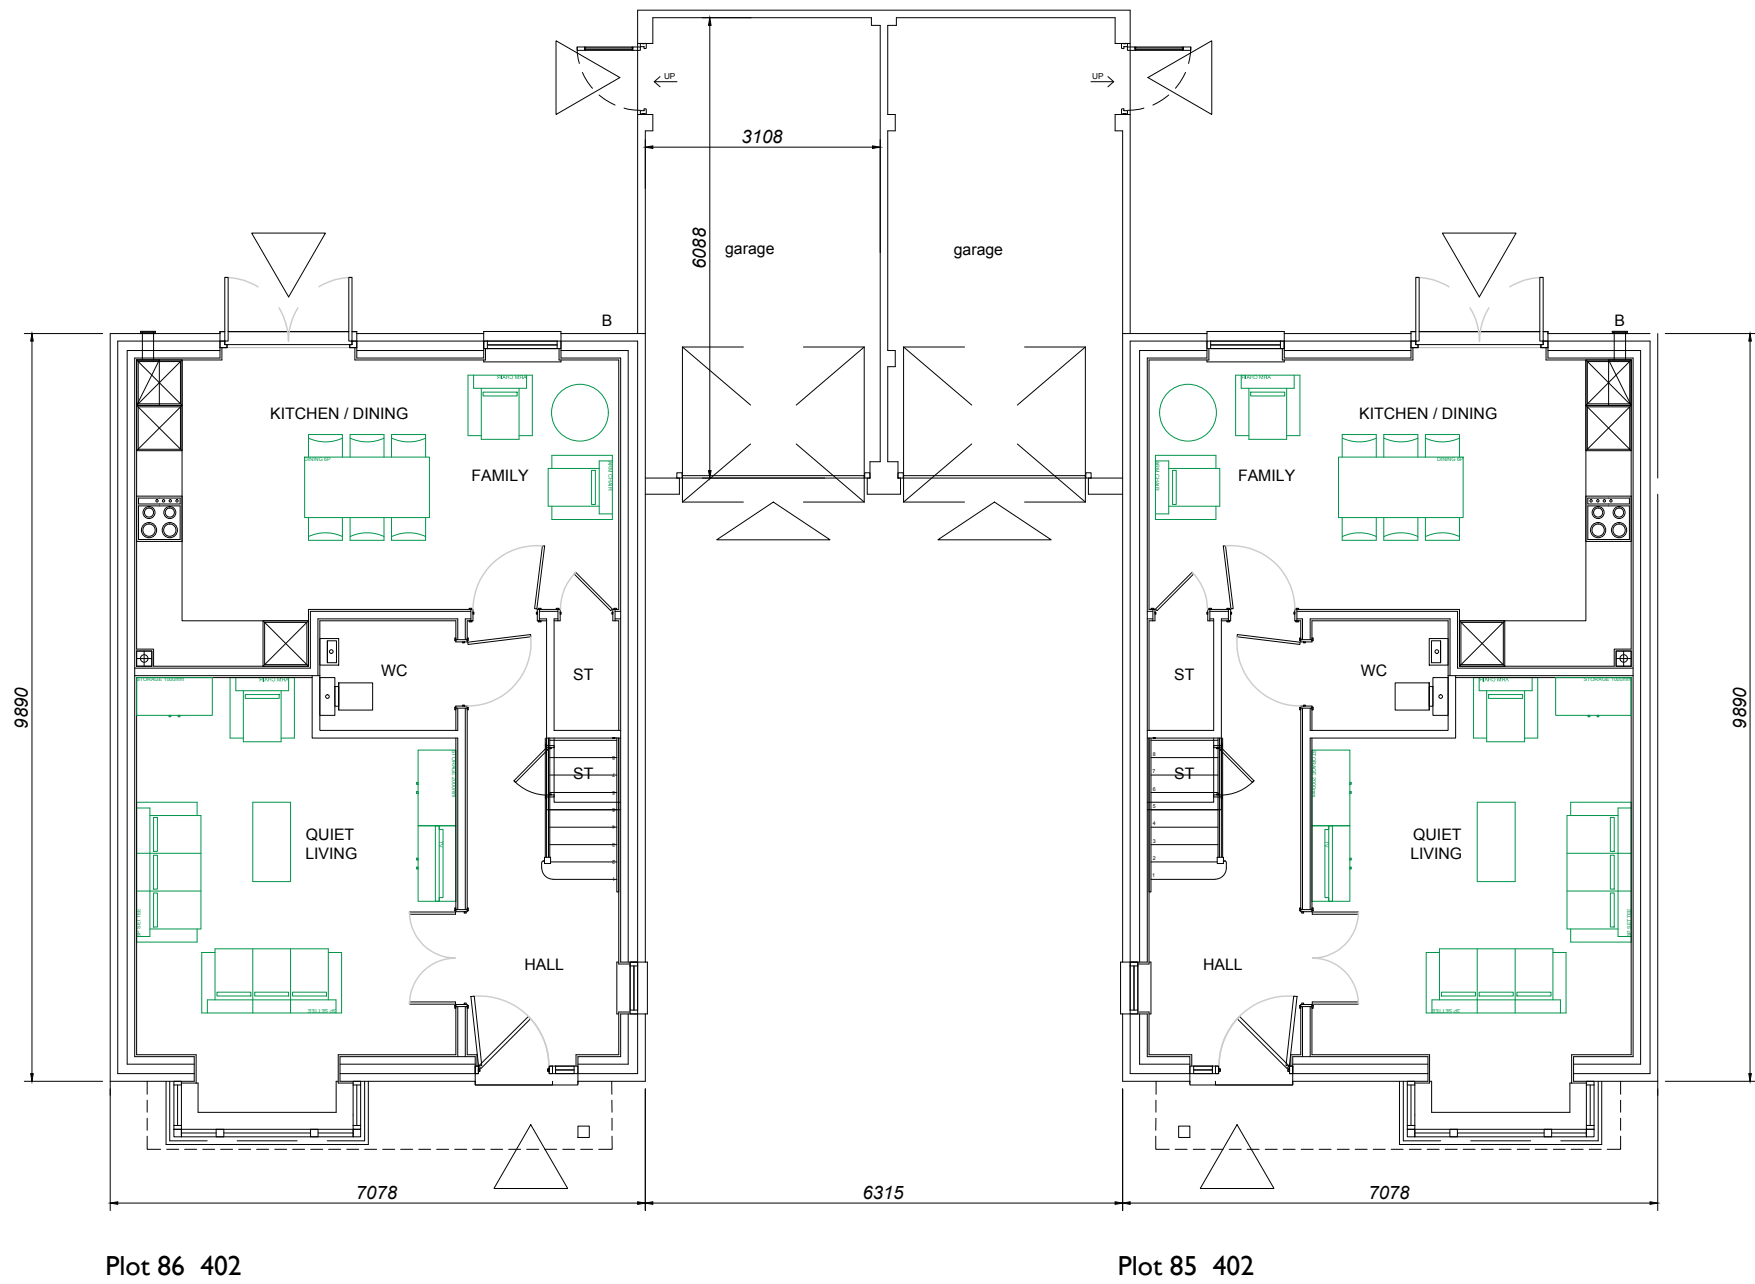


Plot 86 402

Plot 85 402


GROUND FLOOR PLAN

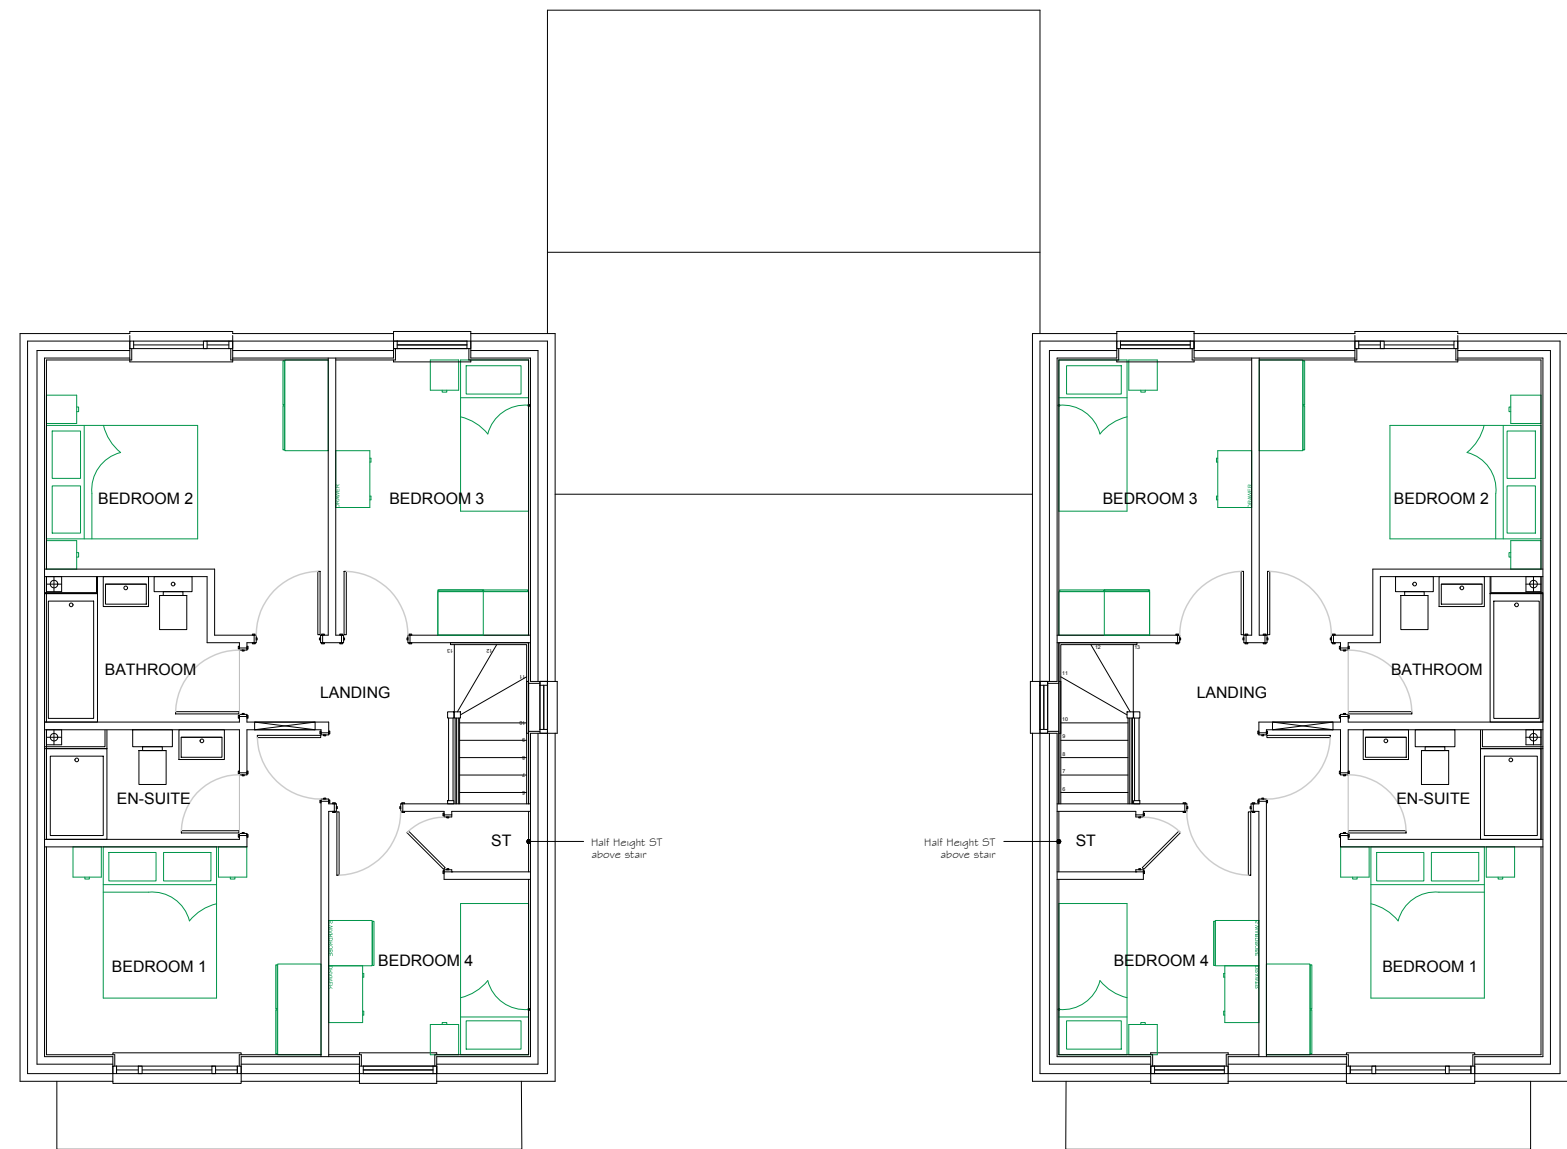

FIRST FLOOR PLAN

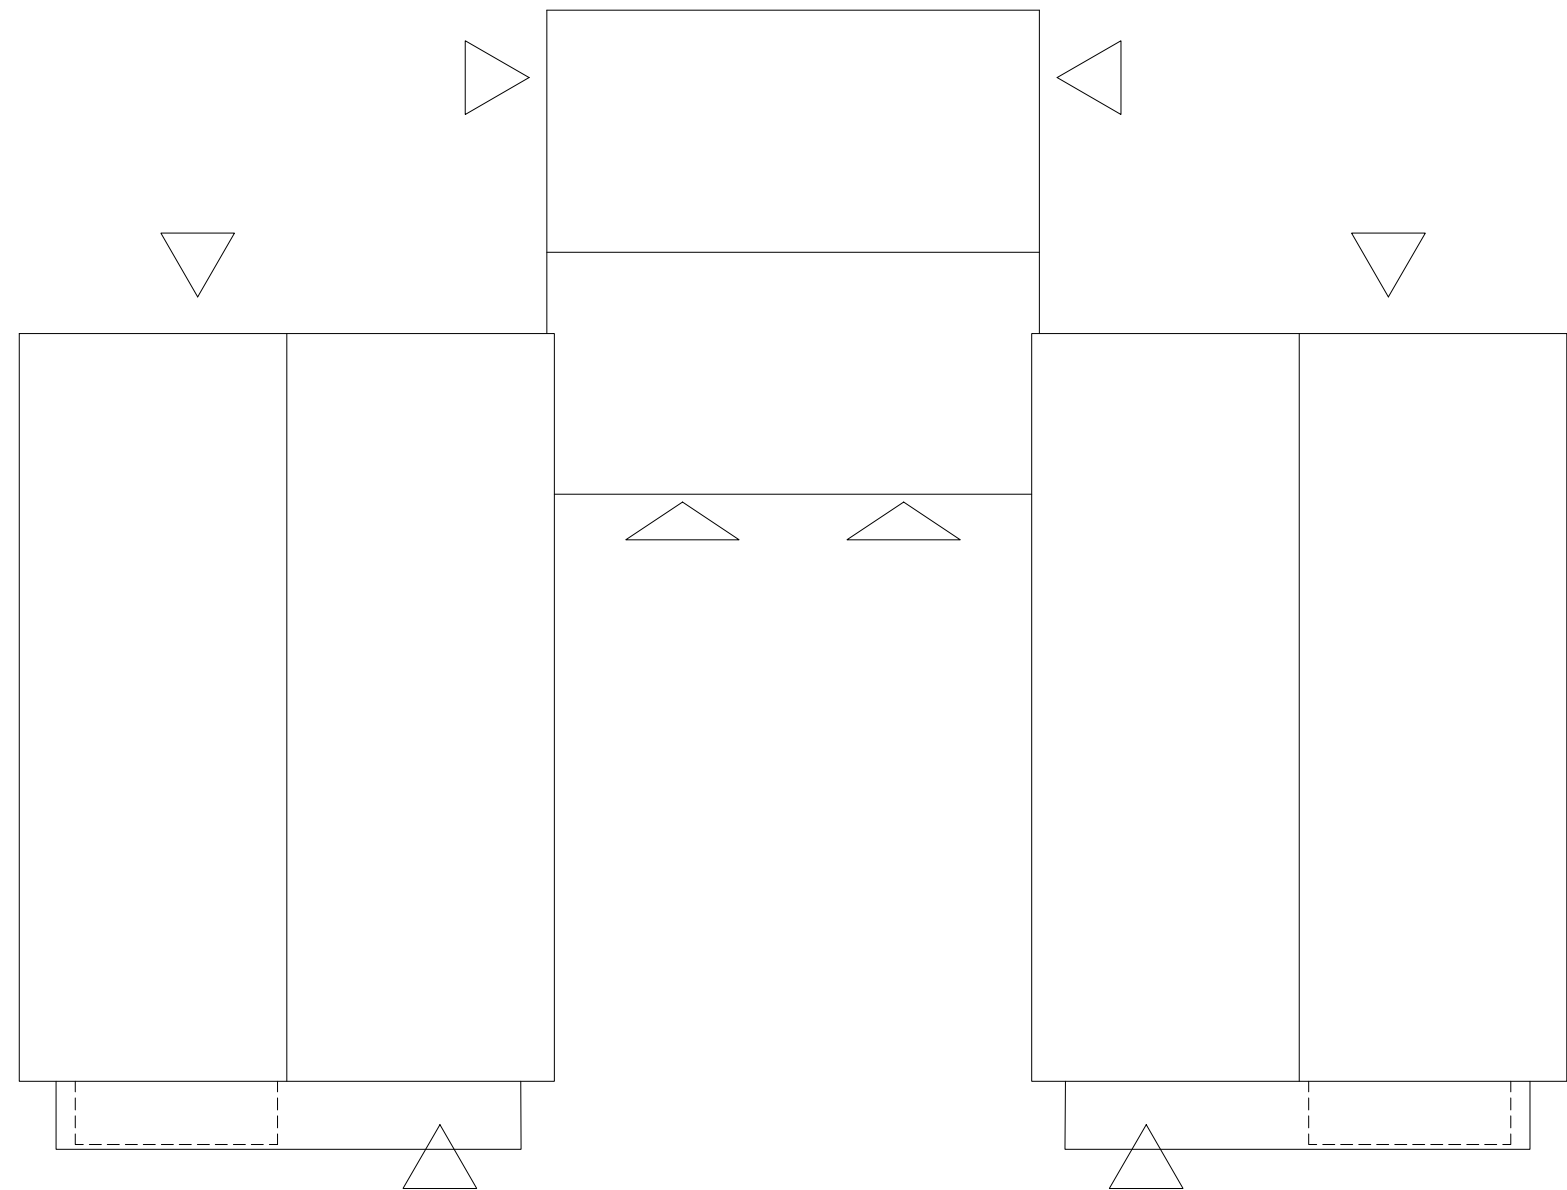

ROOF PLAN

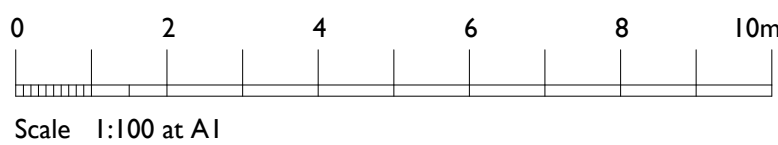

House Type 402
Plots 85 & 86.
Private.
402 : 118.76sq.m. / 1277sq.ft.
4 bed 6 person unit

urban pulse design
The Studio , Unit 17, Vicarage Farm Business Park, Winchester Road,
Fair Oak, Hampshire, SO50 7HD
enquiries@urbanpulsedesign.co.uk www.urbanpulsedesign.co.uk
Land West of New Barn Lane
North Bersted Bignor Regis

Project type	Drawing classification	Work stage
Residential		Floor Plans/Elevations
DRAWING TITLE		
Plots 85 & 86		
House Types 402		
Floor Plans & Elevations		

SCALE	SHEET SIZE	SHEET No.	DRAWN	CHKD	DATE	CAD FILE
1:100	A1	of 1	ML	ML	25/07/17	

Detail Planning

16-1103-053