


Plot 87 402
FRONT ELEVATION
Note : Wall areas left clear to elevations are in facing brickwork


SIDE ELEVATION

REAR ELEVATION


SIDE ELEVATION

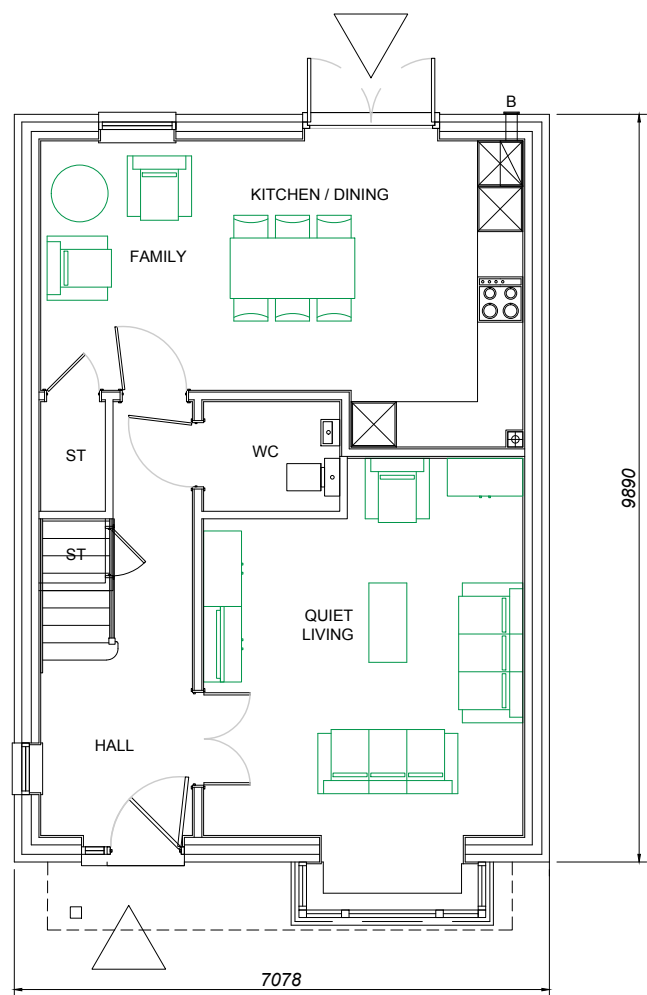


Plot 87 402
GROUND FLOOR PLAN

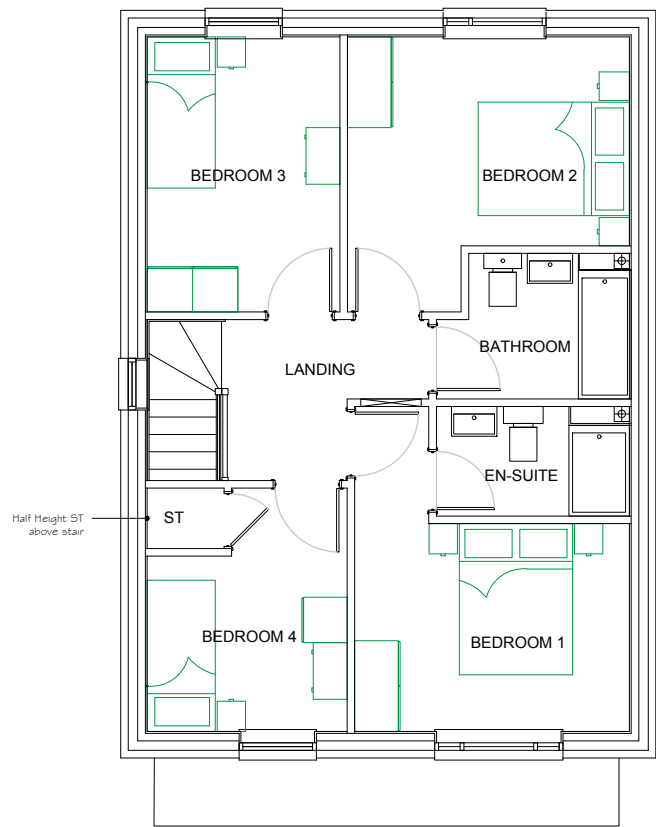

FIRST FLOOR PLAN

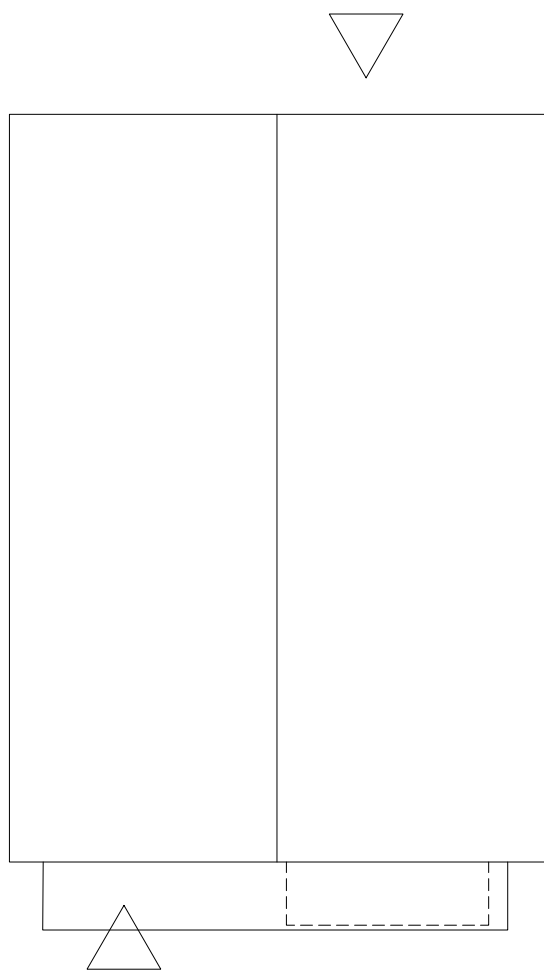

ROOF PLAN

 

Scale 1:100 at A2

House Type 402
Plot 87.
Private.
402 : 118.76sq.m. / 1277sq.ft.
4 bed 6 person unit

urban pulse

design

The Studio, Unit 17, Vicarage Farm, Winchester Road,
Fair Oak, Hampshire, SO50 7HD
023 8069 7010
enquiries@urbanpulsedesign.co.uk www.urbanpulsedesign.co.uk

PROJECT
Land West of New Barn Lane
North Bersted Bignor Regis

Linden Homes South

Project type Residential	Drawing classification	Work stage Floor Plans/Elevations
-----------------------------	------------------------	--------------------------------------

DRAWING TITLE
Plot 87
House Type 402
Floor Plans & Elevations

SCALE 1:100	SHEET SIZE A2	SHEET No. 1 of 1	DRAWN ML	CHKD ML	DATE 12/07/17	CAD FILE
----------------	------------------	---------------------	-------------	------------	------------------	----------

Detail Planning

16-1103-054