




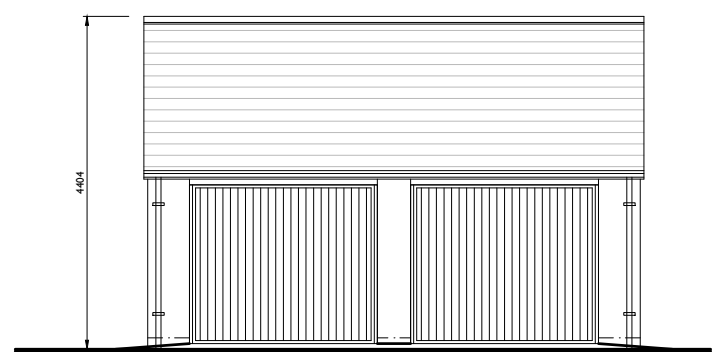


FRONT ELEVATION
Note : Wall areas left clear to elevations are in facing brickwork

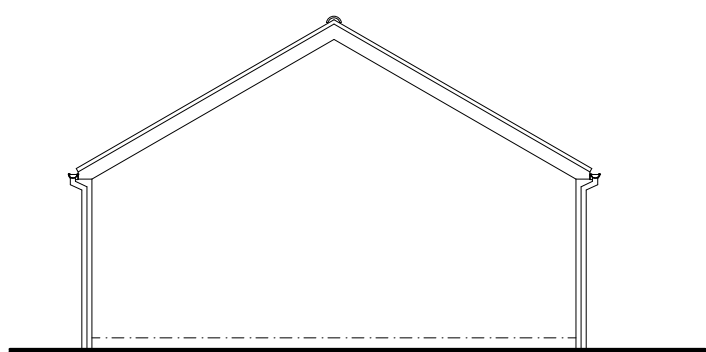


SIDE ELEVATION

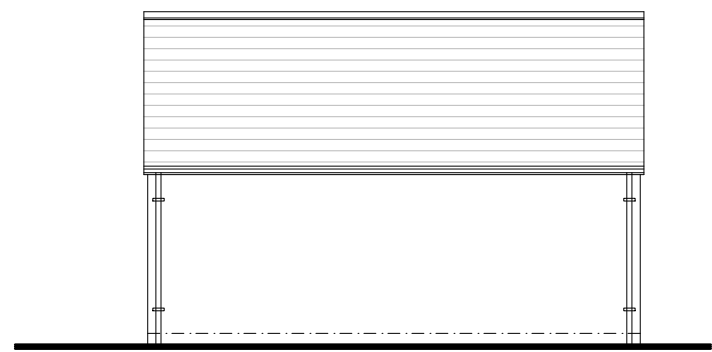


REAR ELEVATION

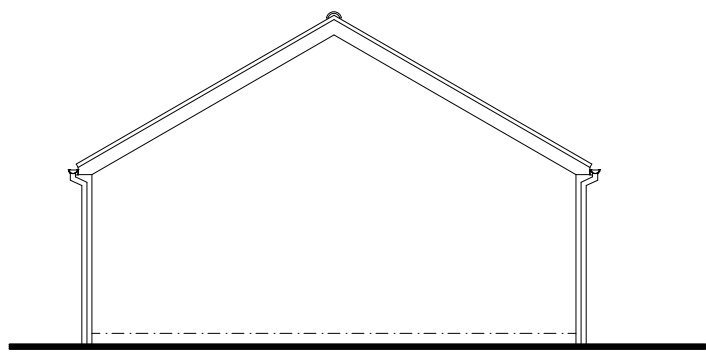


SIDE ELEVATION

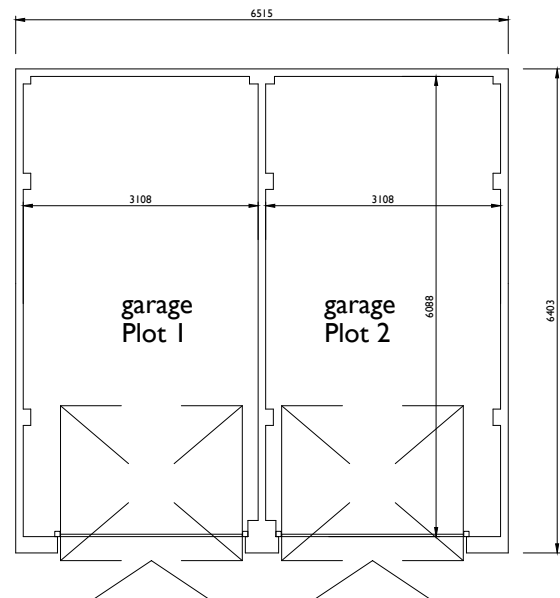


Ground Floor Plan
DOUBLE GARAGE DETAILS Type 1

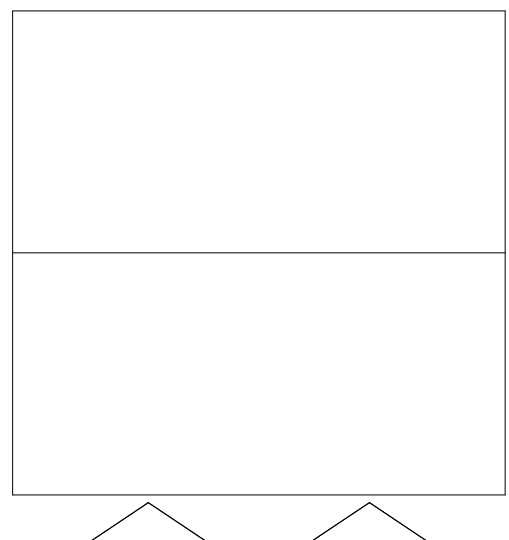


Roof Plan

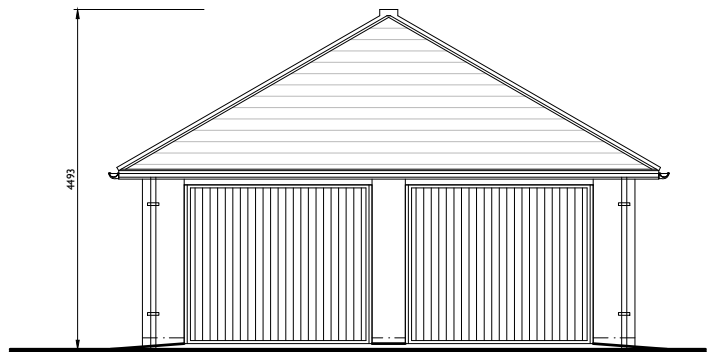


FRONT ELEVATION
Note : Wall areas left clear to elevations are in facing brickwork

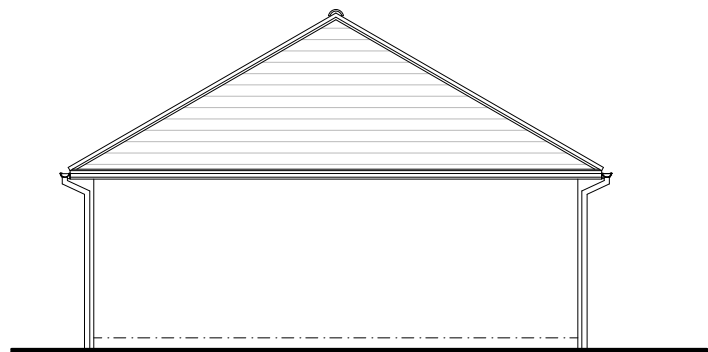


SIDE ELEVATION

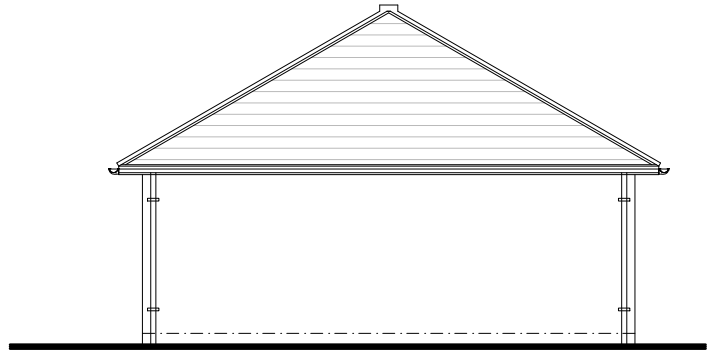


REAR ELEVATION

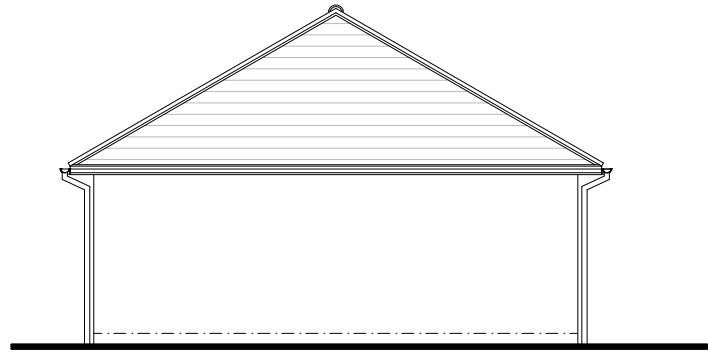


SIDE ELEVATION

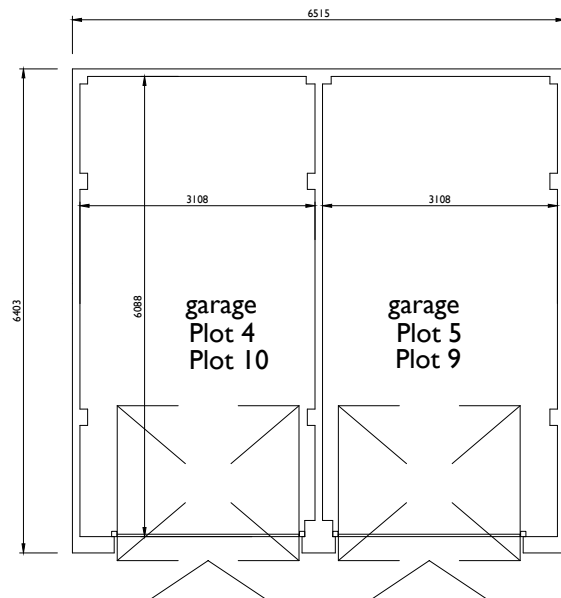


Ground Floor Plan
DOUBLE GARAGE DETAILS Type 2

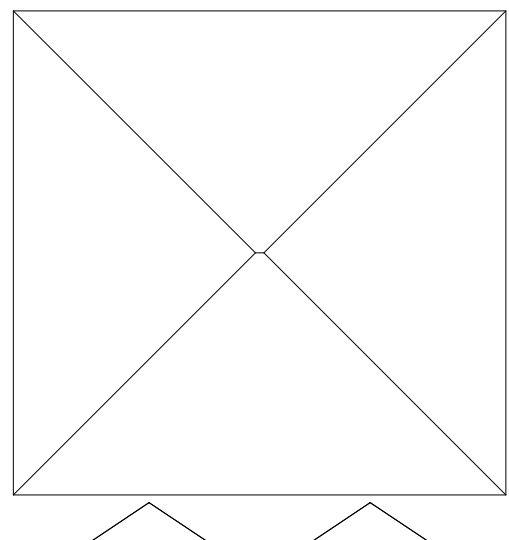


Roof Plan

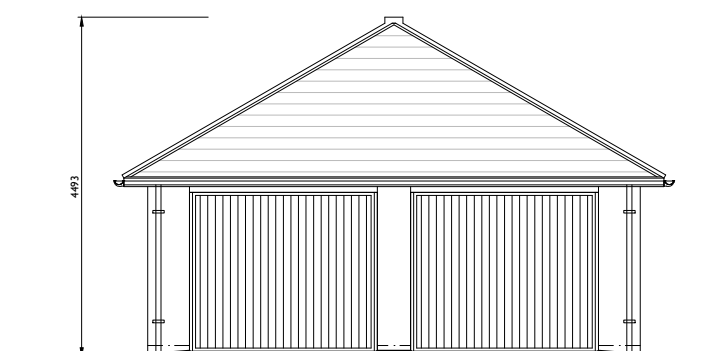


FRONT ELEVATION
Note : Wall areas left clear to elevations are in facing brickwork

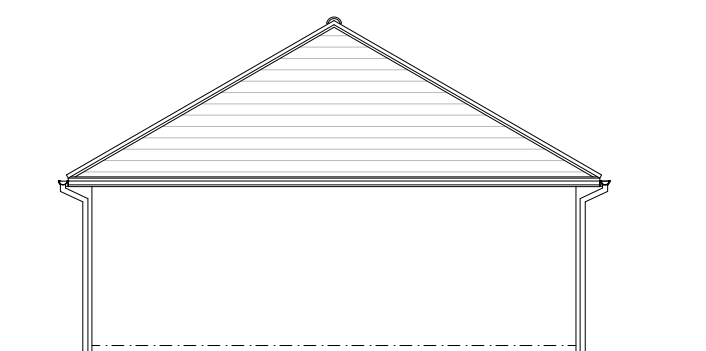


SIDE ELEVATION

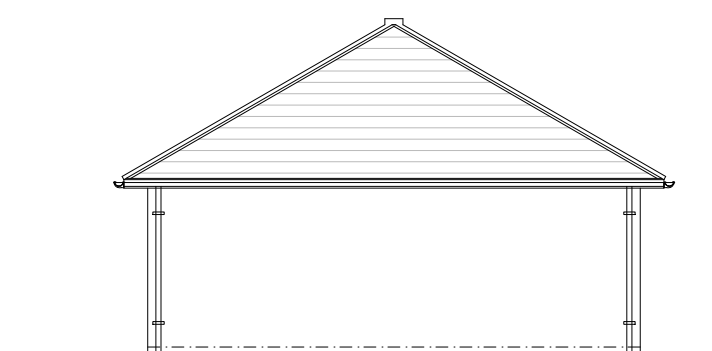


REAR ELEVATION

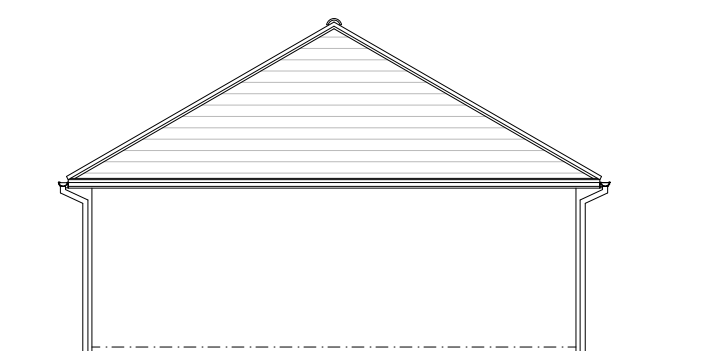

SIDE ELEVATION

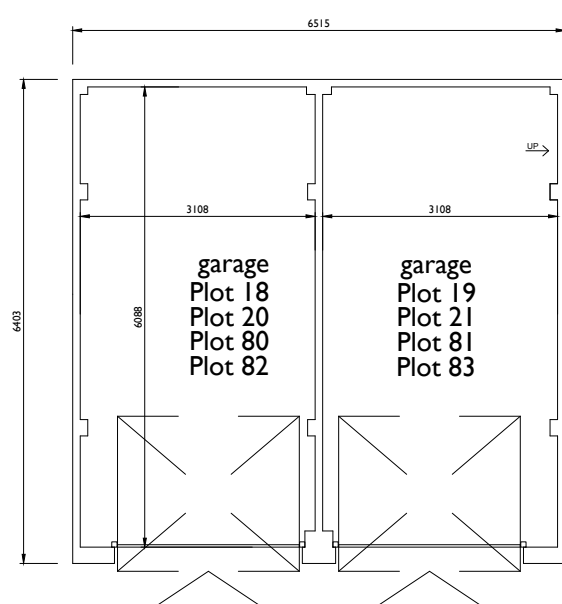


Ground Floor Plan
DOUBLE GARAGE DETAILS Type 4

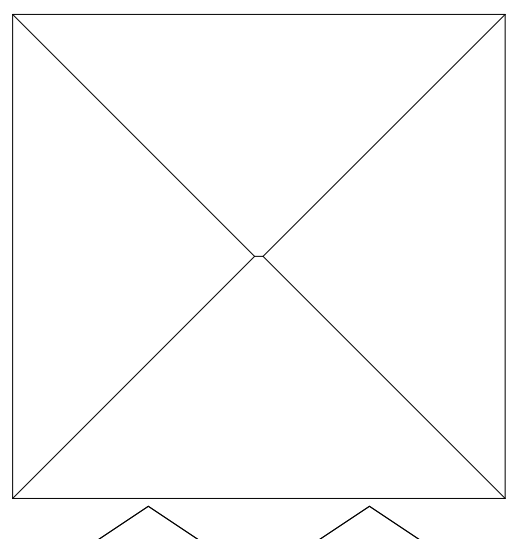

Roof Plan

GARAGES FLOOR PLANS & ELEVATIONS Sheet 1

NOTE: All garages will be a minimum of 6.0m x 3.0m internal dimension.
The minimum horizontal clear opening between frames of each set of vehicular doors will be 2.3m to all garages.

 

Scale 1:100 at A1

For specific layout and location information
see Site Plan Drawing
DPC levels will vary depending on site location



The Studio , Unit 17, Vicarage Farm Business Park, Winchester Road,
Fair Oak, Hampshire, SO50 7HD
023 8069 7010
enquiries@urbanpulsedesign.co.uk www.urbanpulsedesign.co.uk

Land West of New Barn Lane
North Bersted Bignor Regis

Linden Homes South

Project type Residential	Drawing classification	Work stage Floor Plans/Elevations
-----------------------------	------------------------	--------------------------------------

DRAWING TITLE

Garages

Sheet 1 of 2

Floor Plans & Elevations

SCALE	SHEET SIZE	SHEET No.	DRAWN	CHKD	DATE	CAD FILE
1:100	A1	of 1	ML	ML	27/07/17	

Detail Planning

16-1103-070