




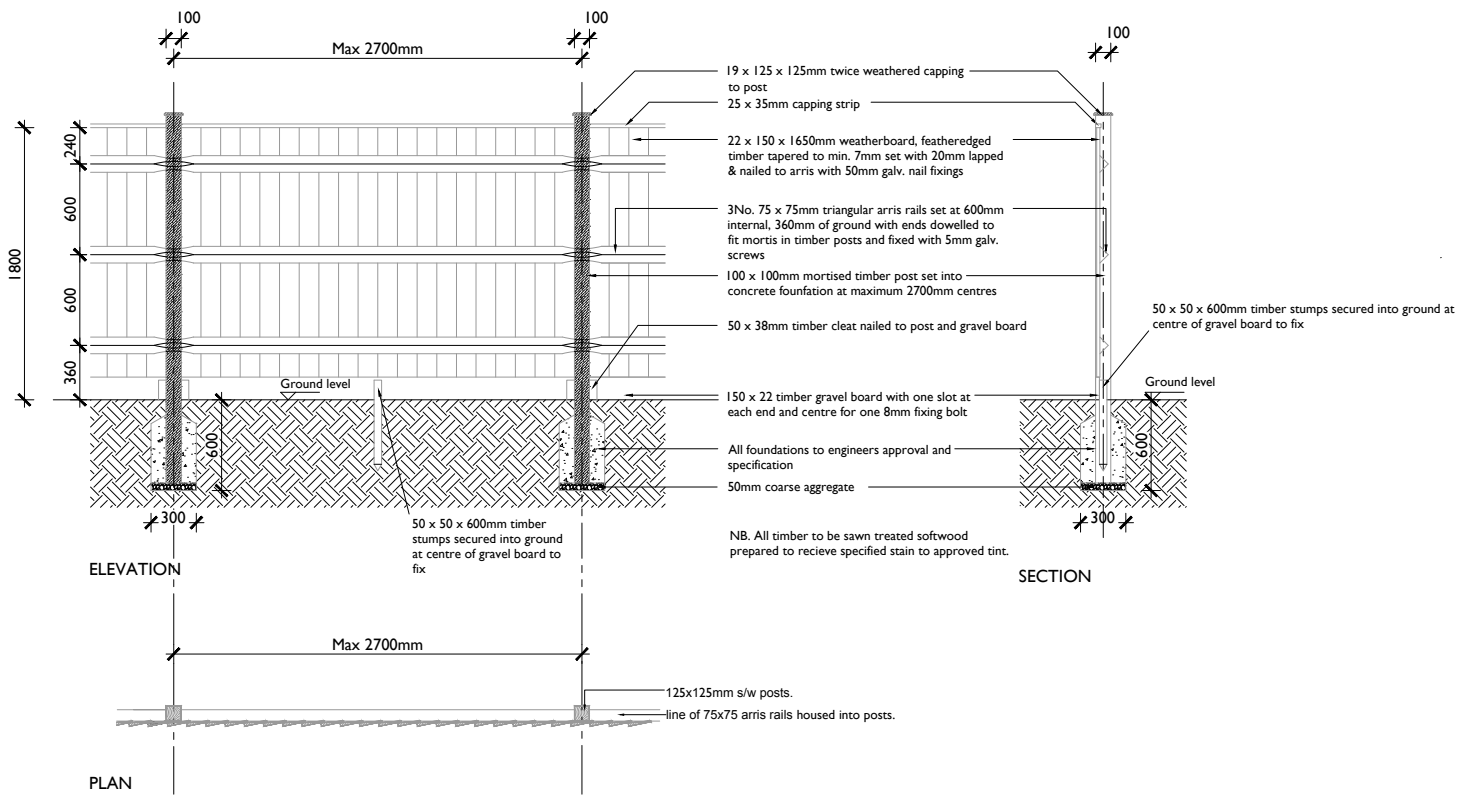


Typical Close Boarded Fence - 1800mm high

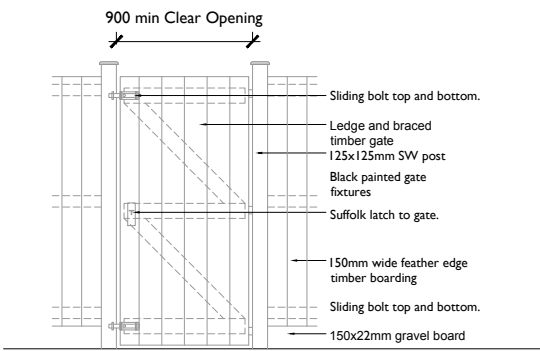


Typical Access Gate - 1800mm high

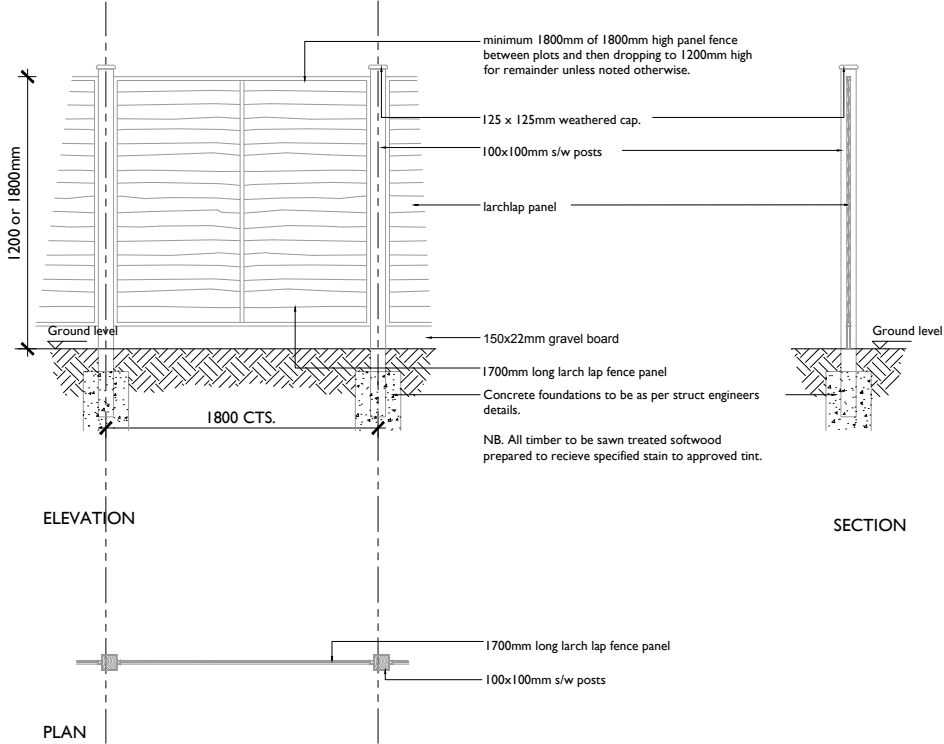


Typical Larch Lap Fence - 1200 or 1800mm high

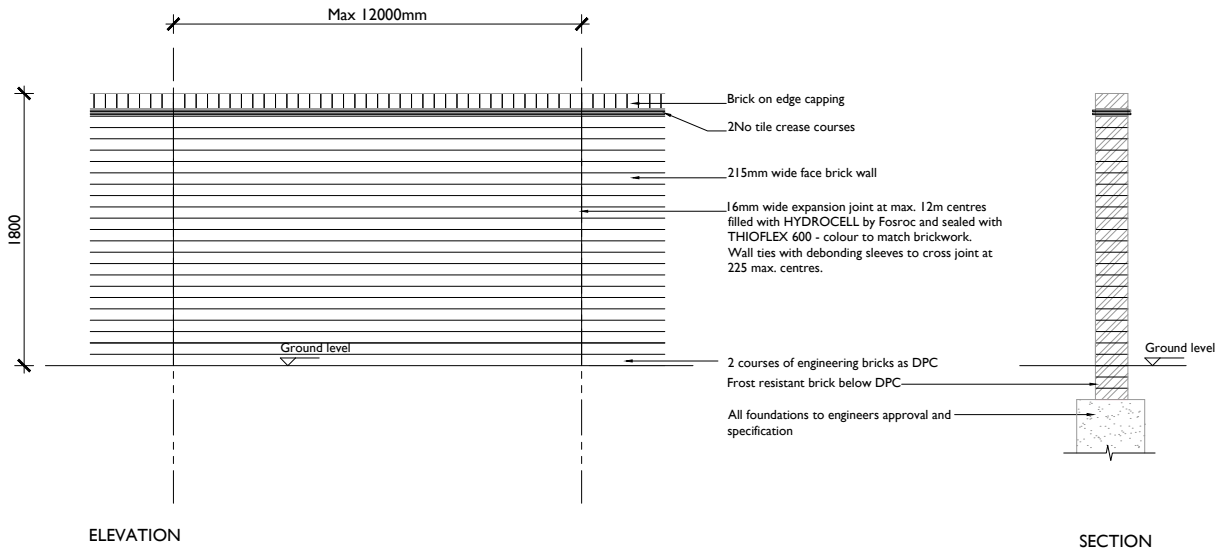

Typical Brick Wall within development - 1800mm high

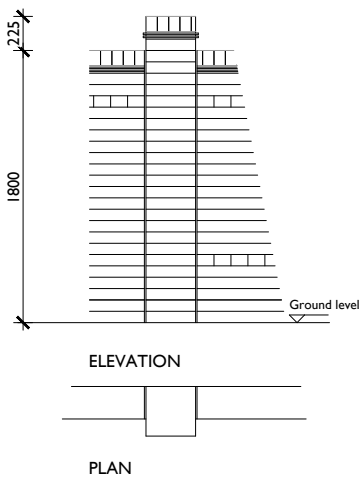

Typical Brick Pier - 2025mm high

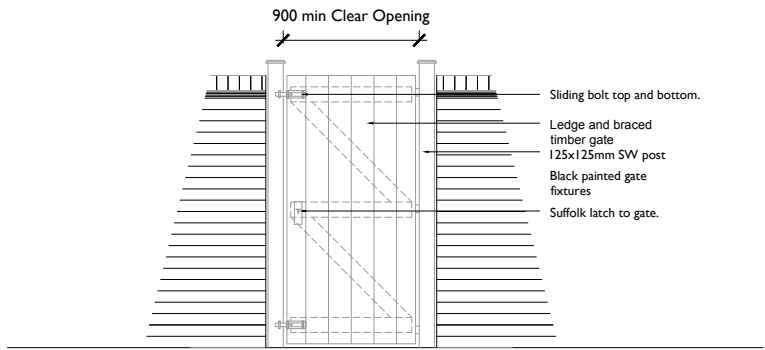

Typical Access Gate - 1800mm high



Scale 1:50 at A2

urban pulse design

The Studio, Unit 17, Vicarage Farm, Winchester Road, Fair Oak, Hampshire, SO50 7HD
023 8069 7010
enquiries@urbanpulsedesign.co.uk www.urbanpulsedesign.co.uk

PROJECT
Land West of New Barn Lane
North Bersted Bignor Regis

Linden Homes South

Project type Residential	Drawing classification ML	Work stage Floor Plans/Elevations
-----------------------------	------------------------------	--------------------------------------

DRAWING TITLE
Boundary Wall
& Fence Details

SCALE 1:50	SHEET SIZE A2	SHEET No. 1 of 1	DRAWN ML	CHKD ML	DATE 17/08/17	CAD FILE
---------------	------------------	---------------------	-------------	------------	------------------	----------

Detail Planning

16-1103-075