


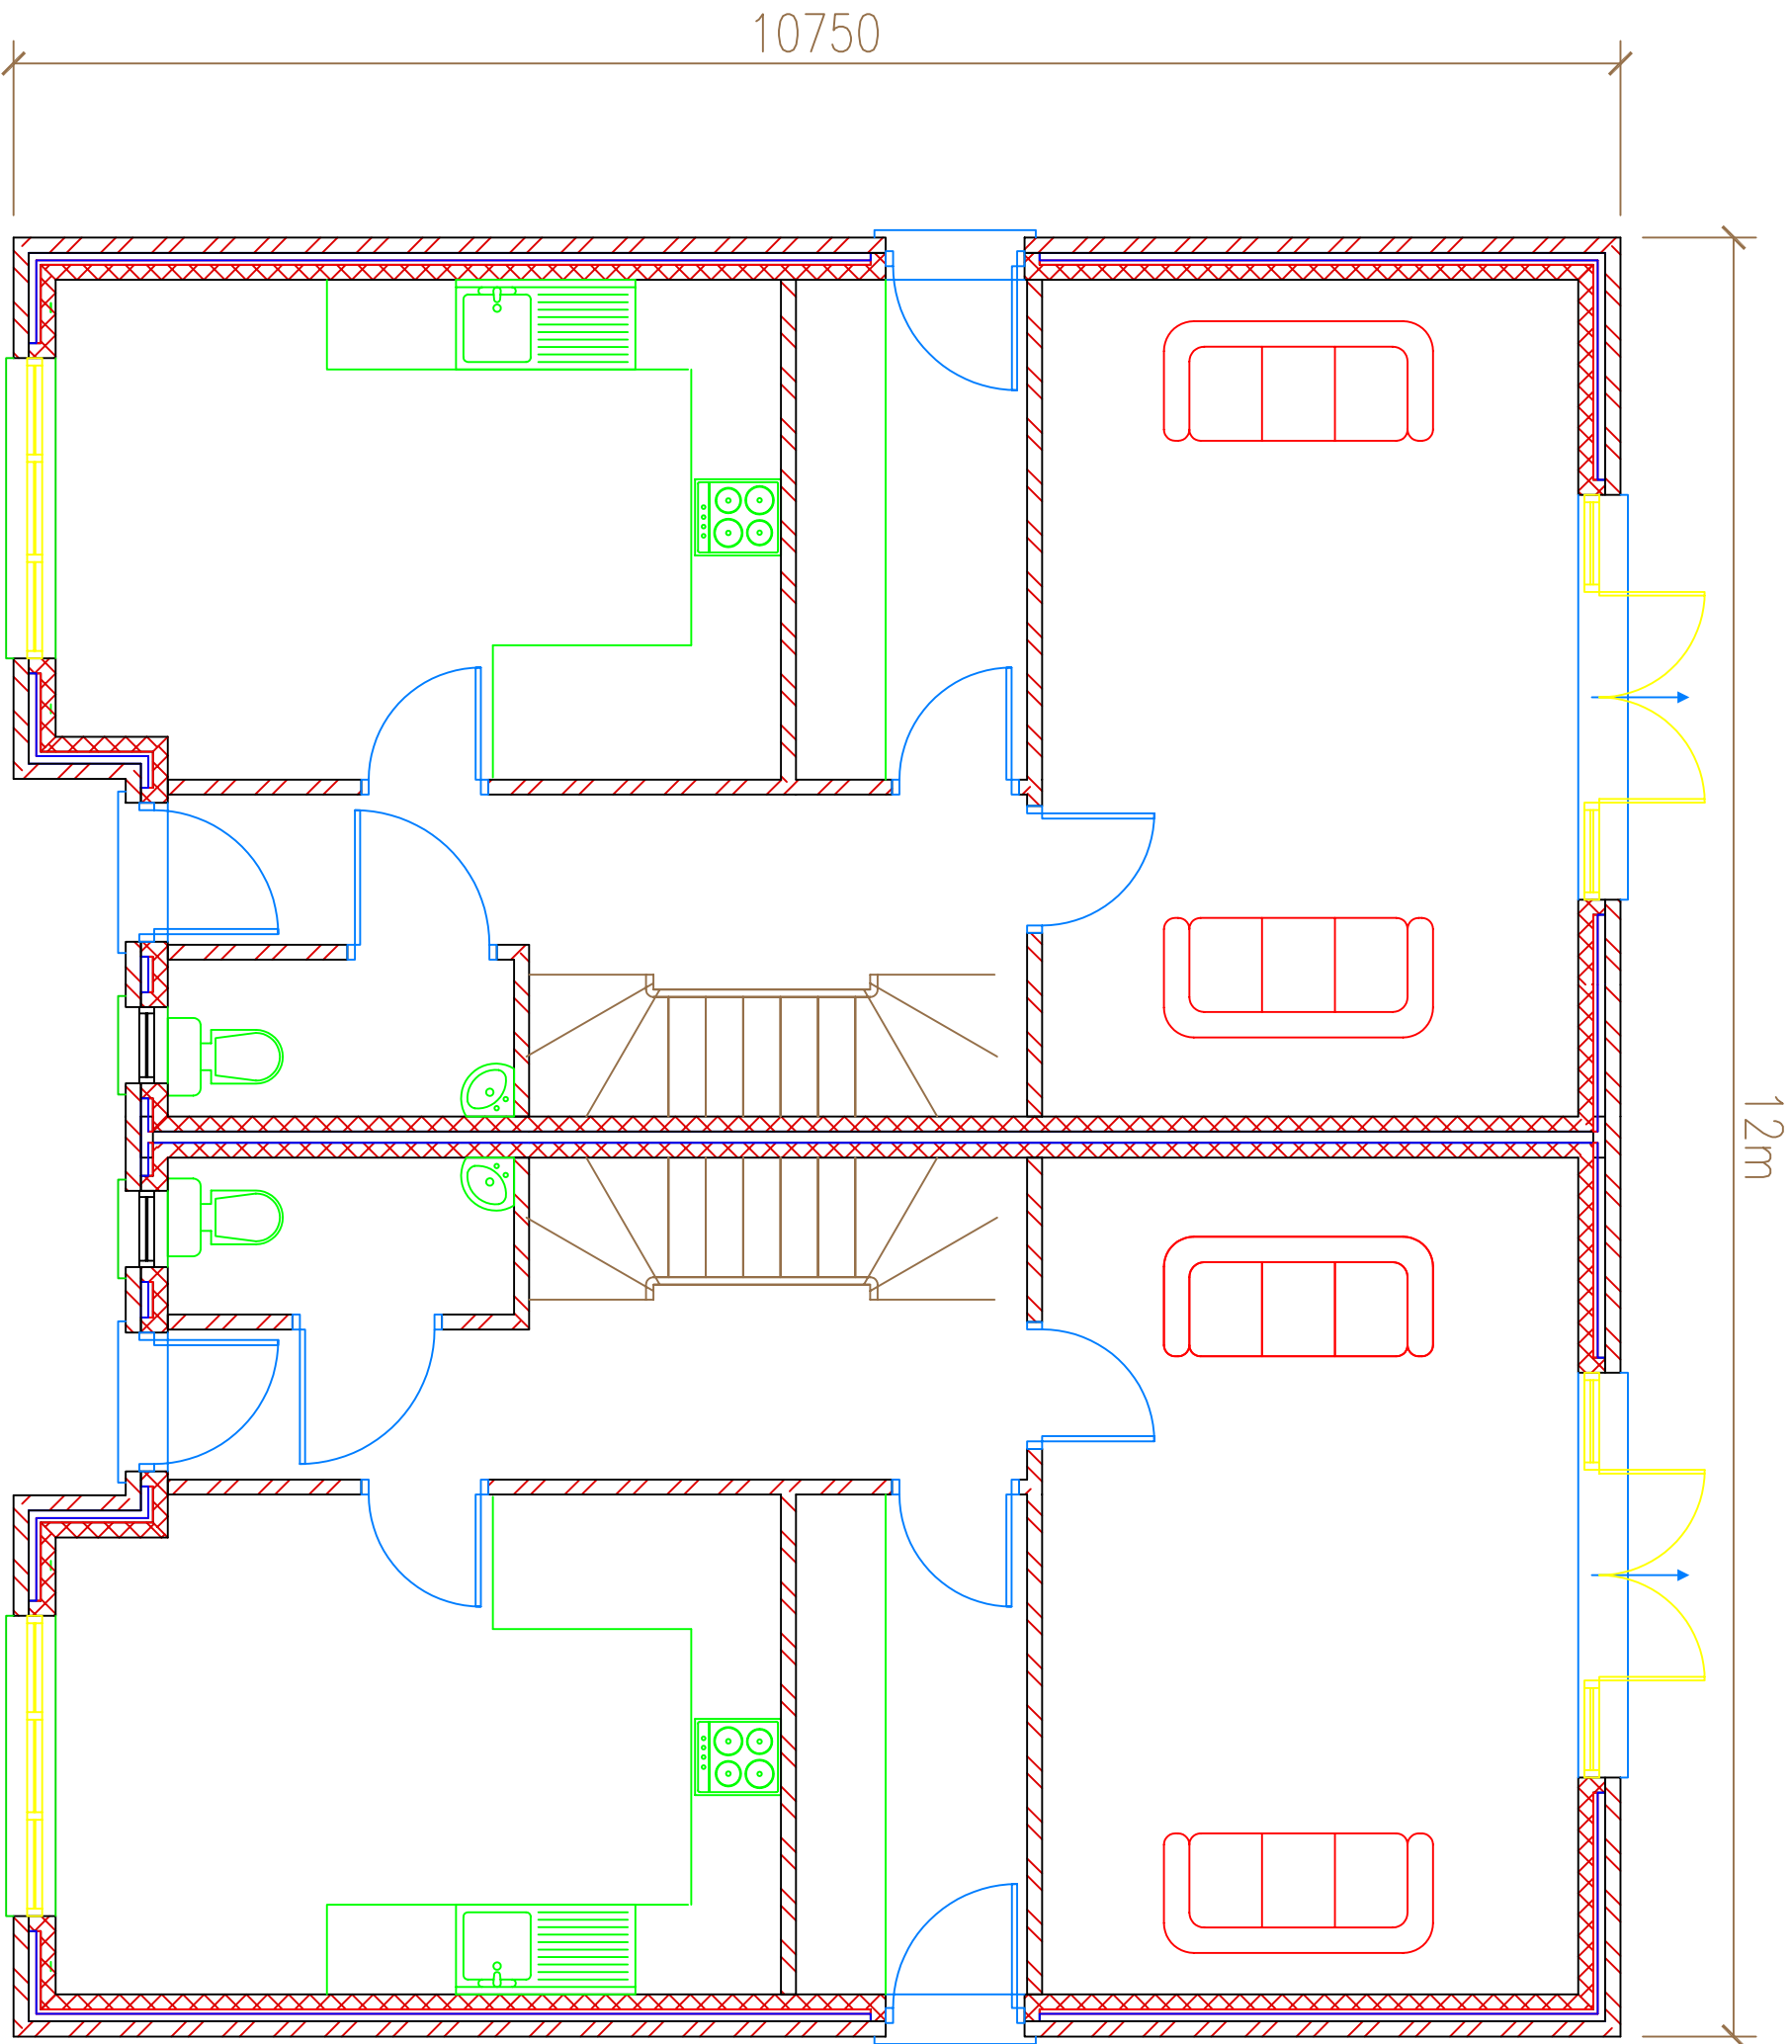

Client

Project
3 Bed Semis
346 Chichester Road
North Bersted

Title
Proposed Ground Floor Plans

PROJECT DRAWING
9A

scale 1:50 @ A3
date 23.05.14
drawn SJ

STEPHEN JUPP
CHARTERED
TOWN
PLANNER

348 Chichester Road
Bognor Regis, PO21 5BX
t: 01243 822113
m: 07777 618886
e: steve@planning-solutions.co.uk