


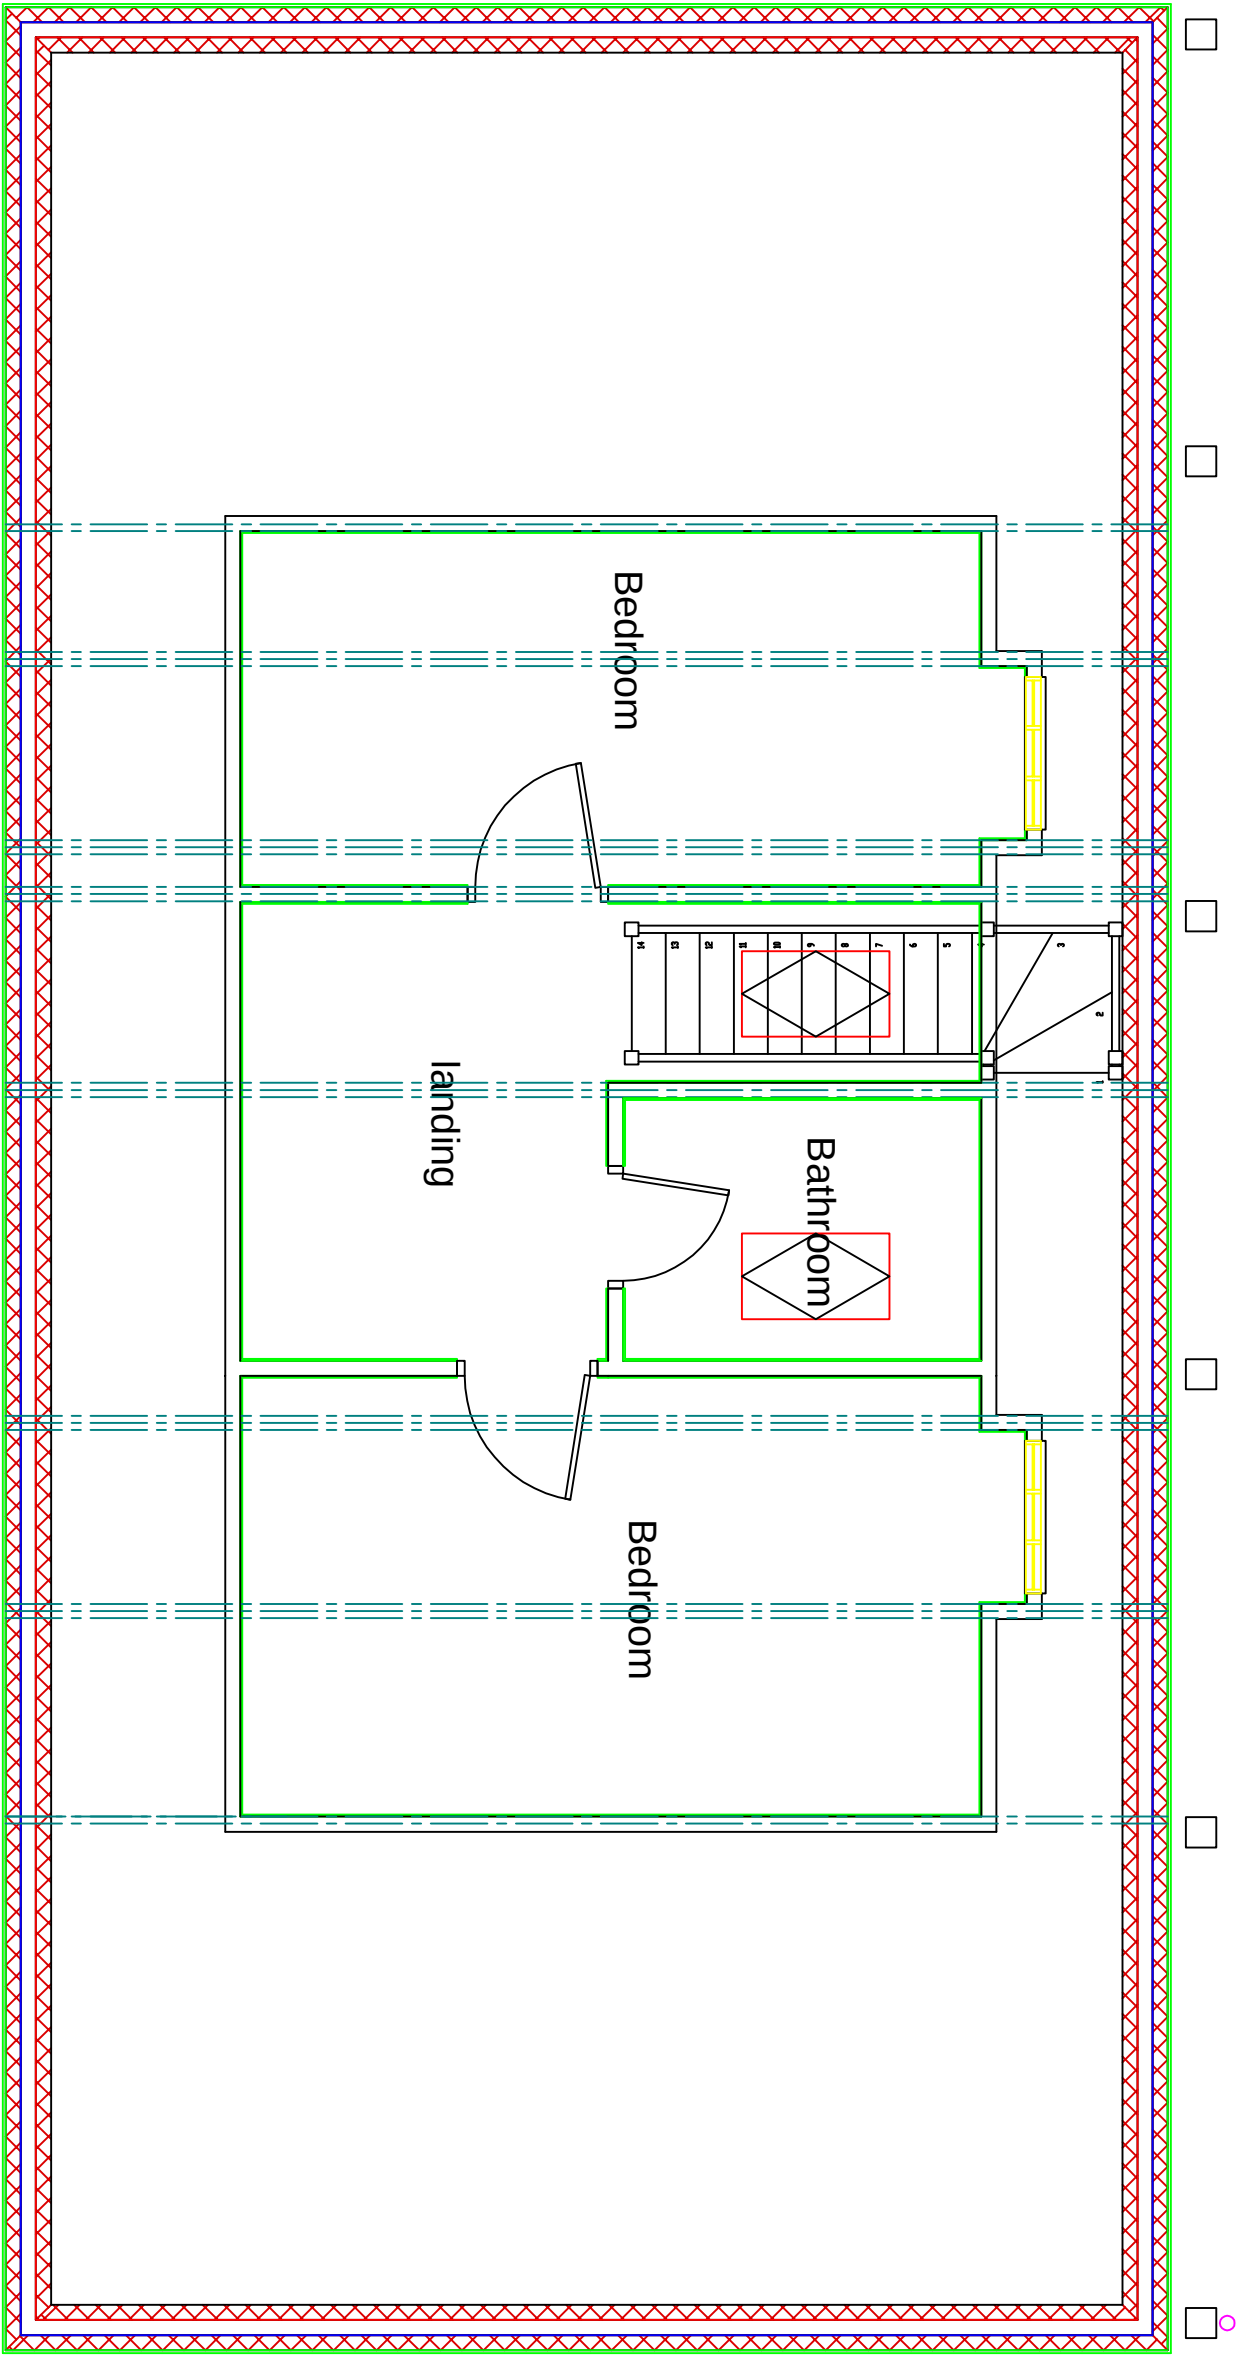

CLIENT		PROJECT		TITLE		STATUS		DRAWN BY		REVIEWED BY	
C. TOMKINS		REAR OF 99 NORTH BERTIED STREET		PROPOSED FIRST FLOOR PLAN		PLANNING		S.J		S.J	
						DATE		SCALE		DRAWING NUMBER	
						03.09.2020		1:50@A3		19A	

STEPHEN JUPP MRTPI
CHARTERED TOWN PLANNER
348 CHICHESTER ROAD, BOGNOR REGIS
West Sussex PO21 5BX
Tel 01243 822113
Email: steve@planning-solutions.co.uk
www.planning-solutions.co.uk