


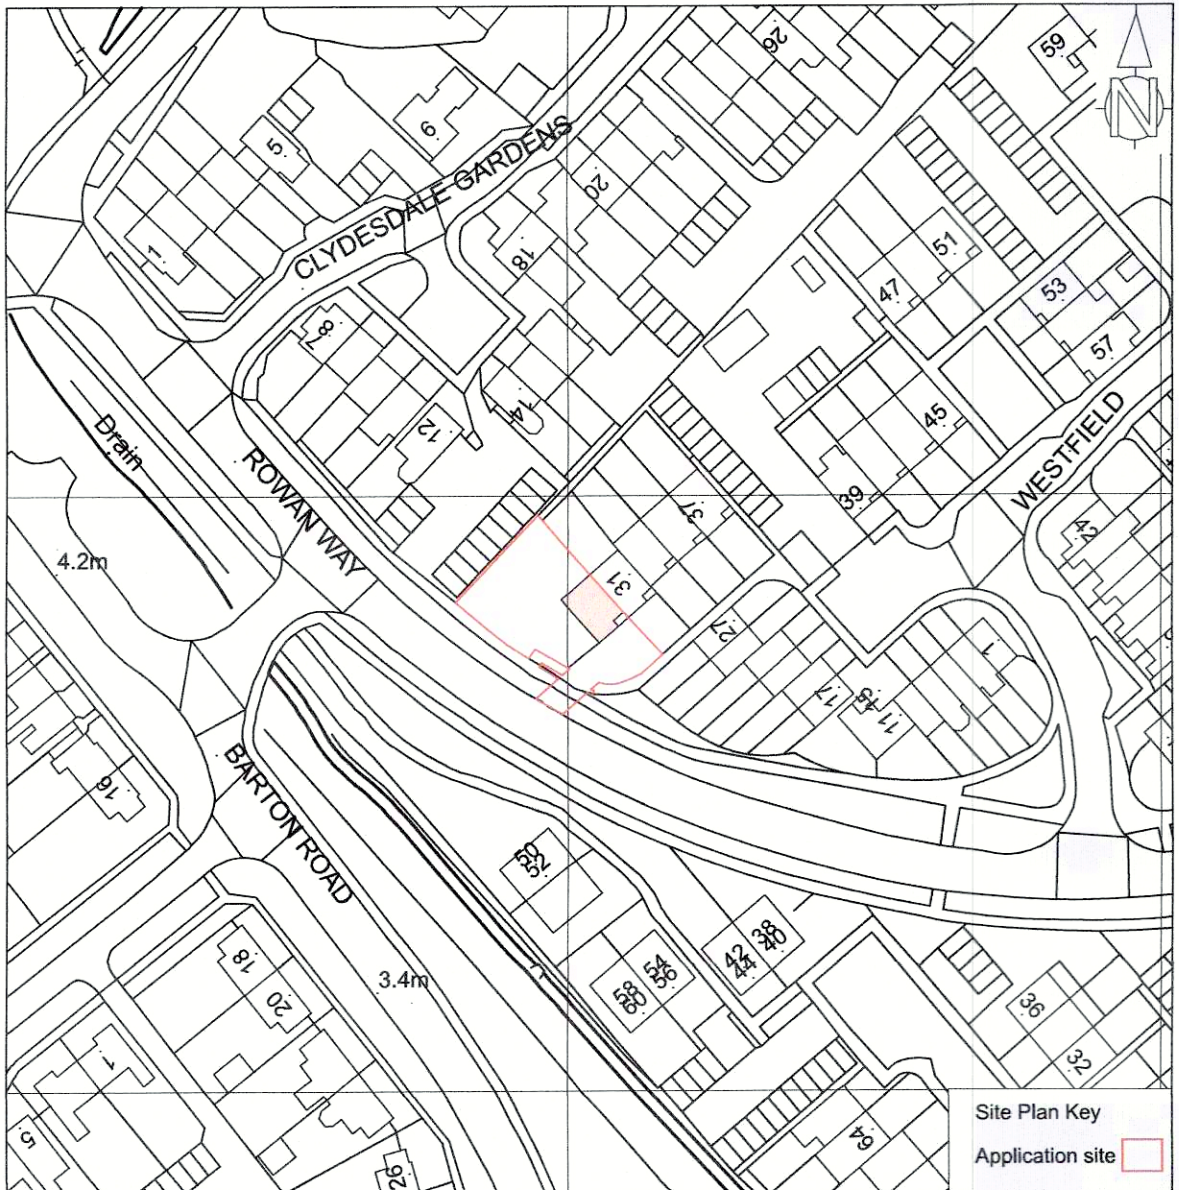


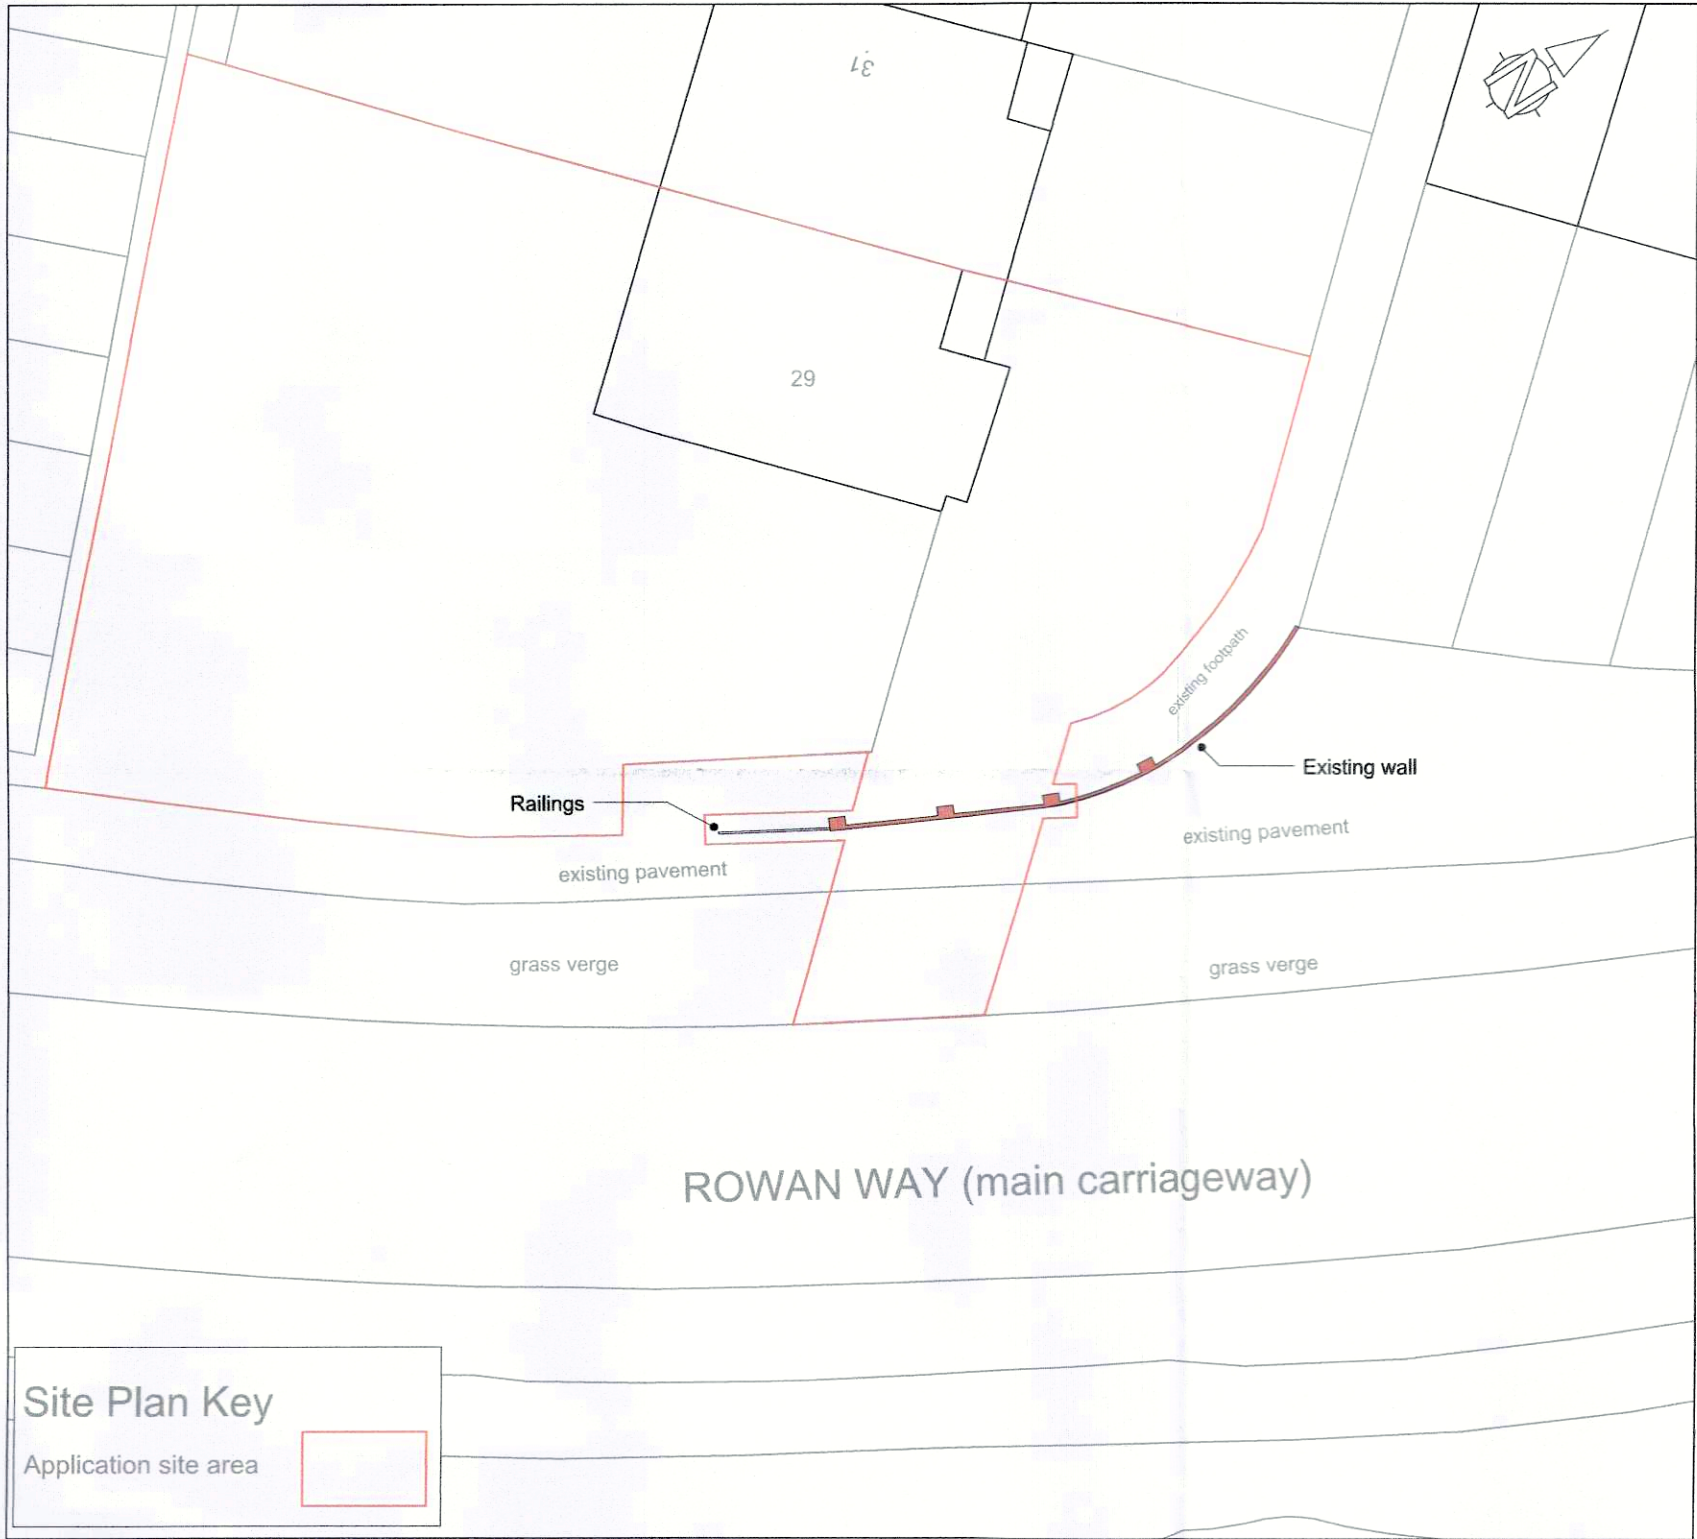



Location plan 1:1250

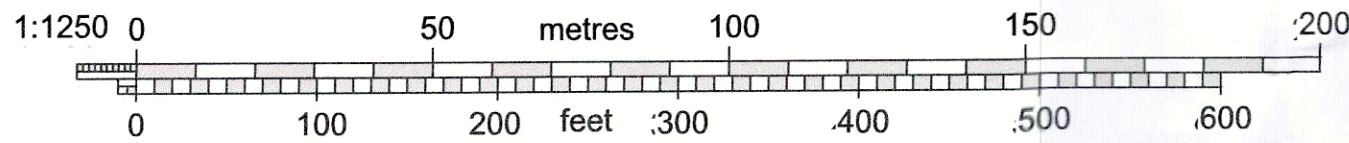


Site plan as existing 1:200

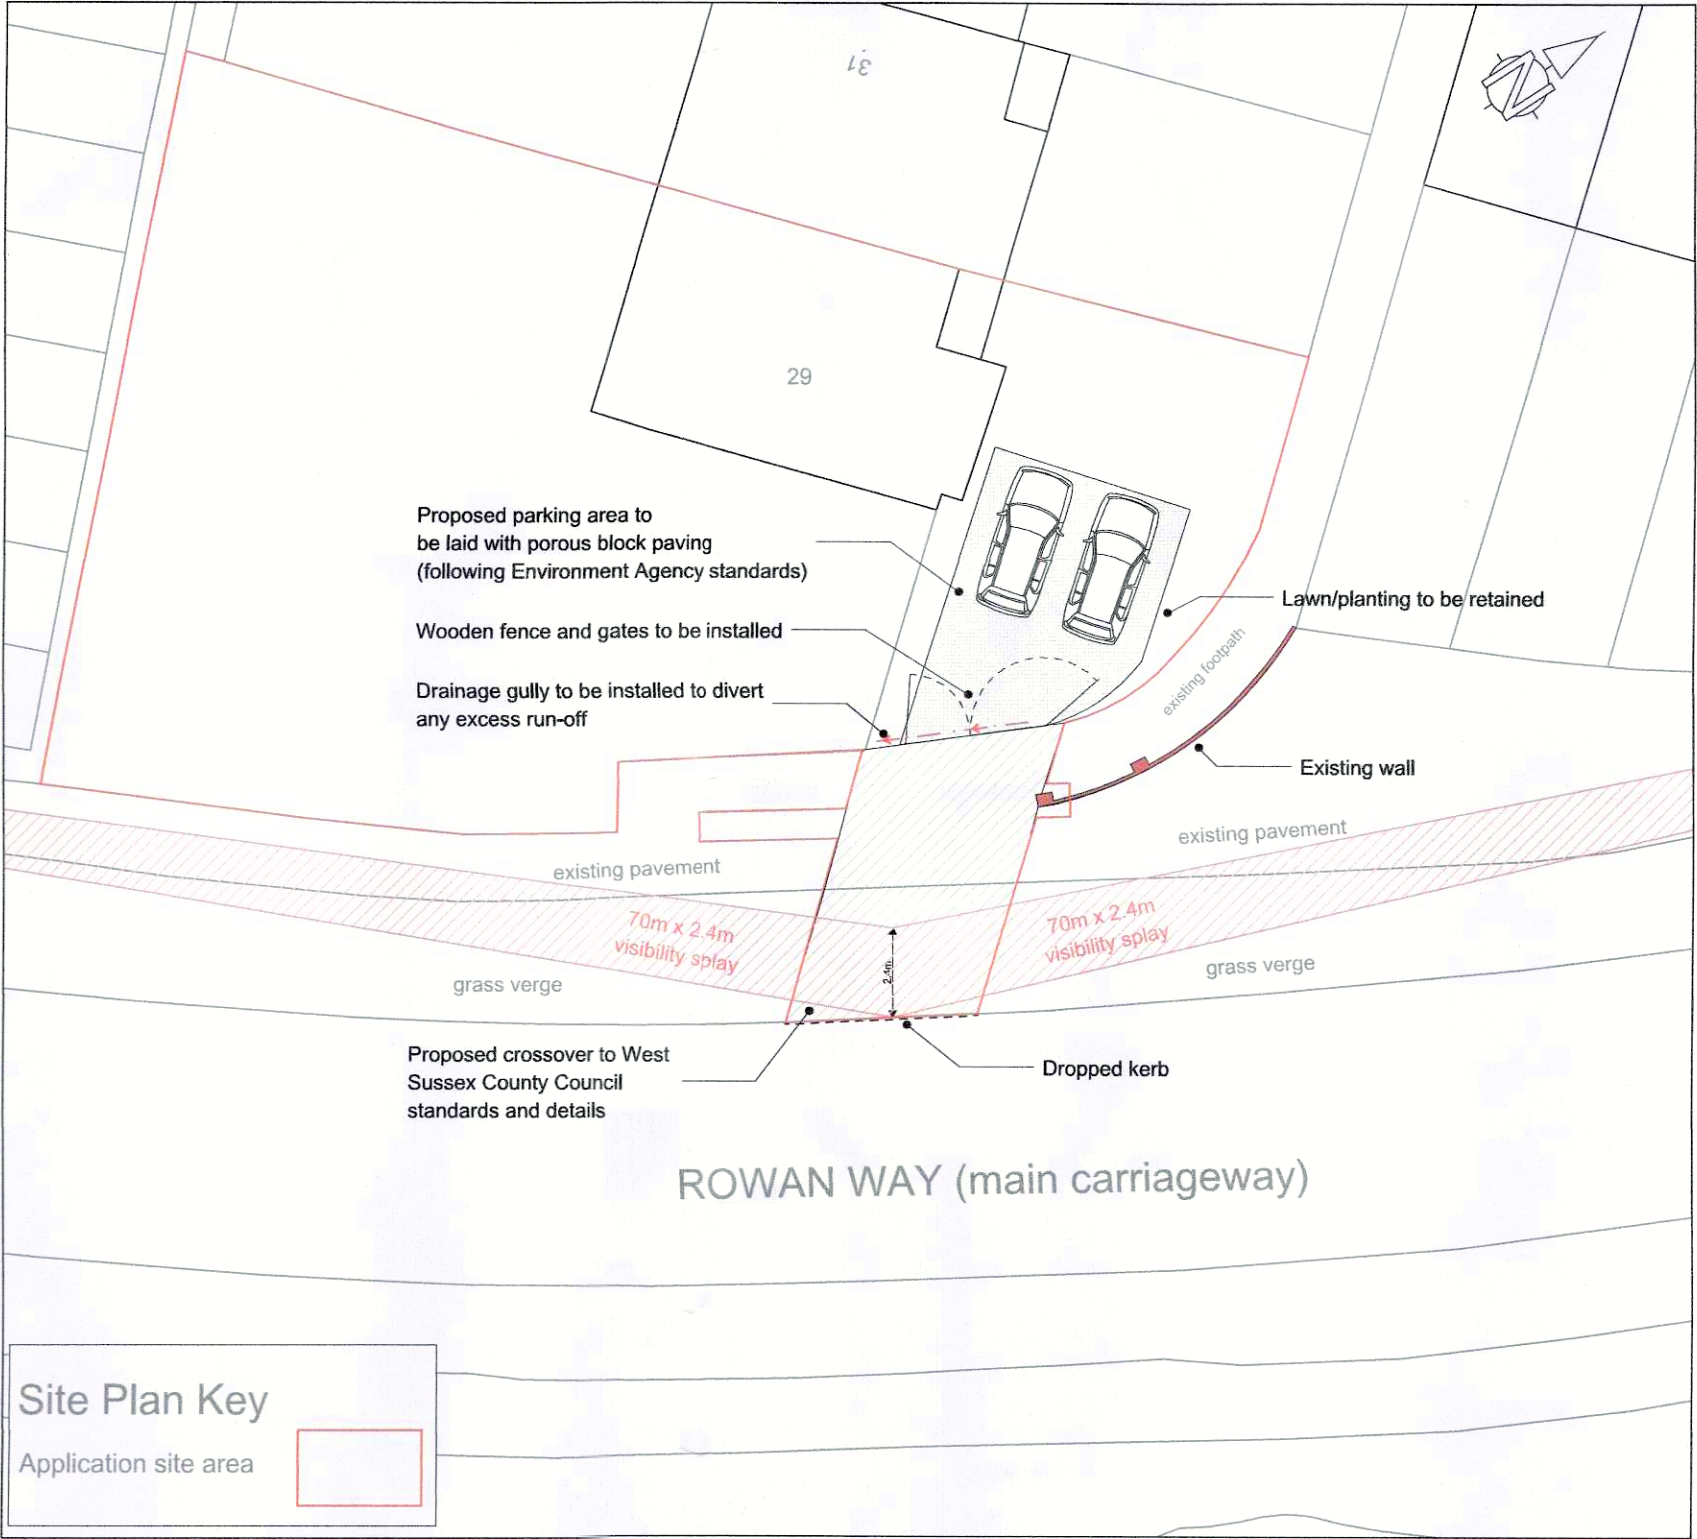


Site plan as proposed 1:200

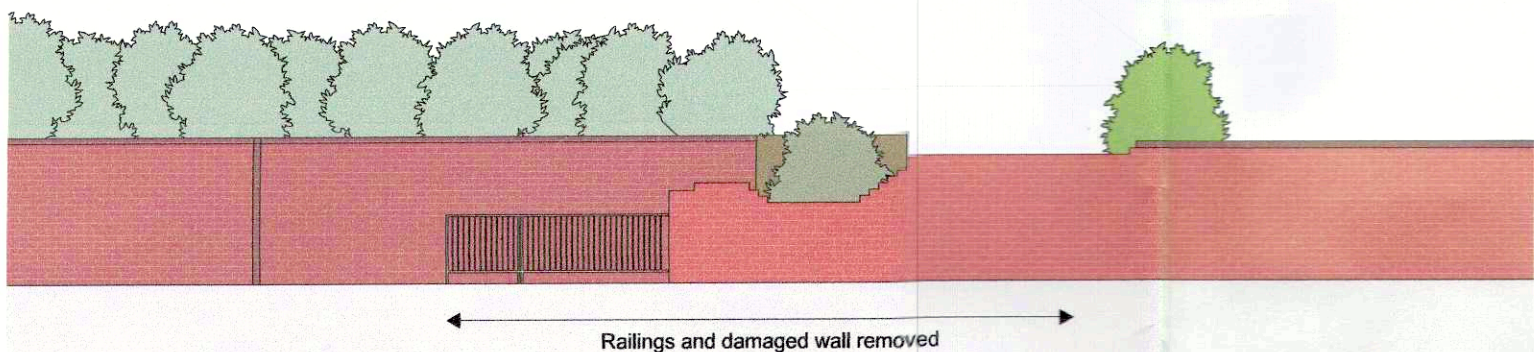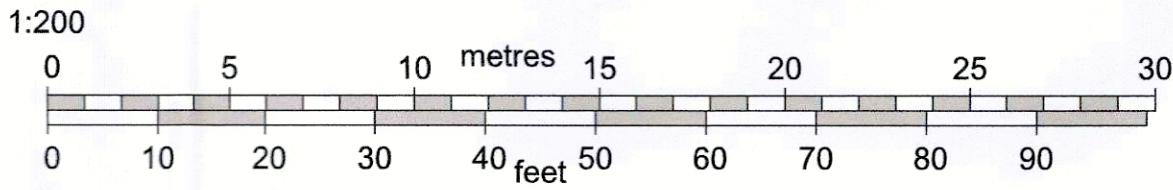


South east elevation as existing 1:100

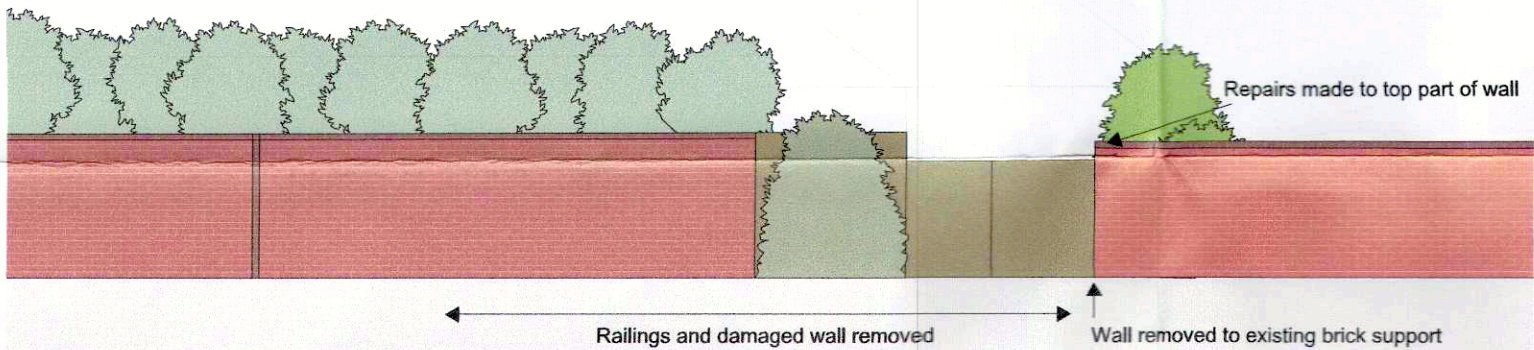


South east elevation as proposed and showing works to wall 1:100

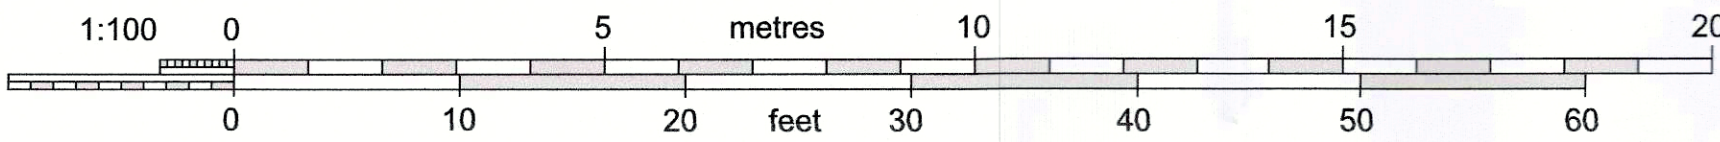


View looking south east showing existing kerb

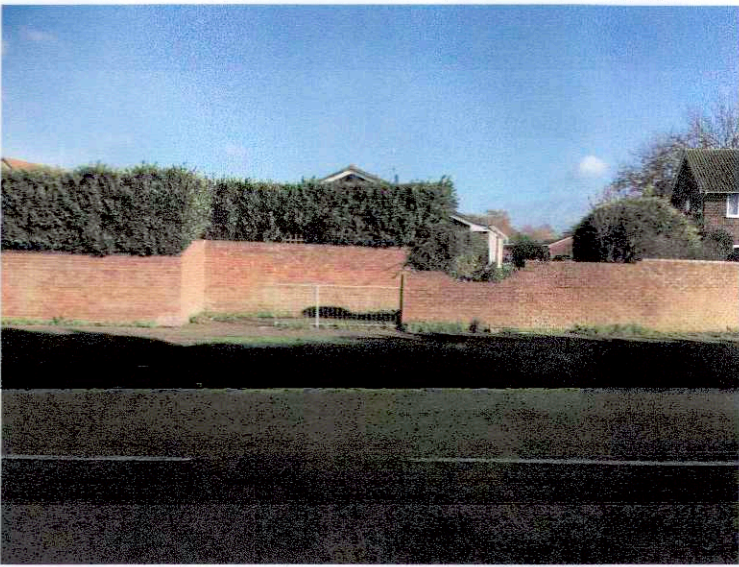

View looking north east showing existing kerb

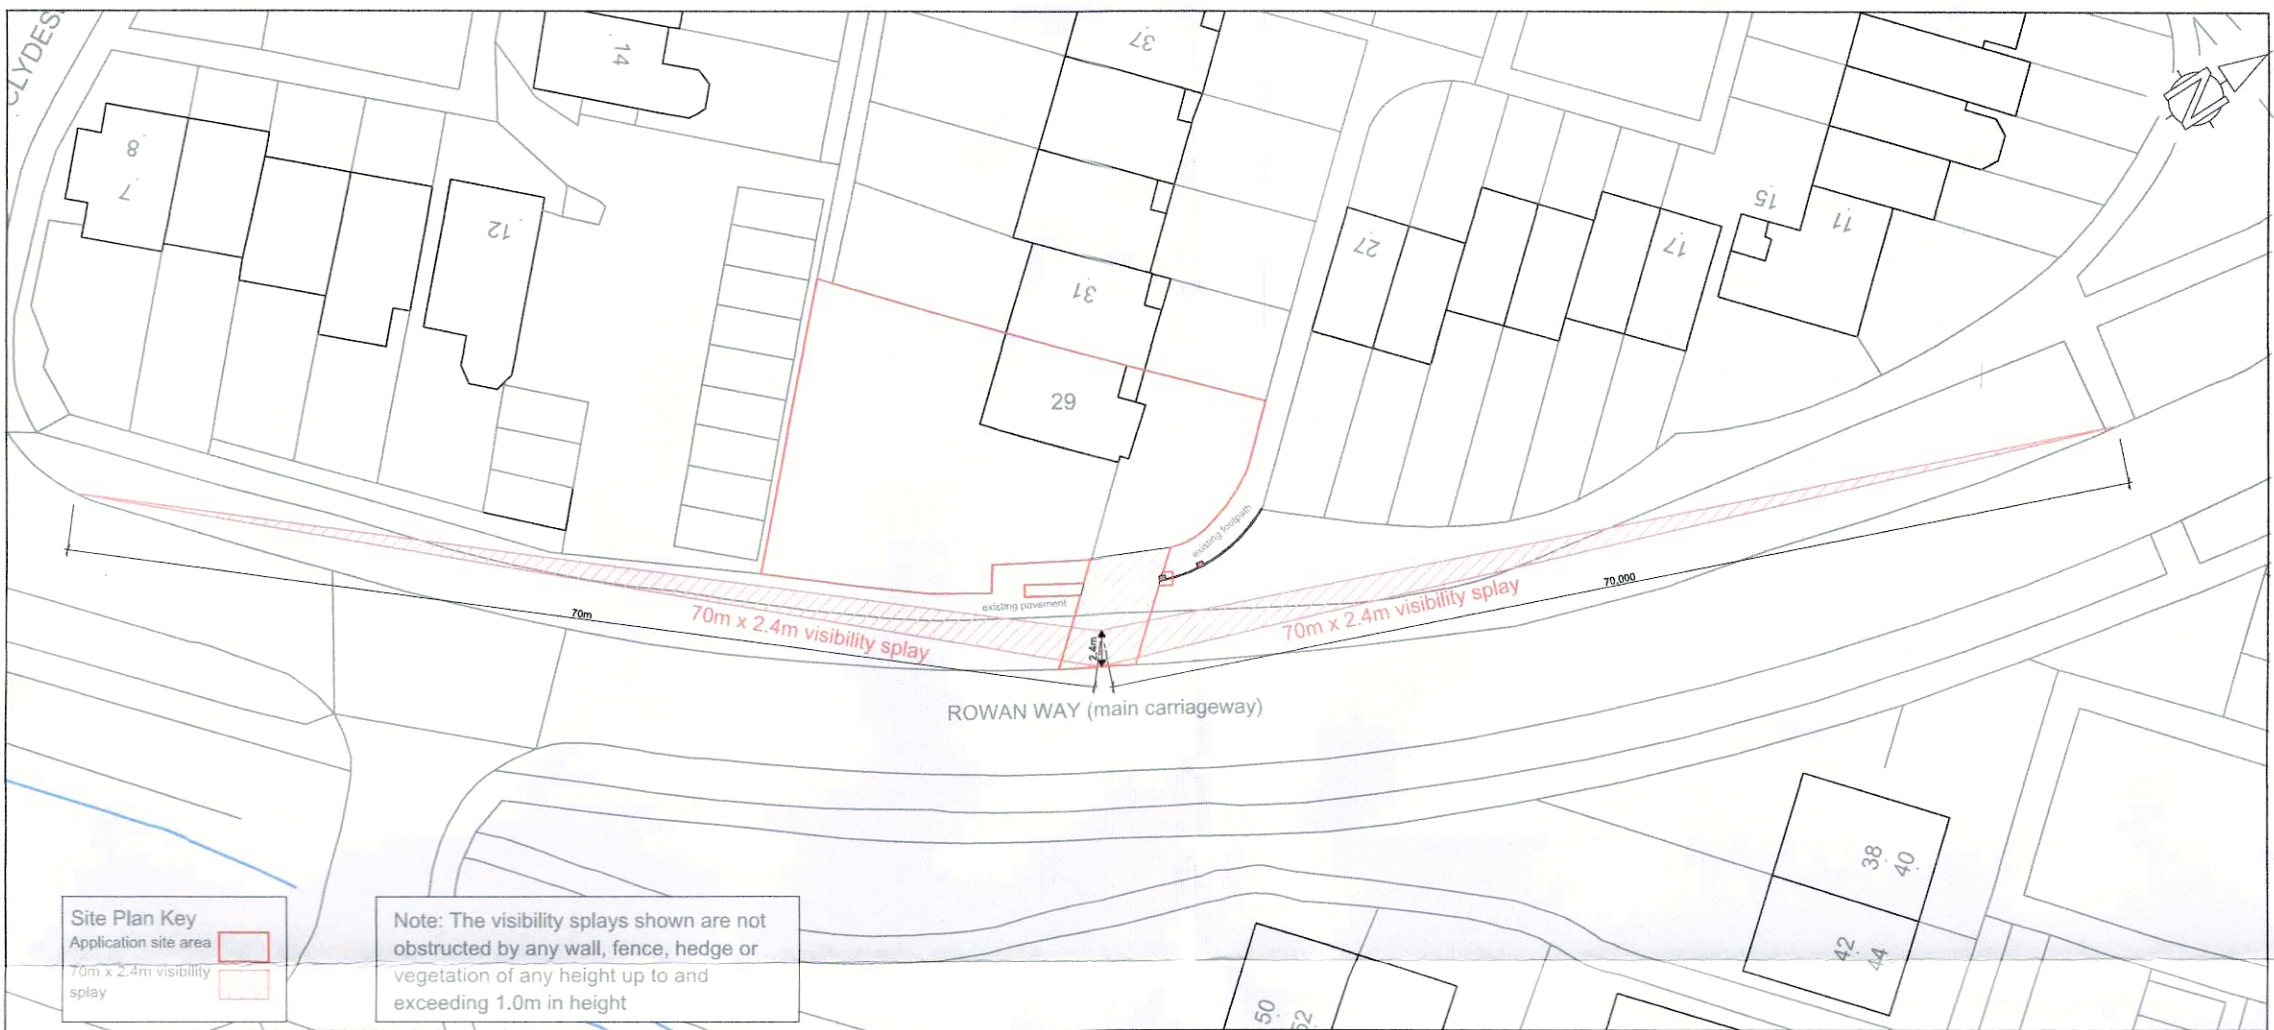

Site plan as proposed showing visibility splay 1:500

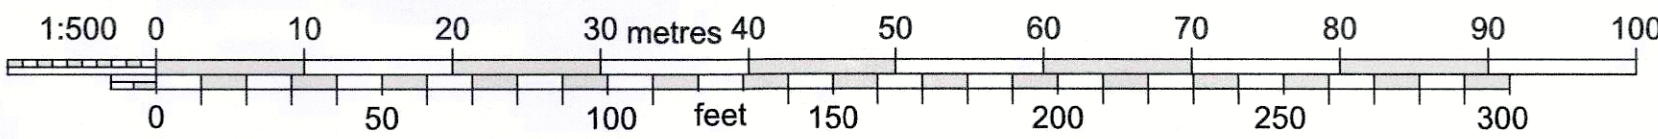

This drawing is confidential and must not be copied or disclosed without written consent.
© The Pen & Ink Company. Copyright reserved.
This drawing has been prepared for the purpose of a planning application and is not a construction drawing.
Due to the reprographic process it is not recommended you scale from this drawing except for planning purposes. Detailed measurements should be taken on site.

Issue	Date	Amendment	Drawn
1	13 Nov 2019	Planning issue	H Butterworth
2	21 Nov 2019	Planning issue	H Butterworth
3	22 Nov 2019	Planning issue - Site block plan amendment	H Butterworth

H Butterworth
Tel: 07816 561283
19 Tidy Street
Brighton
BN1 4EL

Site and drawing title

29 Westfield
Bersted
West Sussex PO22 9HE

Proposed drop kerb
with works to existing
wall

Client

Mr Sam Agostinelli

Scale

As shown at A1 22/11/2019

Issue

3

Drawn

HBB

Project No.

B1

Drawing No.

B1-01