
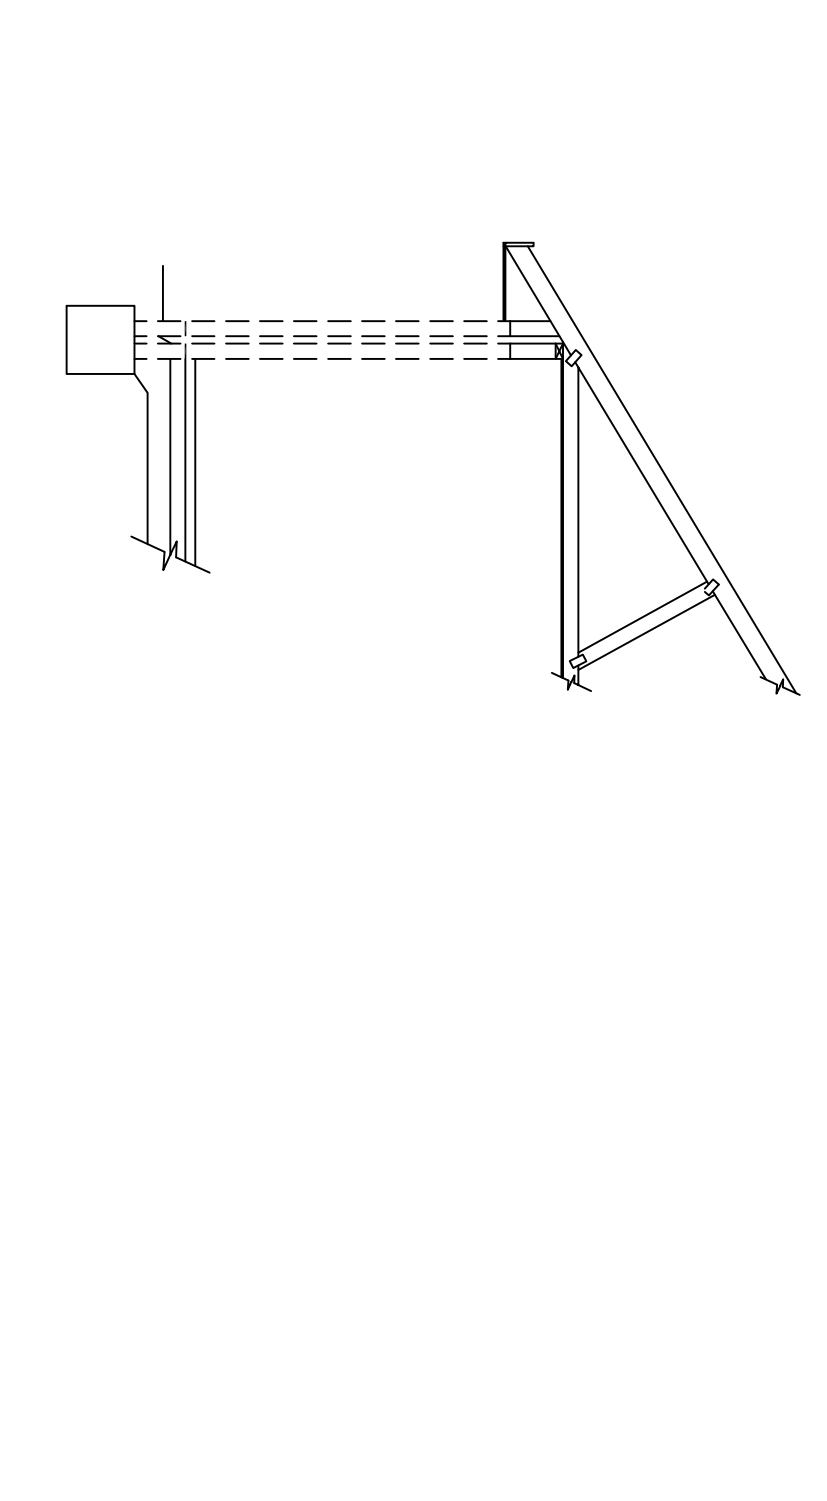
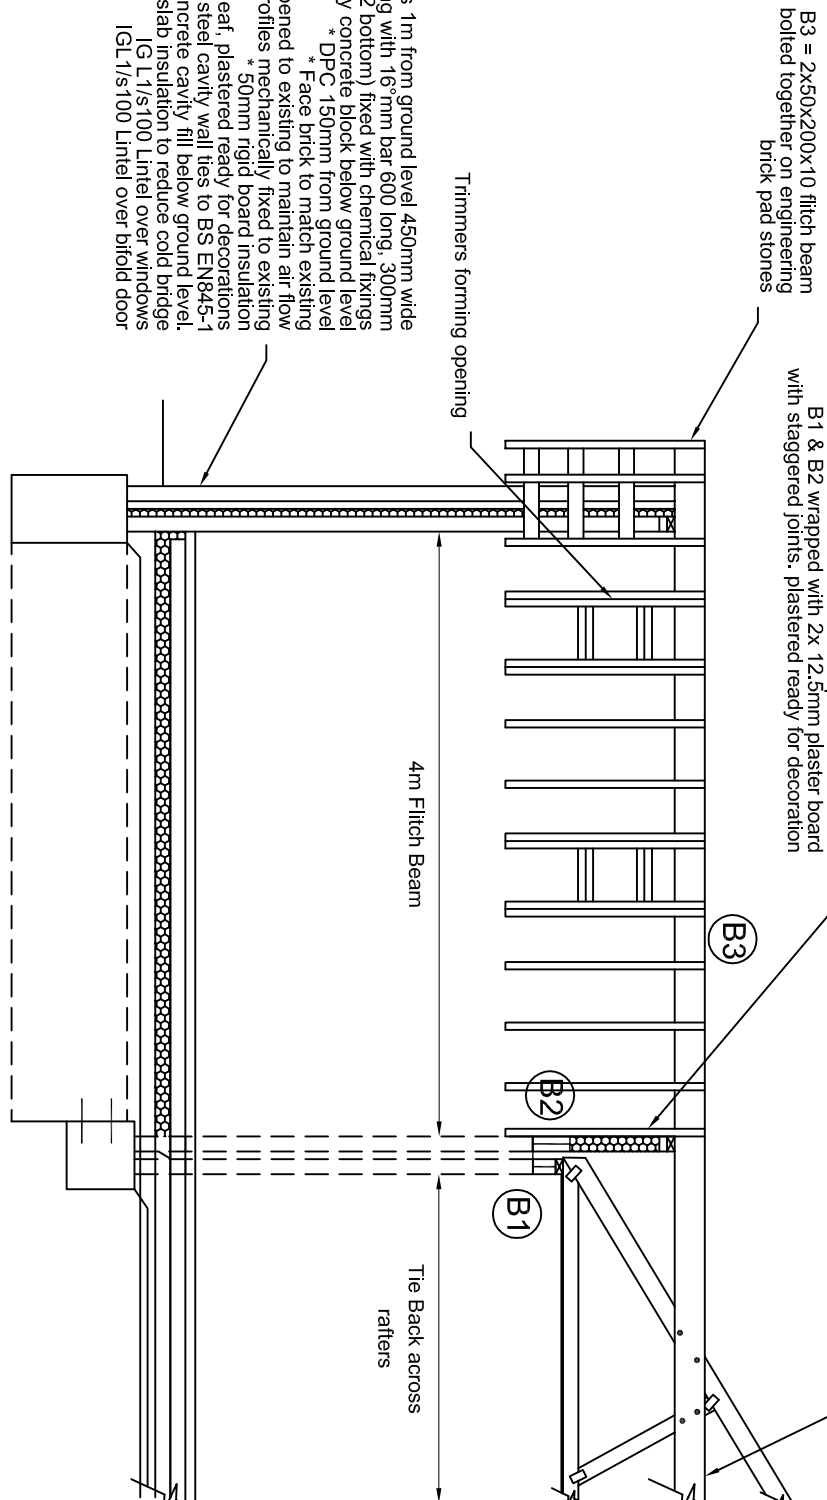
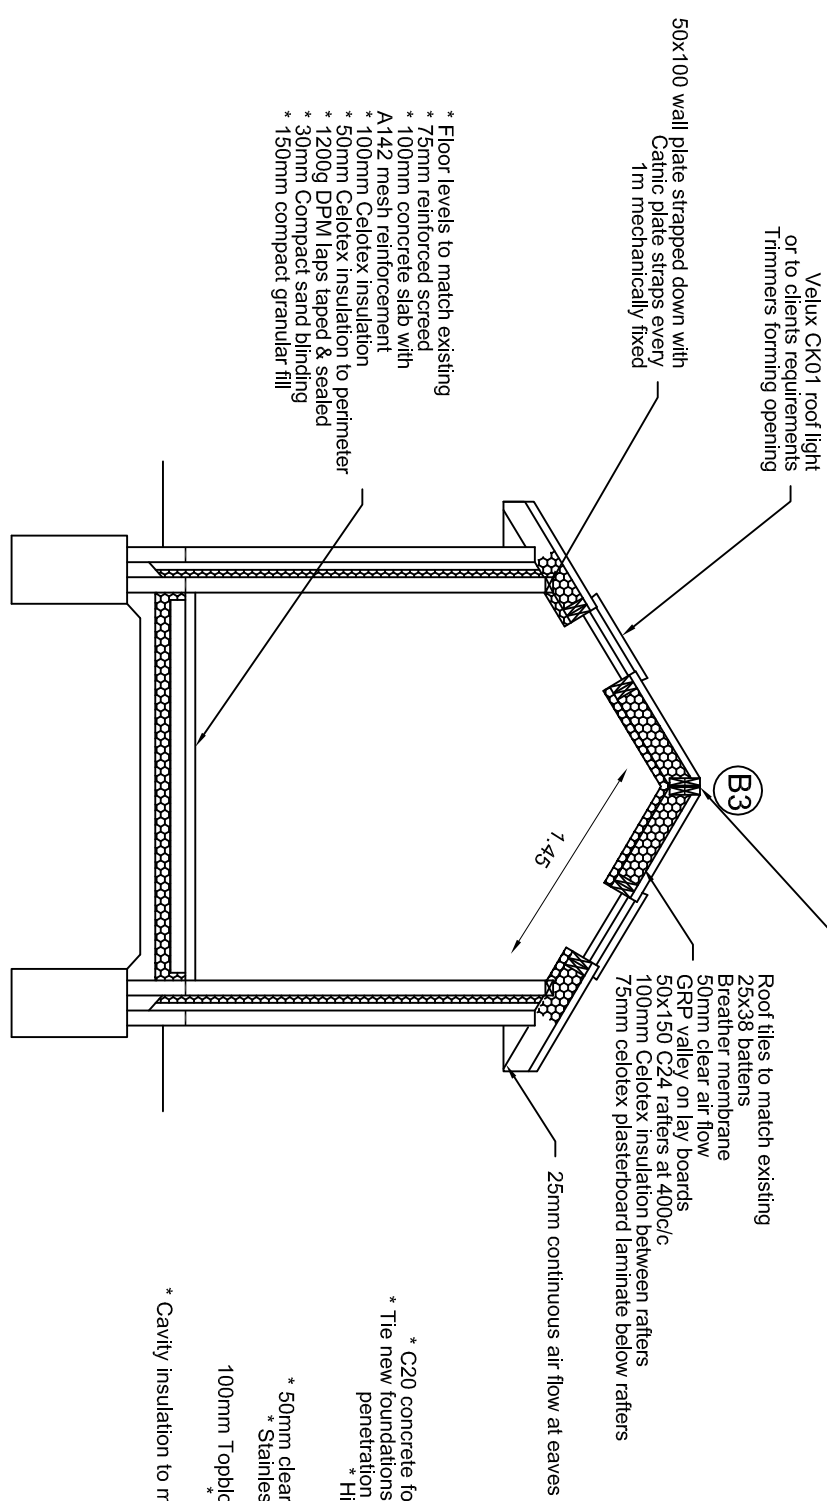
 
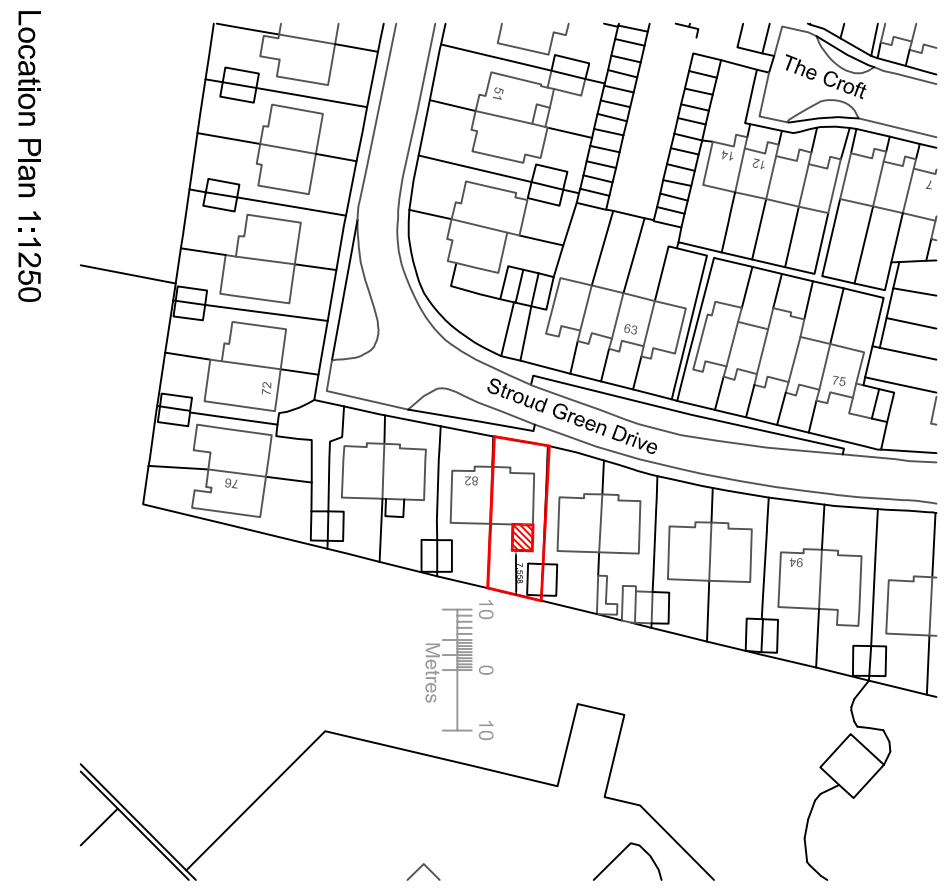
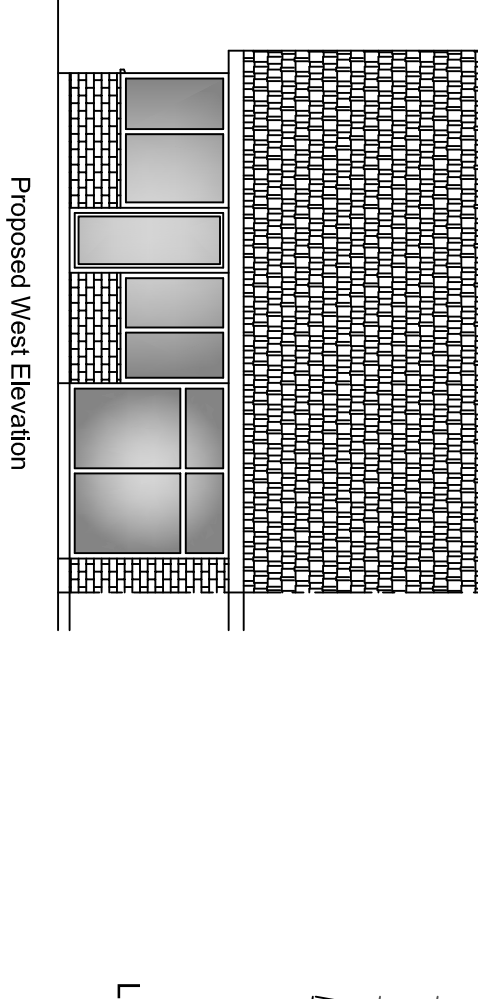
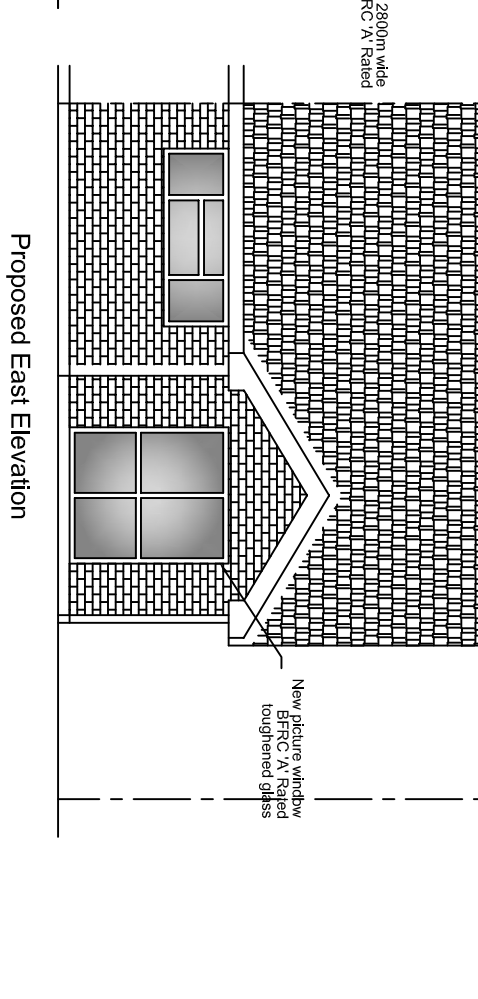
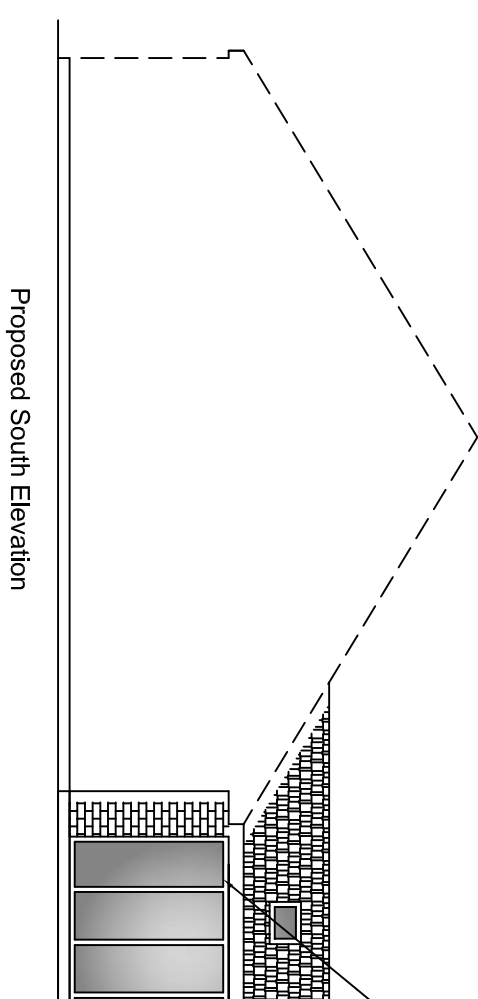
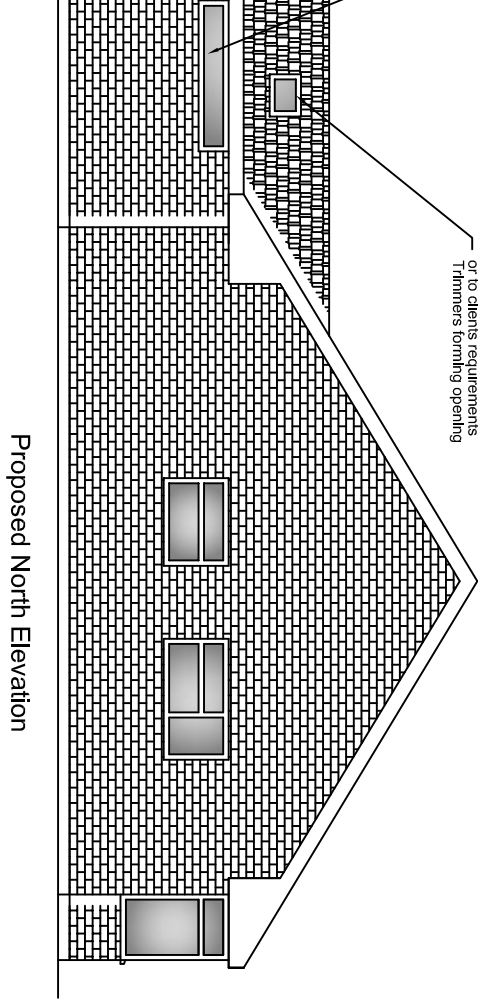
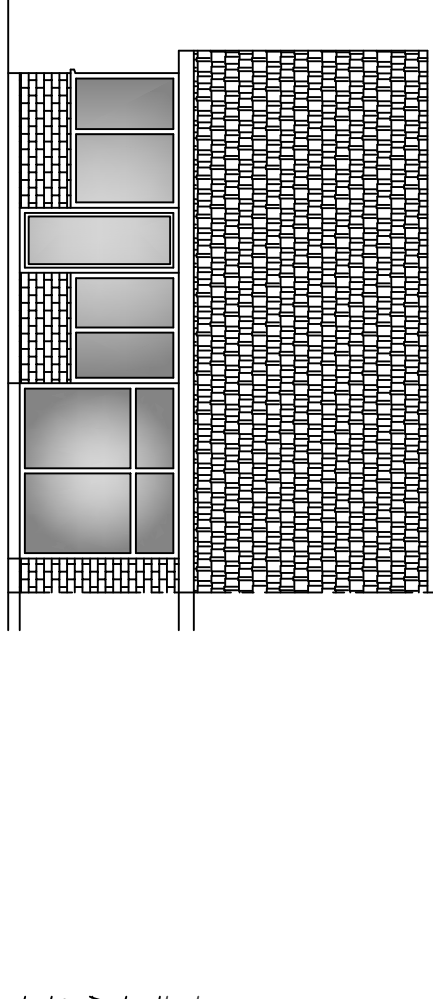
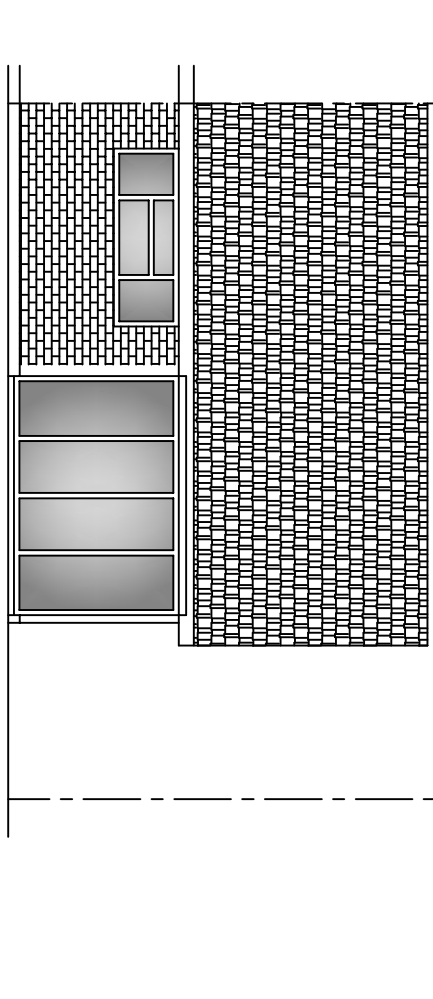
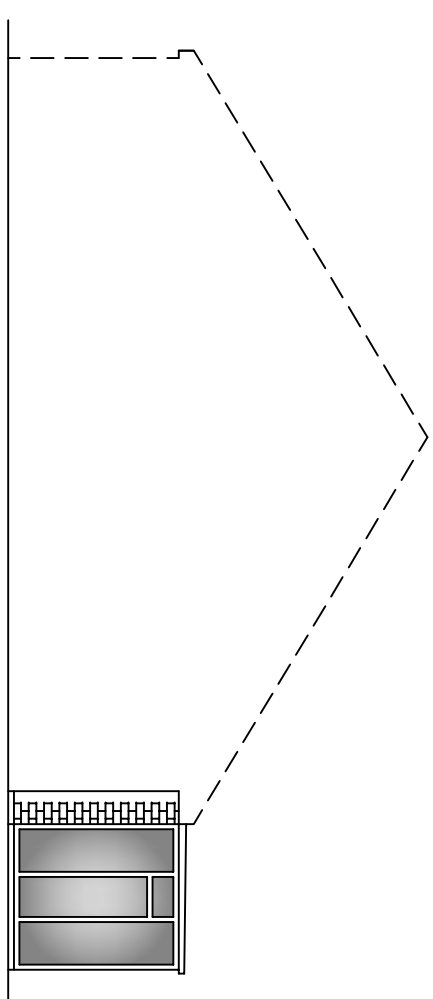
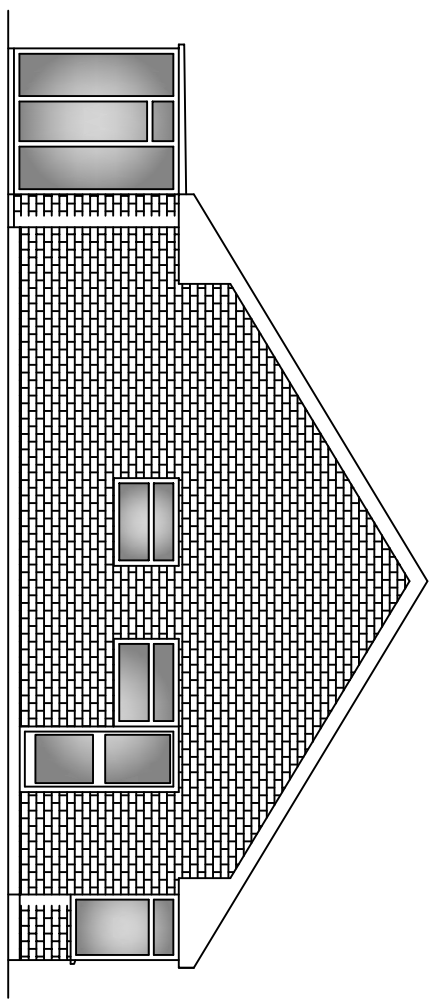
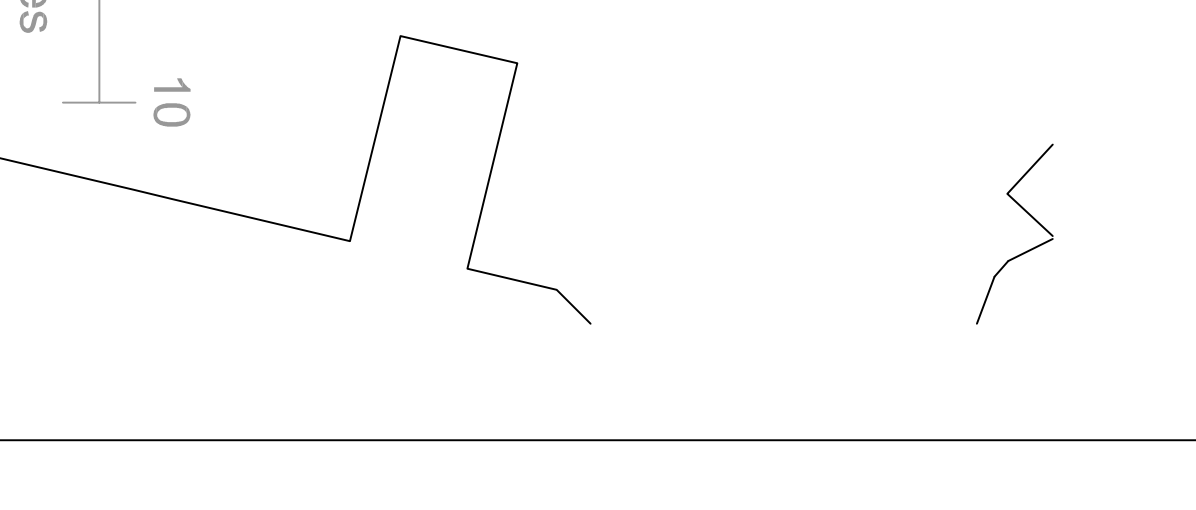
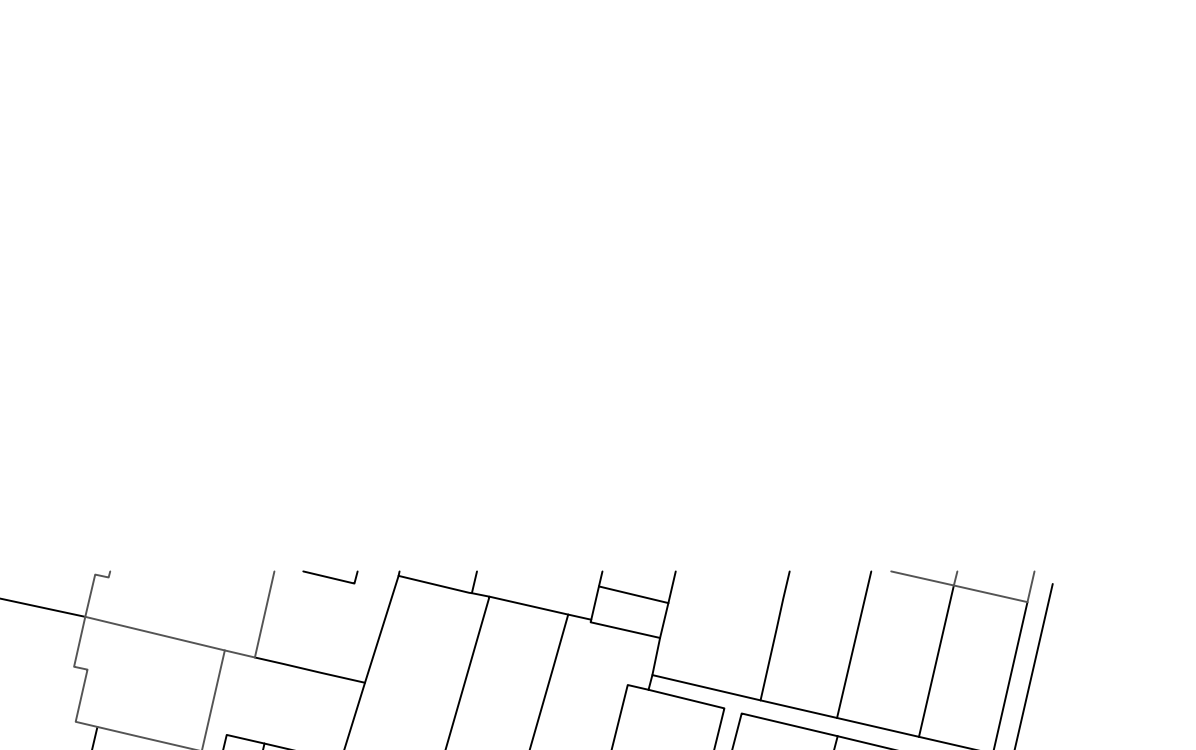
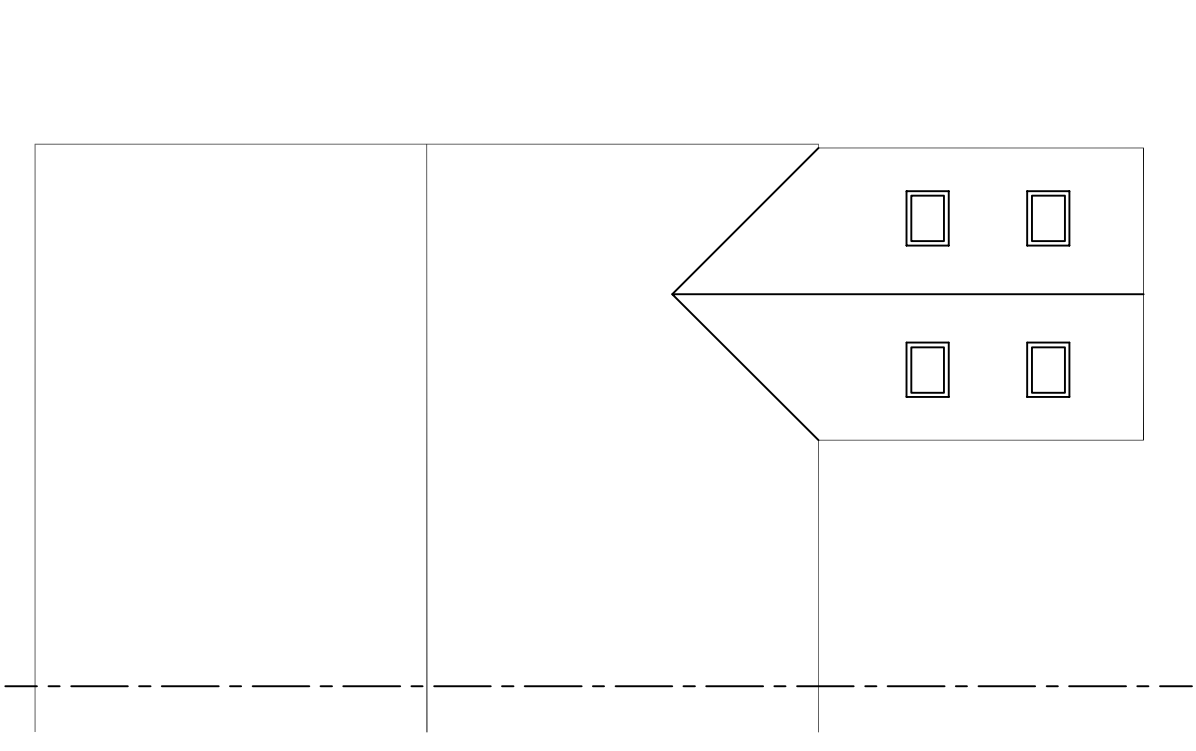
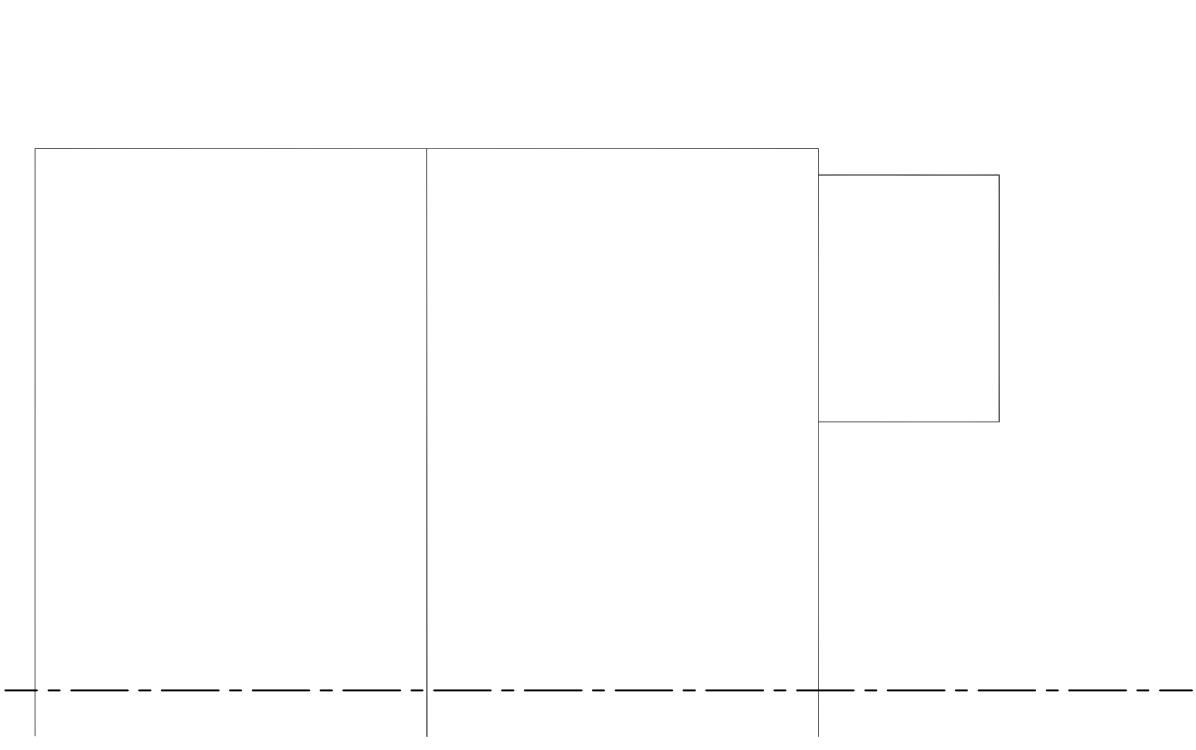
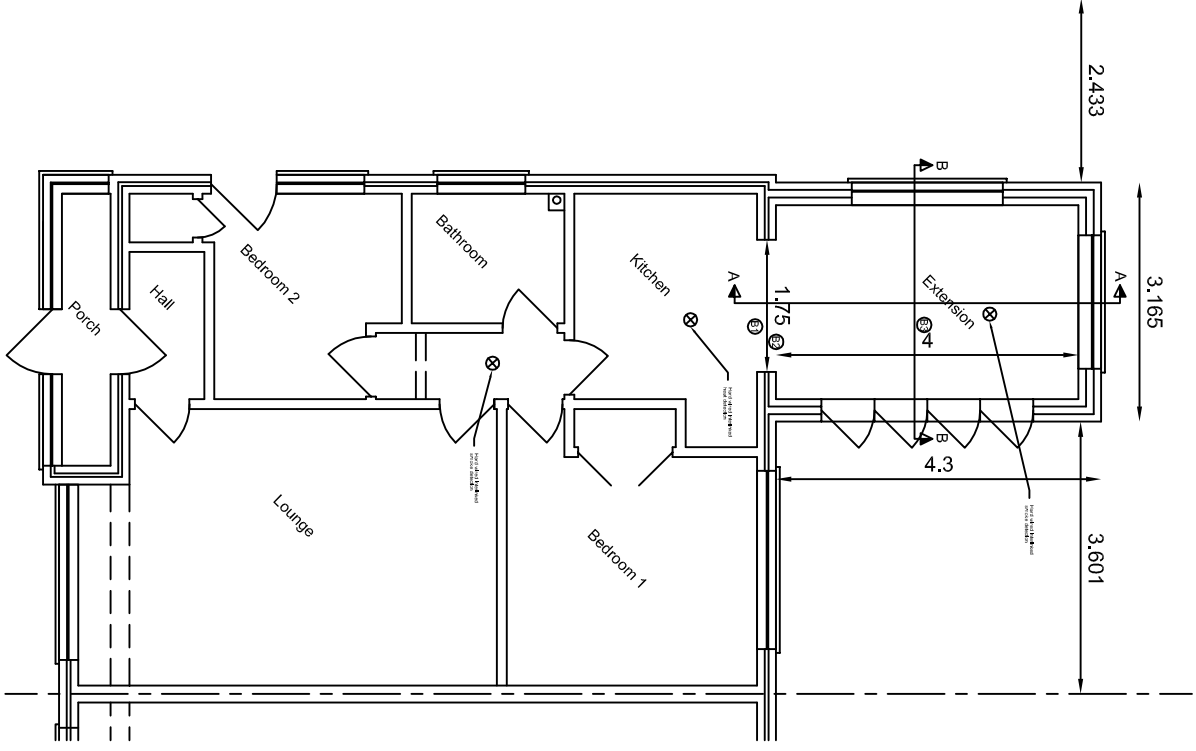


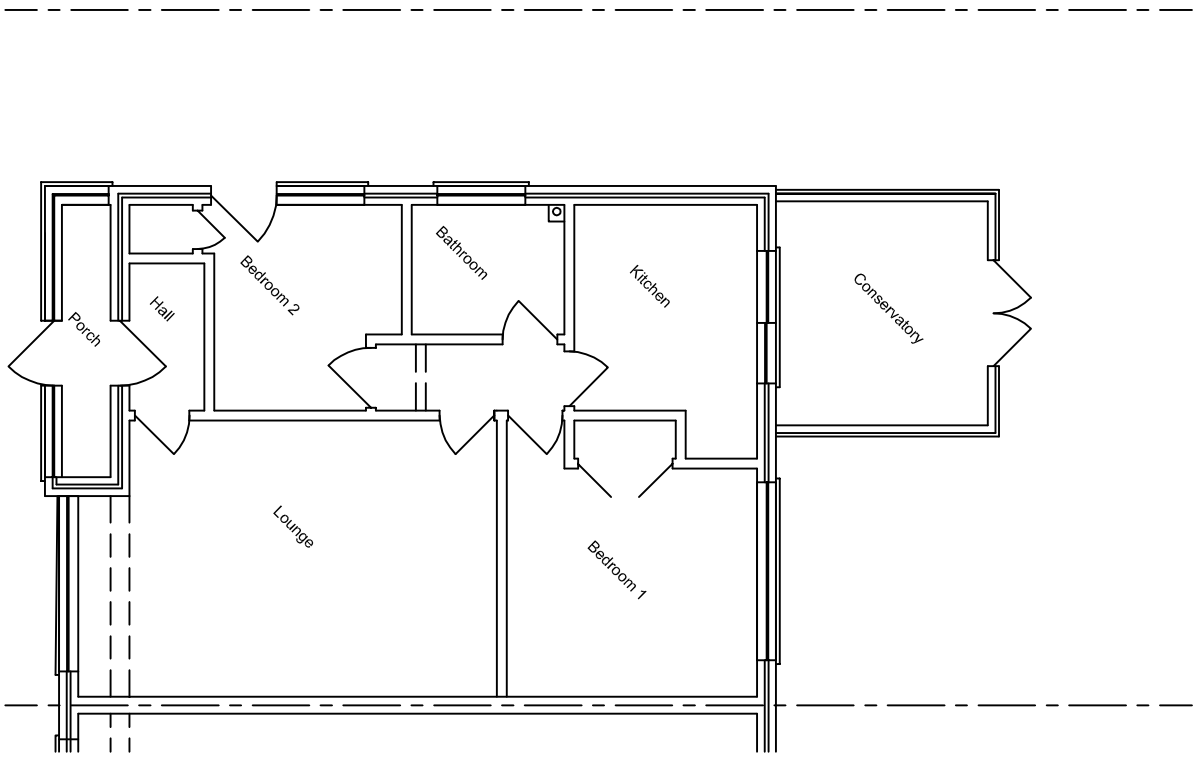

- * Floor levels to match existing
- * 100mm concrete slab with 50mm Cololux insulation to perimeter
- * 100mm compact sand blinding
- * 150mm compact granular fill

Note: For Planning & Building Control purposes only. Do not scale from plans, use within dimensions only. All dimensions to be verified on site prior to commencement. Any discrepancies to be reported to the designer in the first instance. Intellectual Property Rights Apply (IP). Copyright © 2019	
Project Mr. J. Swains 84 Stroud Green Drive Bognor Regis West Sussex	Date October 2019
Drawing Title Single Storey Rear Extension Location & Block Plans, Roof Plans, Elevations & Sections	Revision 1/1
Scale 1:1250, 1:500, 1:100 & 1:50	Drawn By LW
	Drawing No. 248GD/SLW001