

DO NOT SCALE THIS DRAWING - USE DIMENSIONS


The Contractor is to check and verify all dimensions on site before starting work and report any omissions or errors.

This drawing is to be read in conjunction with all relevant consultants and specialists drawings.

This drawing is copyright

This drawing is issued for the sole and exclusive use of the named recipient. Distribution to any third party is on the strict understanding that no liability is accepted by bcr-infinity architects for any discrepancies, errors or omissions that may be present, and no guarantee is offered as to the accuracy of information shown.

| REVISION HISTORY |             |      |          |
|------------------|-------------|------|----------|
| REV              | DESCRIPTION | DATE | APPROVED |

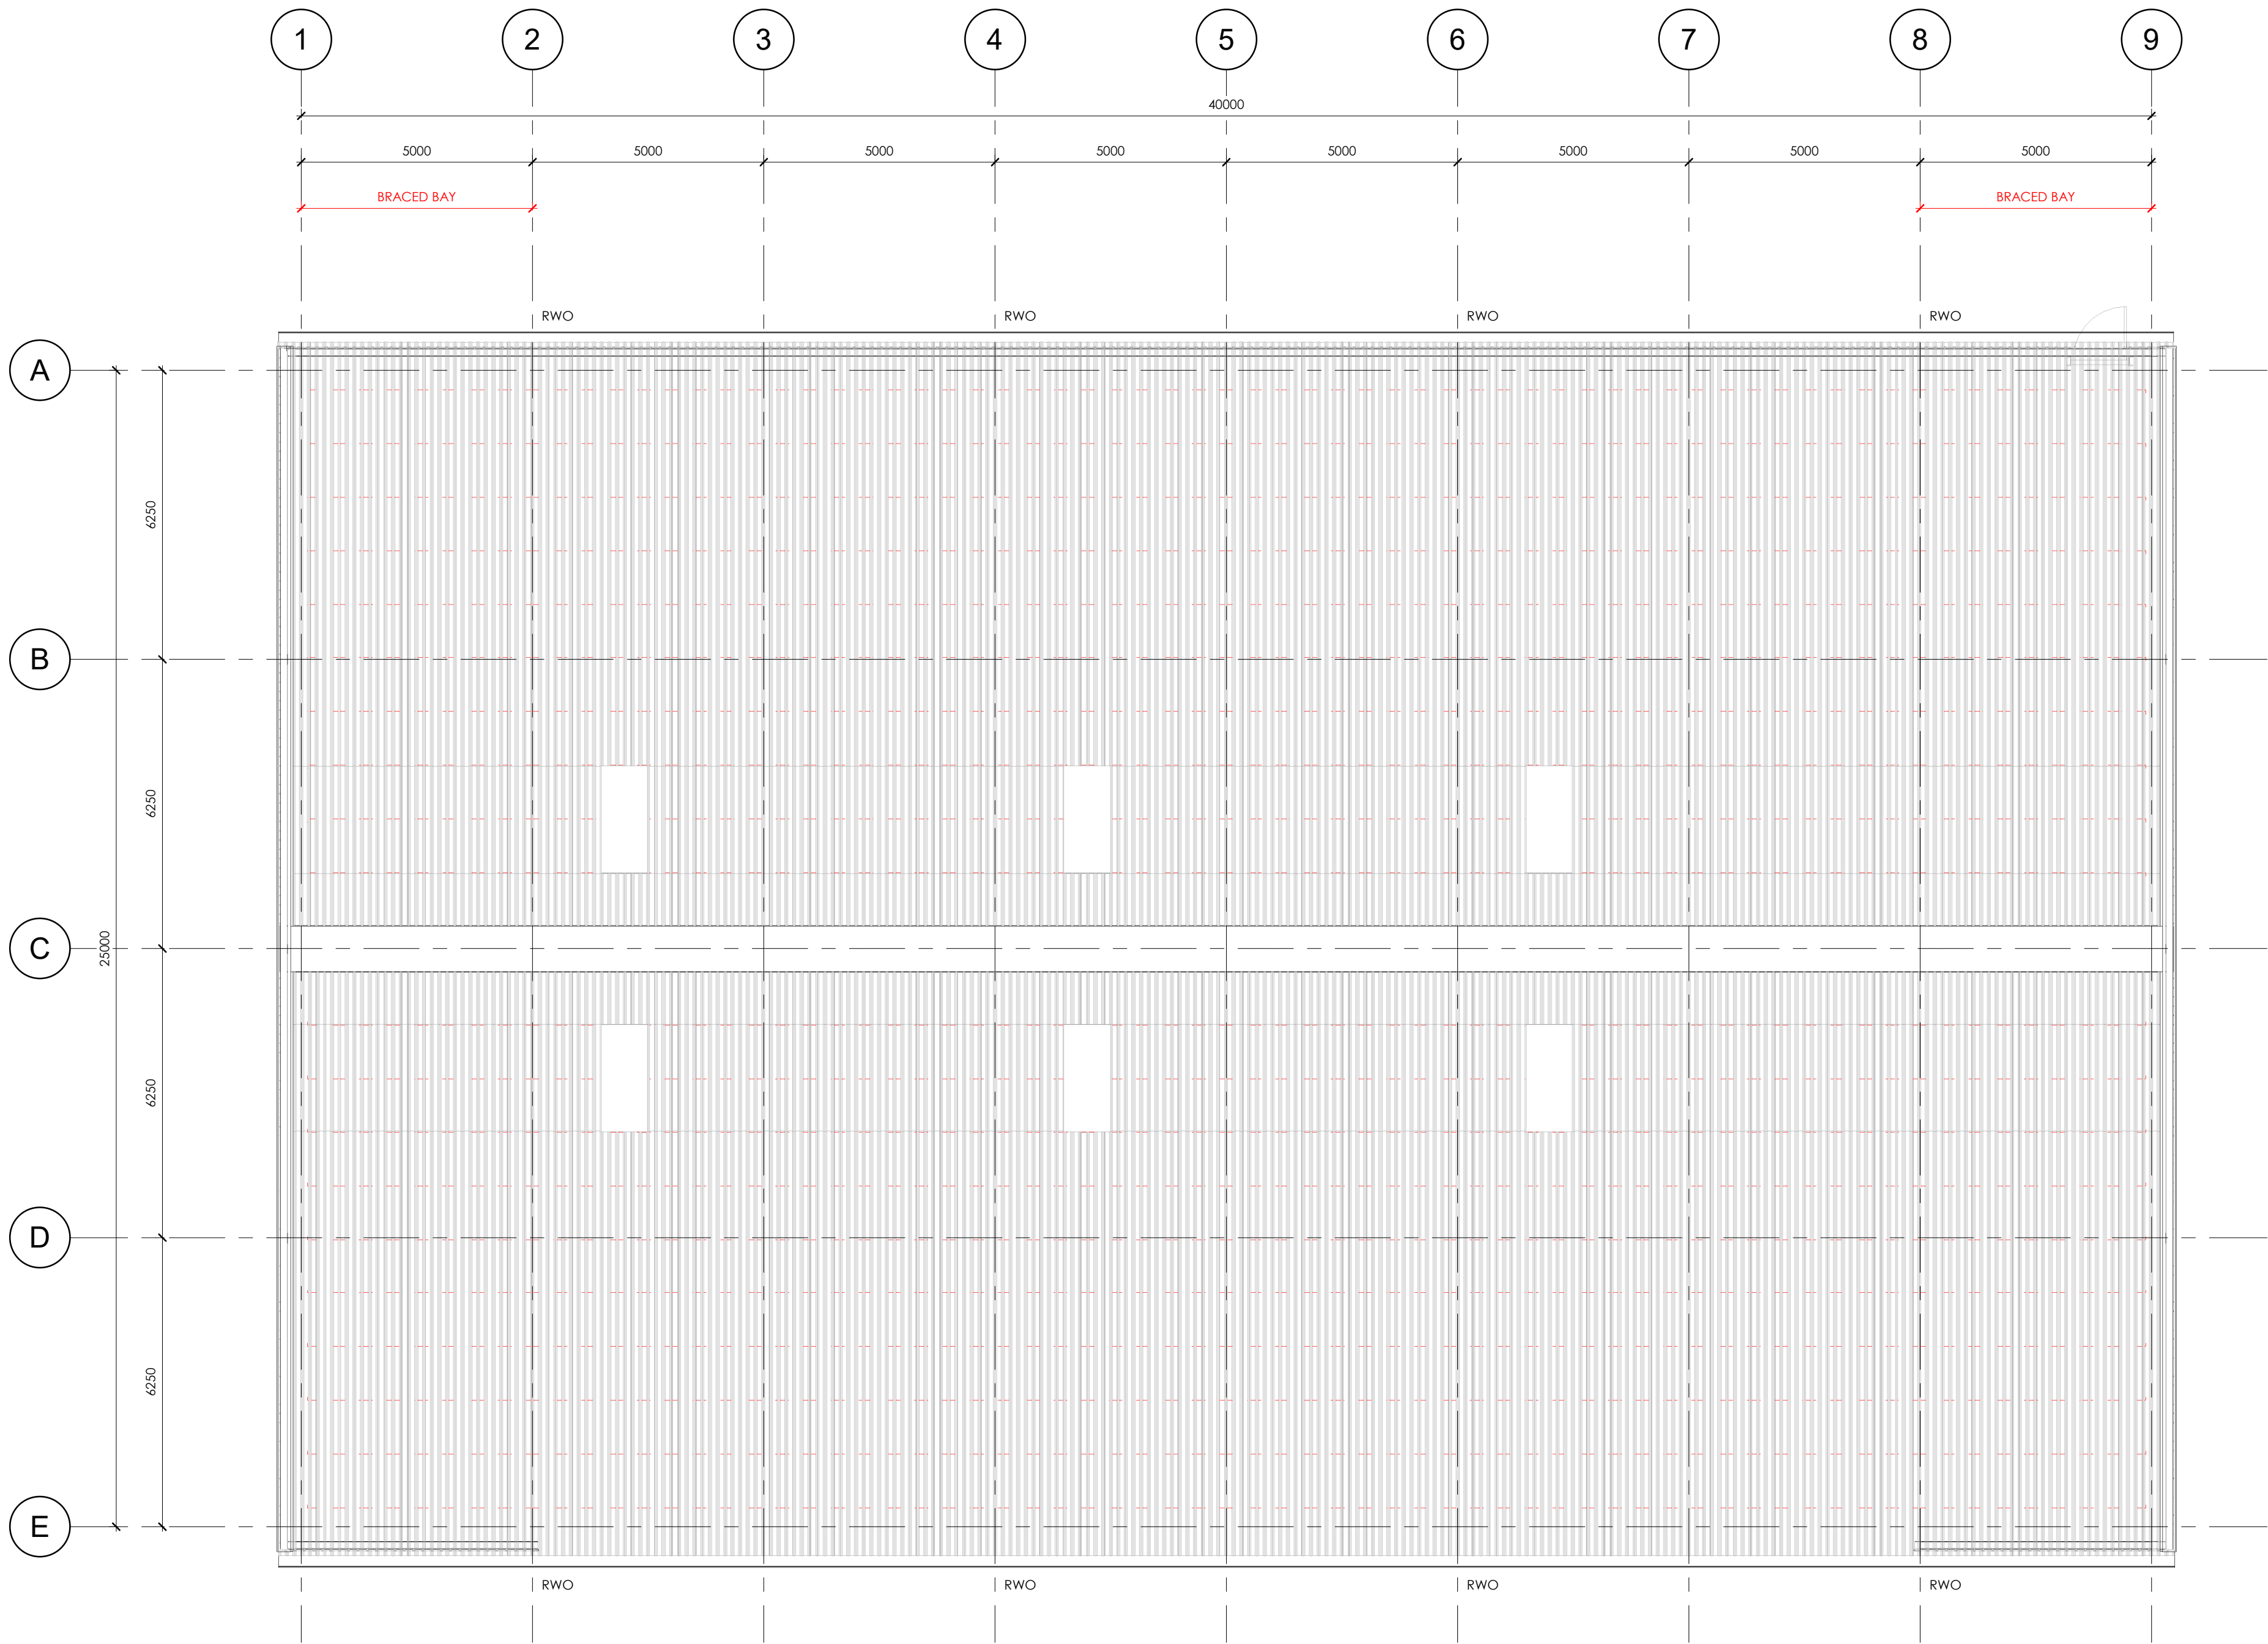

ROOF PLAN  
1 : 100



bcr·infinityarchitects

RIBA   
Chartered Practice

**Cambridge:**  
1 Wellington street  
CB1 1HW  
T01223 366717

**Bury St Edmunds:**  
8 Angel Hill  
IP33 1UZ  
T01284 727710

www.bcr-infinityarchitects.co.uk  
e: studio@bcr-infinityarchitects.co.uk

**Client**  
GLENCAR CONSTRUCTION

**Project**  
ROLLS ROYCE - COVERED ENCLOSURE

**Drawing Title:**  
ROOF PLAN

**Drawing Status:**  
PRELIMINARY

**Drawing Number:**  
RR\_CE - BCRI - XX - RF - DR - A - A105

|                     |        |      |        |          |             |
|---------------------|--------|------|--------|----------|-------------|
| Project No:         | Stage: | Rev: | Drawn: | Checked: | Scale @ A1: |
| -                   |        |      | ESL    | MEG      |             |
| Status:             |        |      | Date:  |          | Scale @ A3: |
| S0 - Initial status |        |      |        | 21.05.21 |             |