

DO NOT SCALE THIS DRAWING - USE DIMENSIONS

The Contractor is to check and verify all dimensions on site before starting work and report any omissions or errors.

This drawing is to be read in conjunction with all relevant consultants and specialists drawings.


This drawing is copyright

This drawing is issued for the sole and exclusive use of the named recipient. Distribution to any third party is on the strict understanding that no liability is accepted by bcr-infinity architects for any discrepancies, errors or omissions that may be present, and no guarantee is offered as to the accuracy of information shown.

REVISION HISTORY			
REV	DESCRIPTION	DATE	APPROVED


FRONT ELEVATION - GRID LINE E

1 : 100

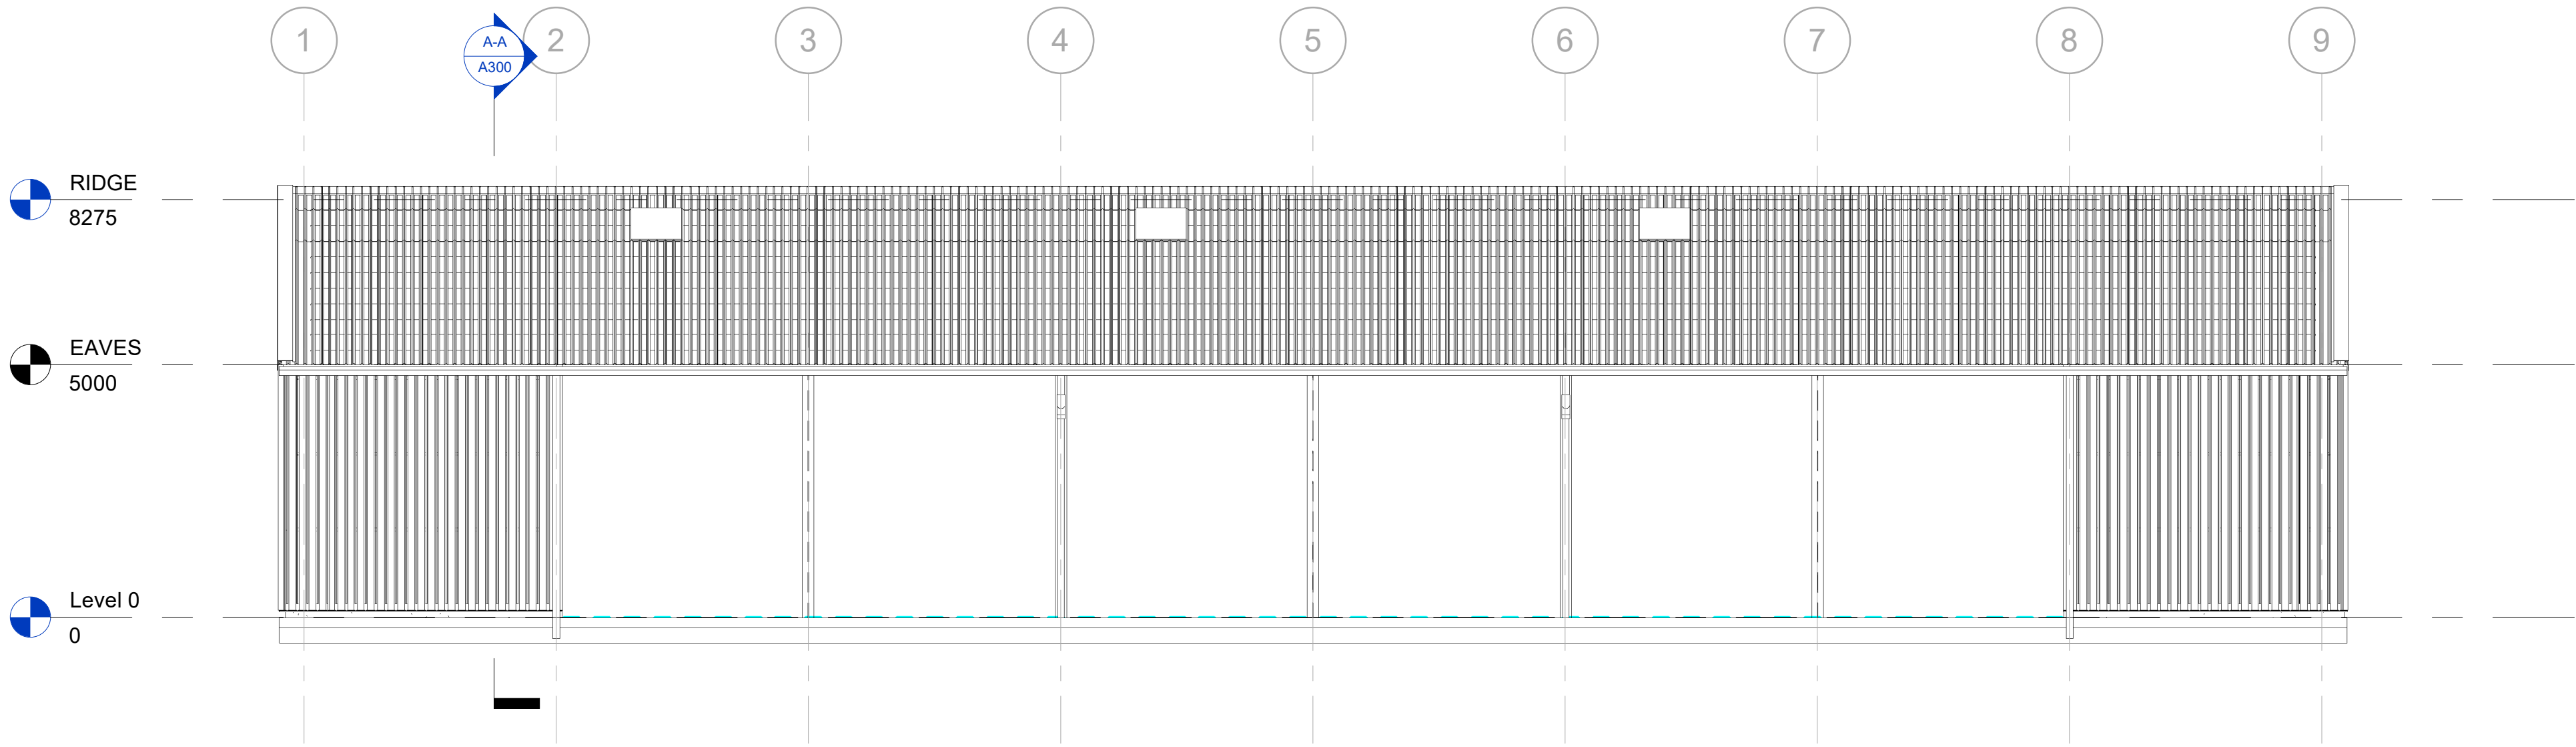


END ELEVATION - GRID LINE 1

1 : 100

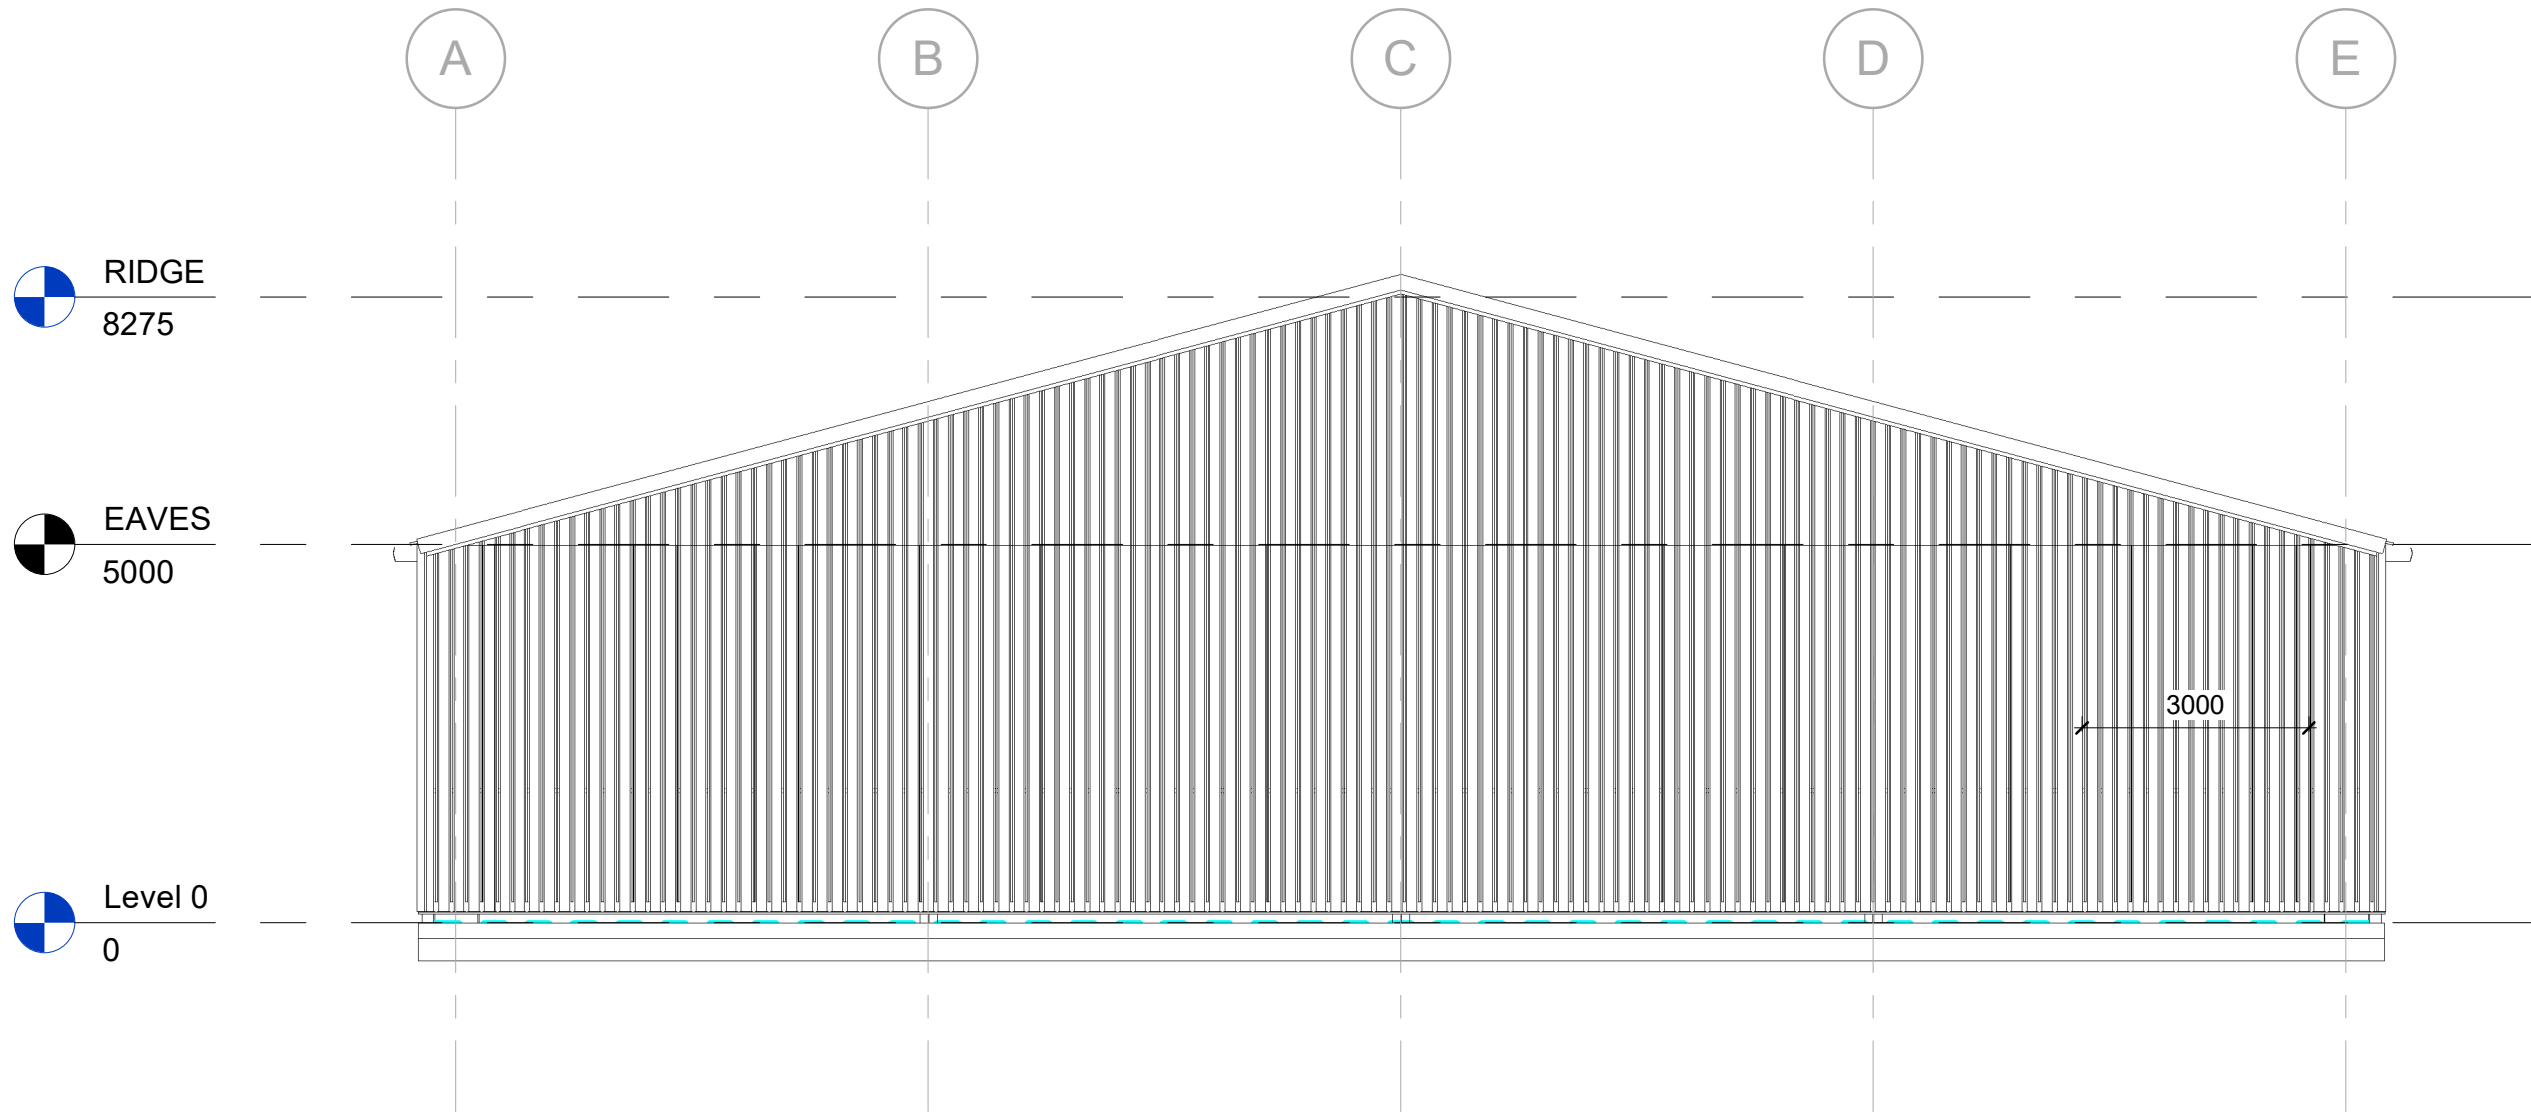


END ELEVATION - GRID LINE 9

1 : 100

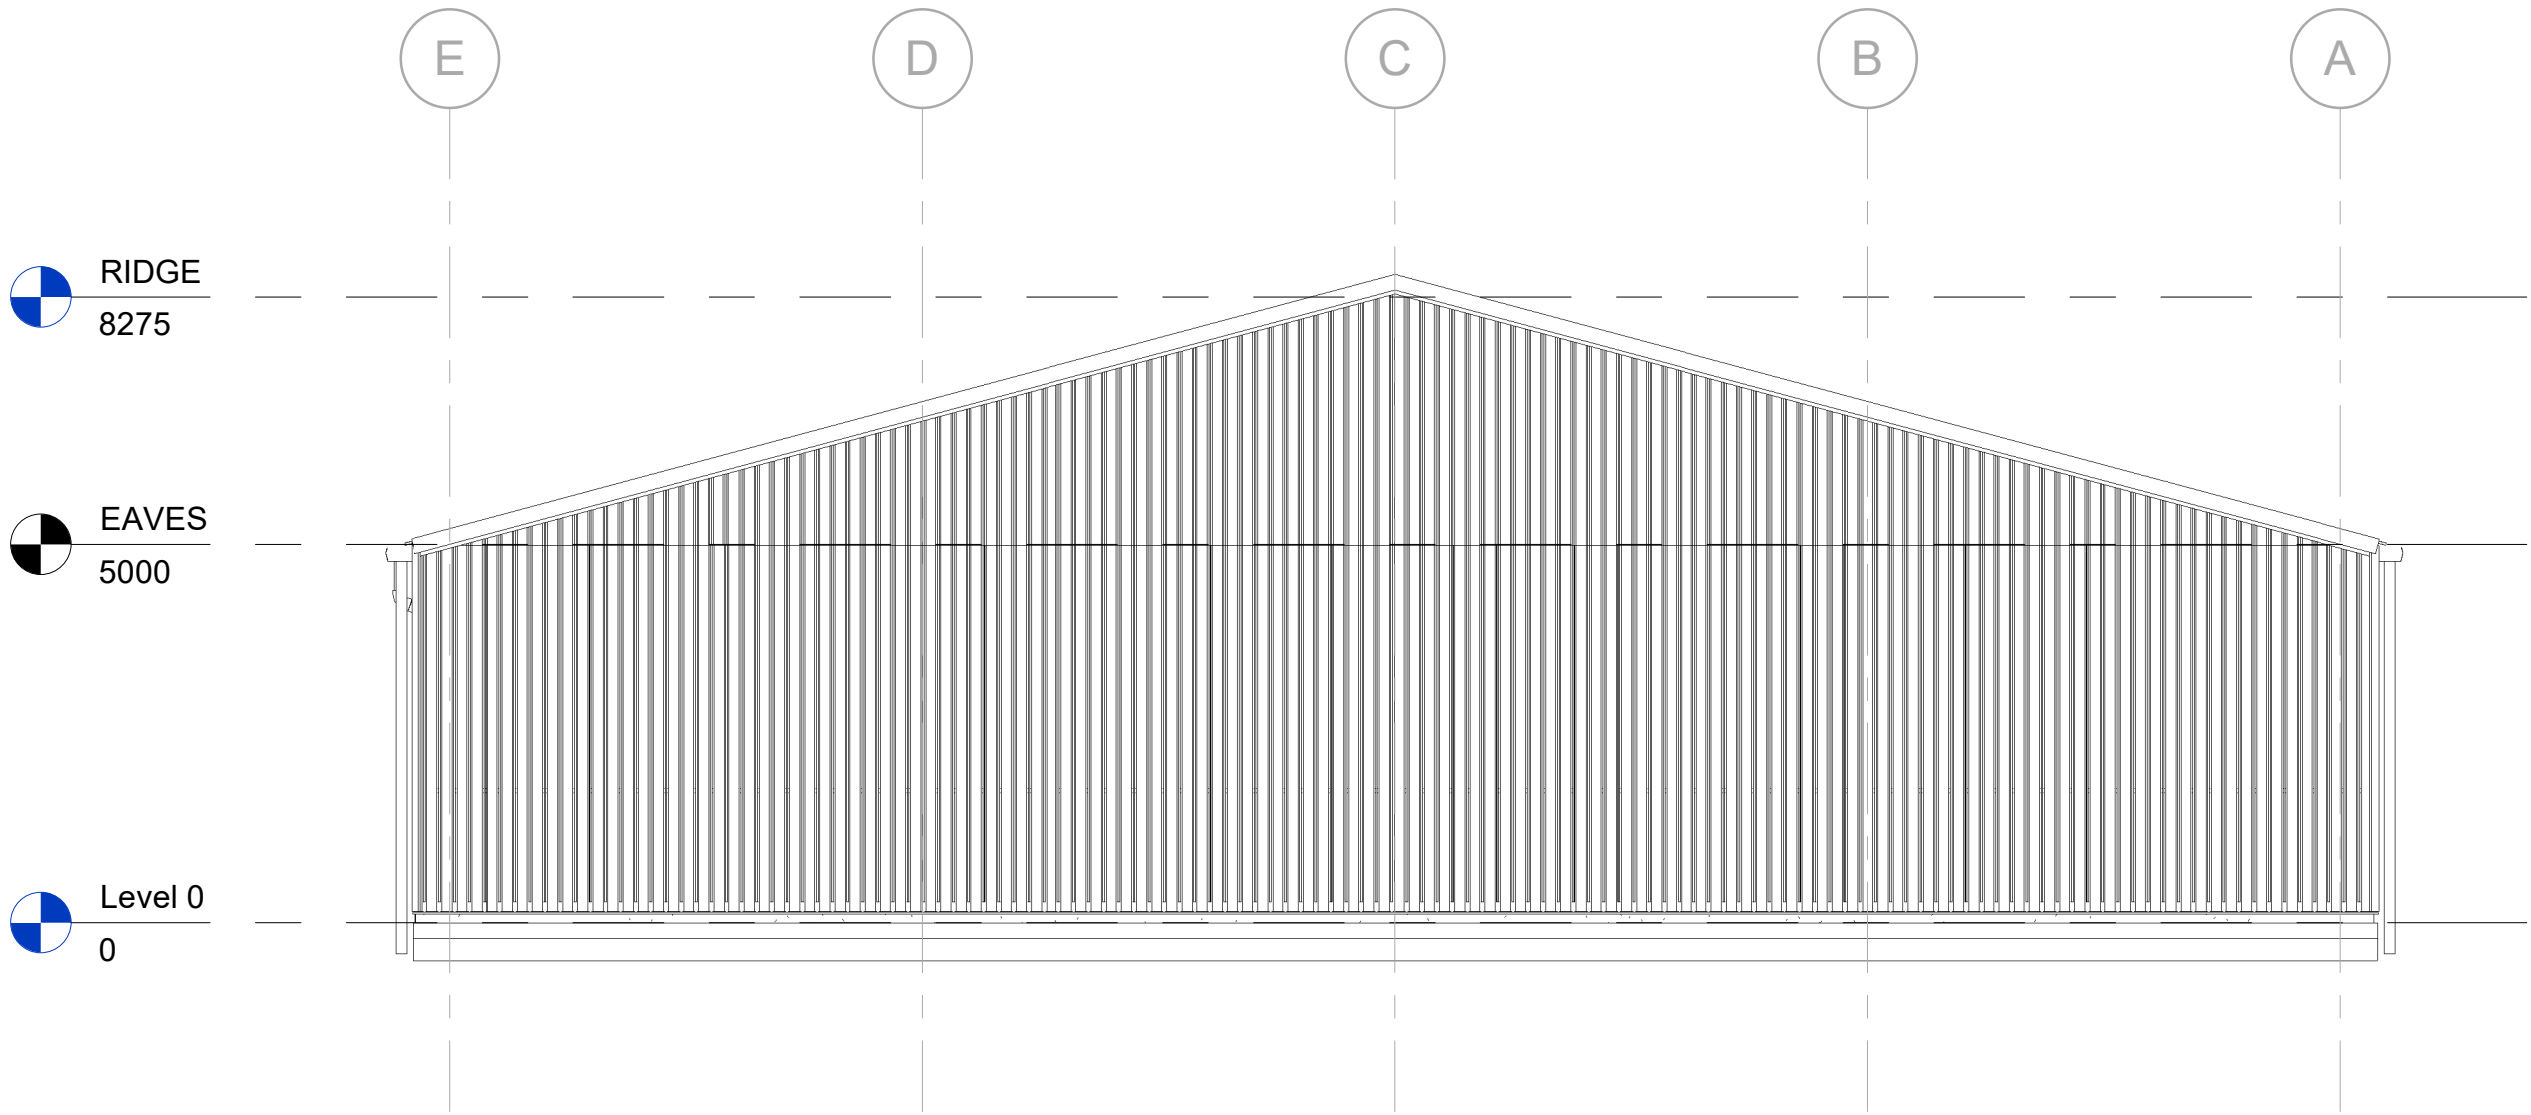

REAR ELEVATION - GRID LINE A

1 : 100

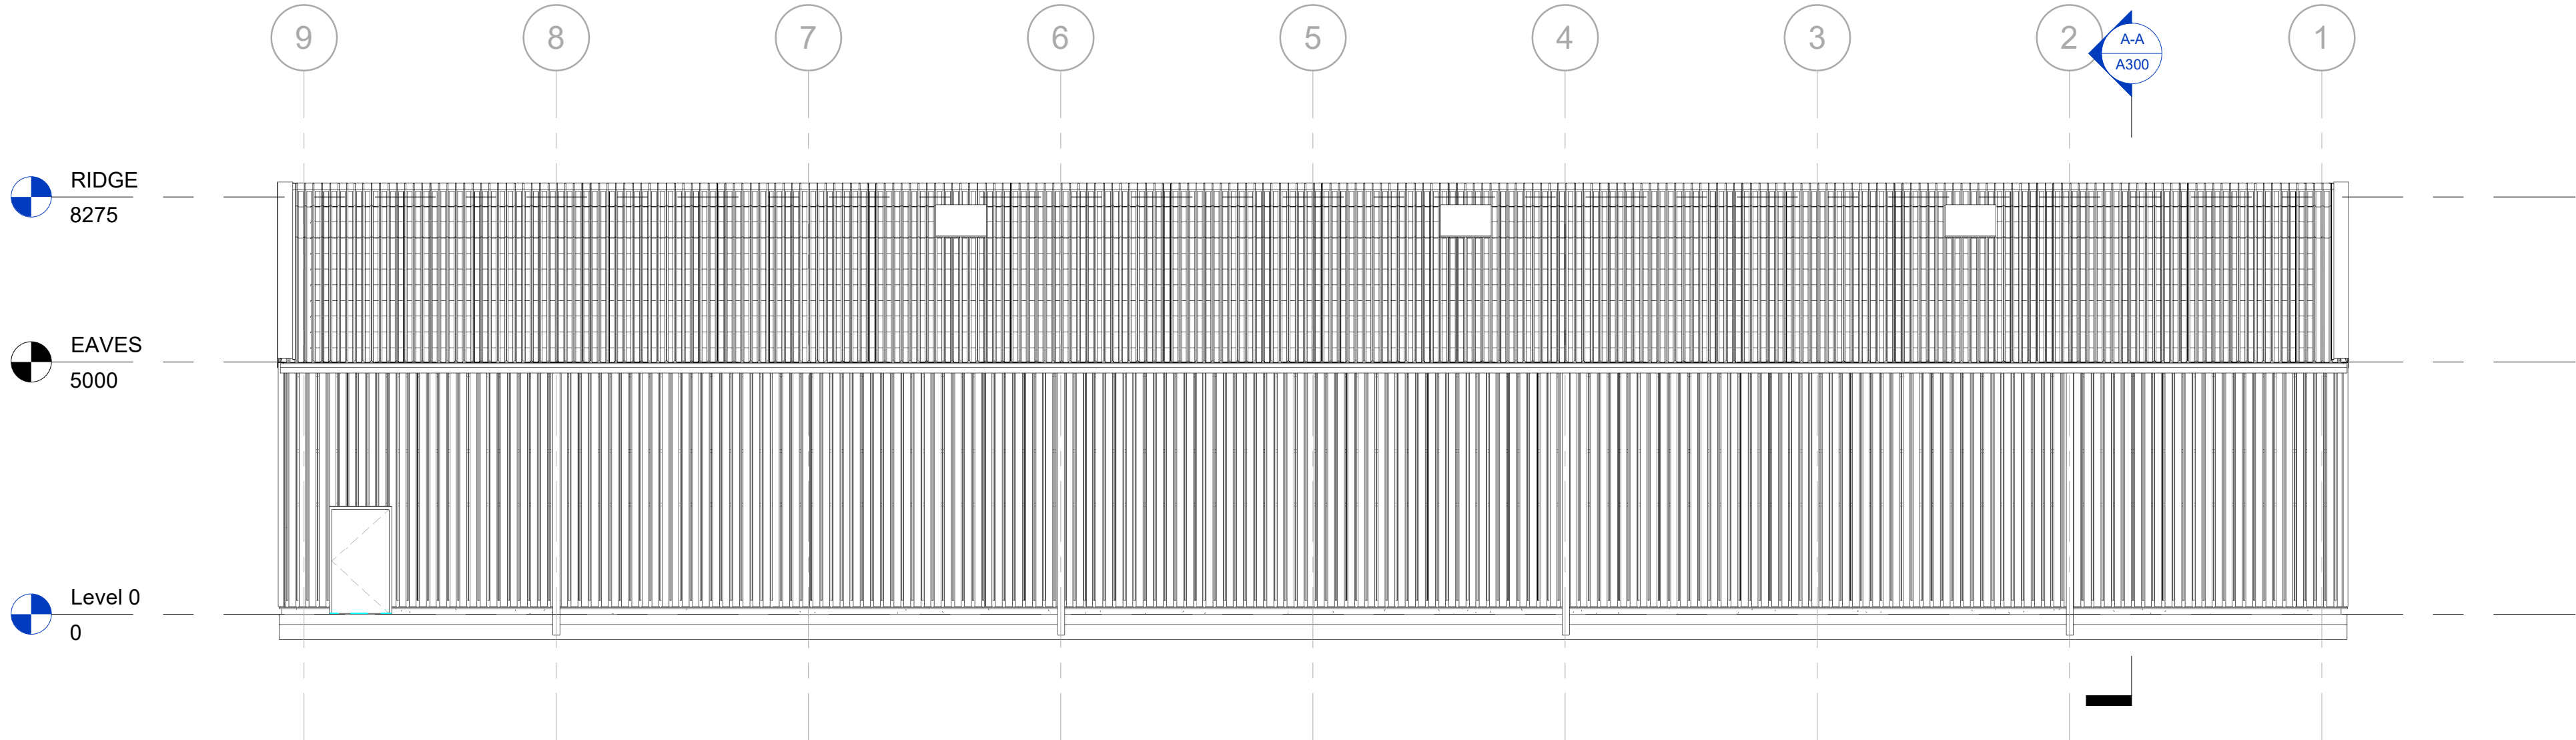

NOTES: MATERIAL FINISHES

ROOF SHEETS:

0.70mm THICK, 32/1000 FORWARD PROFILE IN HDX Silver to RAL 9006 WITH NON DRIP FINISH.

WALL CLADDING:

0.70mm thick, 32/1000 REVERSE PROFILE IN HDX SILVER to RAL 9006.


ALL FLASHINGS WILL BE IN THE SAME MATERIAL AS PER THE WALL CLADDING, EXCLUDING THE RIDGE FLASHING THAT WILL BE IN TH NON DRIP SPEC.

STEELWORK:

PAINTED FINISH RAL TBC

EXTERNAL DOOR:

FINISH RAL TBC

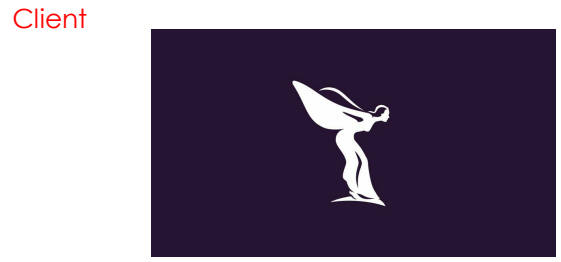

bcr·infinityarchitects

RIBA  Chartered Practice

Cambridge:
1 Wellington street
CB1 1HW
T 01223 366717

Bury St Edmunds:
8 Angel Hill
IP33 1UZ
T 01284 727710

www.bcr-infinityarchitects.co.uk
e: studio@bcr-infinityarchitects.co.uk

Client
GLENCAR CONSTRUCTION

Project
ROLLS ROYCE - COVERED ENCLOSURE

Drawing Title:
BUILDING ELEVATIONS

Drawing Status:
PRELIMINARY

Drawing Number:
RR_CE - BCRI - XX - ZZ - DR - A - A201

Project No:	Stage:	Rev:	Drawn:	Checked:	Scale @ A1:
-			ESL	MEG	
Status:				Date:	Scale @ A3:
S0 - Initial status				21.05.21	