

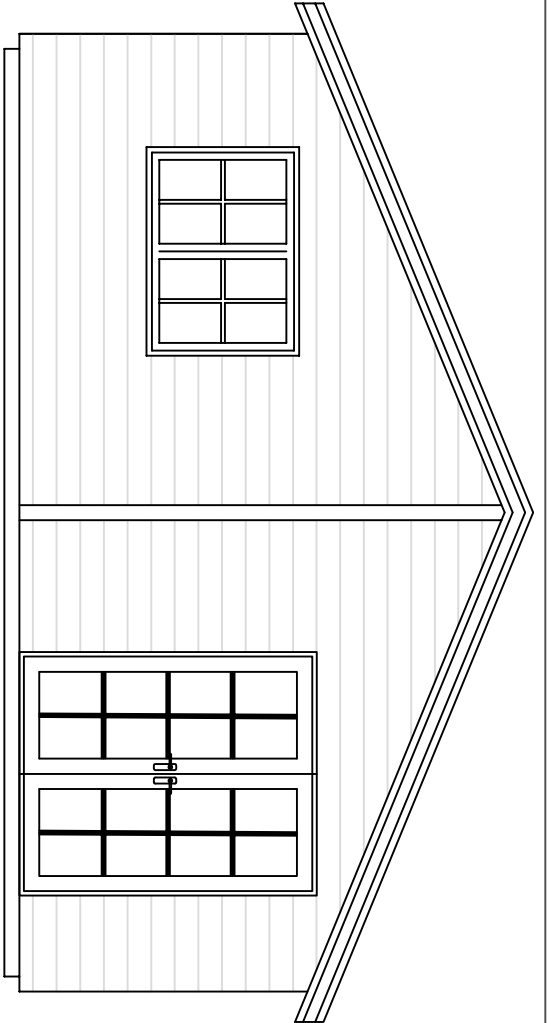


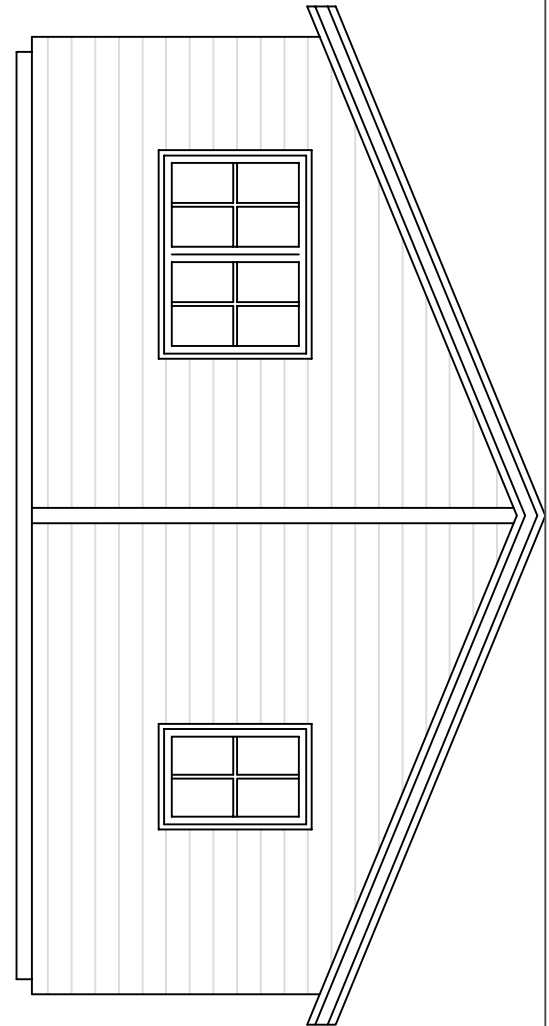


Front Elevation

Rear Elevation

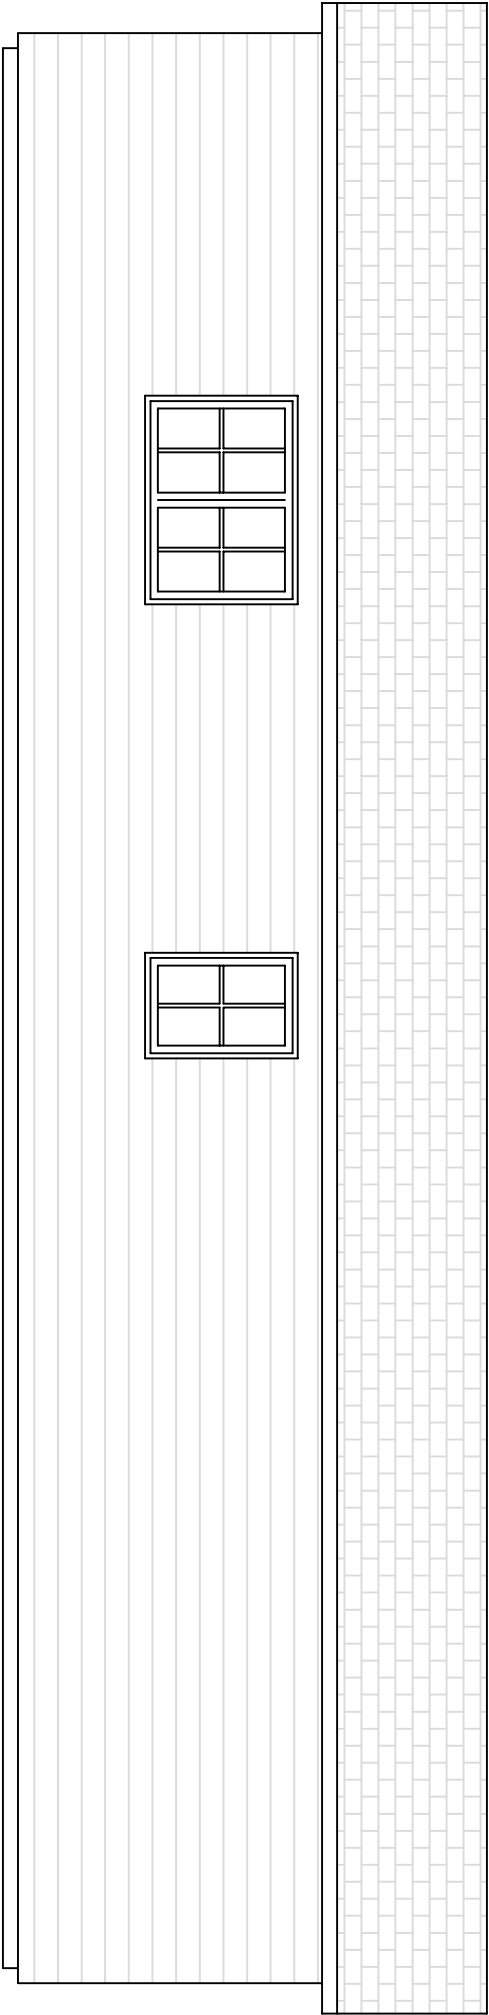

Left Elevation

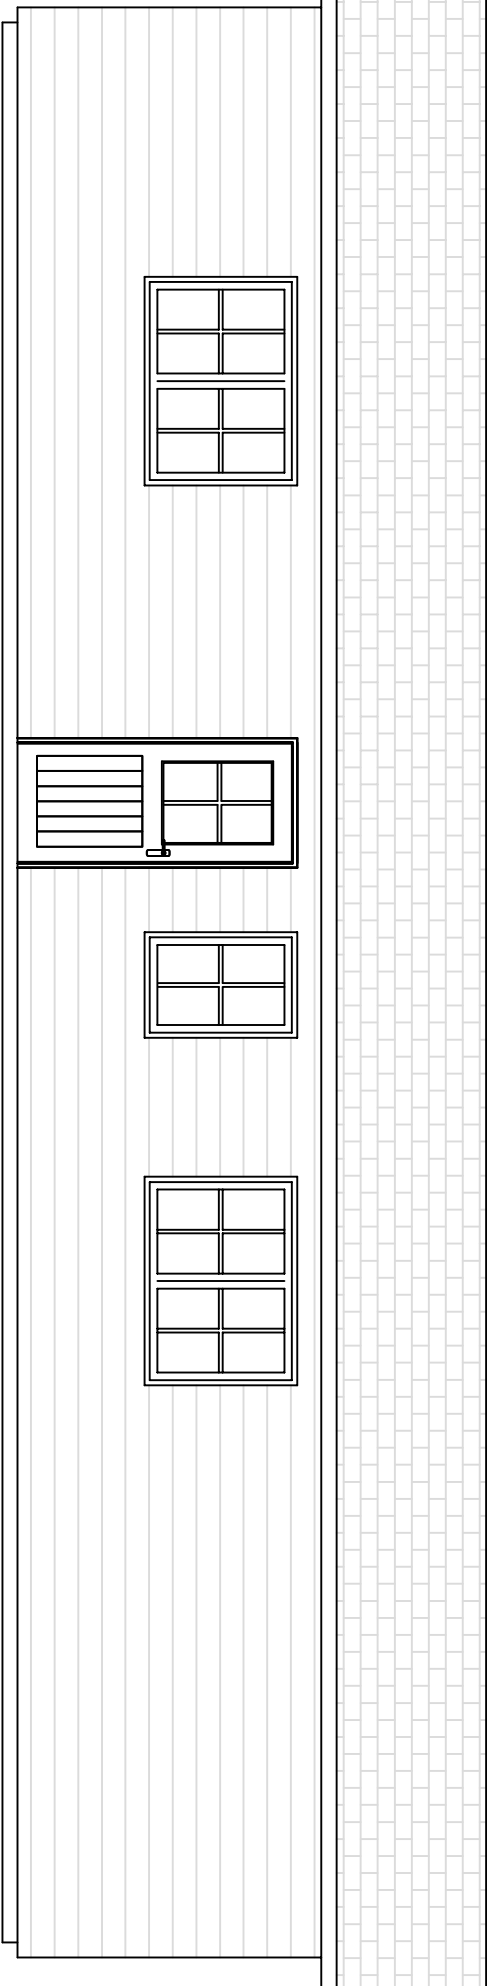

Right Elevation

Rev	By	Description	Date	Client	Status	Approval	
				Mr D Horton			
AJS DESIGN SOLUTIONS 80 Whyke Lane Chichester West Sussex PO19 7PD T: 07834 316 010 E: enquiries@ajsdesignsolutions.co.uk				Project Parkside Farm, Shripney Lane Bognor Regis., West Sussex	Scale 1:50	Date 7th Jan 2019	
				Drawing Title Proposed Elevations	Job No. Jan-21-19	Drawn By AJS	
					Drawing No. 2	Revision	
THIS DRAWING IS SUBJECT TO COPYRIGHT AND SHOULD THEREFORE NOT BE REPRODUCED WITHOUT PRIOR CONSENT OF AJS DESIGN SOLUTIONS.							