


This drawing and any information or descriptive matter set out hereon are confidential and the copyright of A. E. HIGGS, and are not to be disclosed, loaned, copied or used for manufacturing or tendering or for any other purpose without permission. © 2008

Revision


Date

Sig

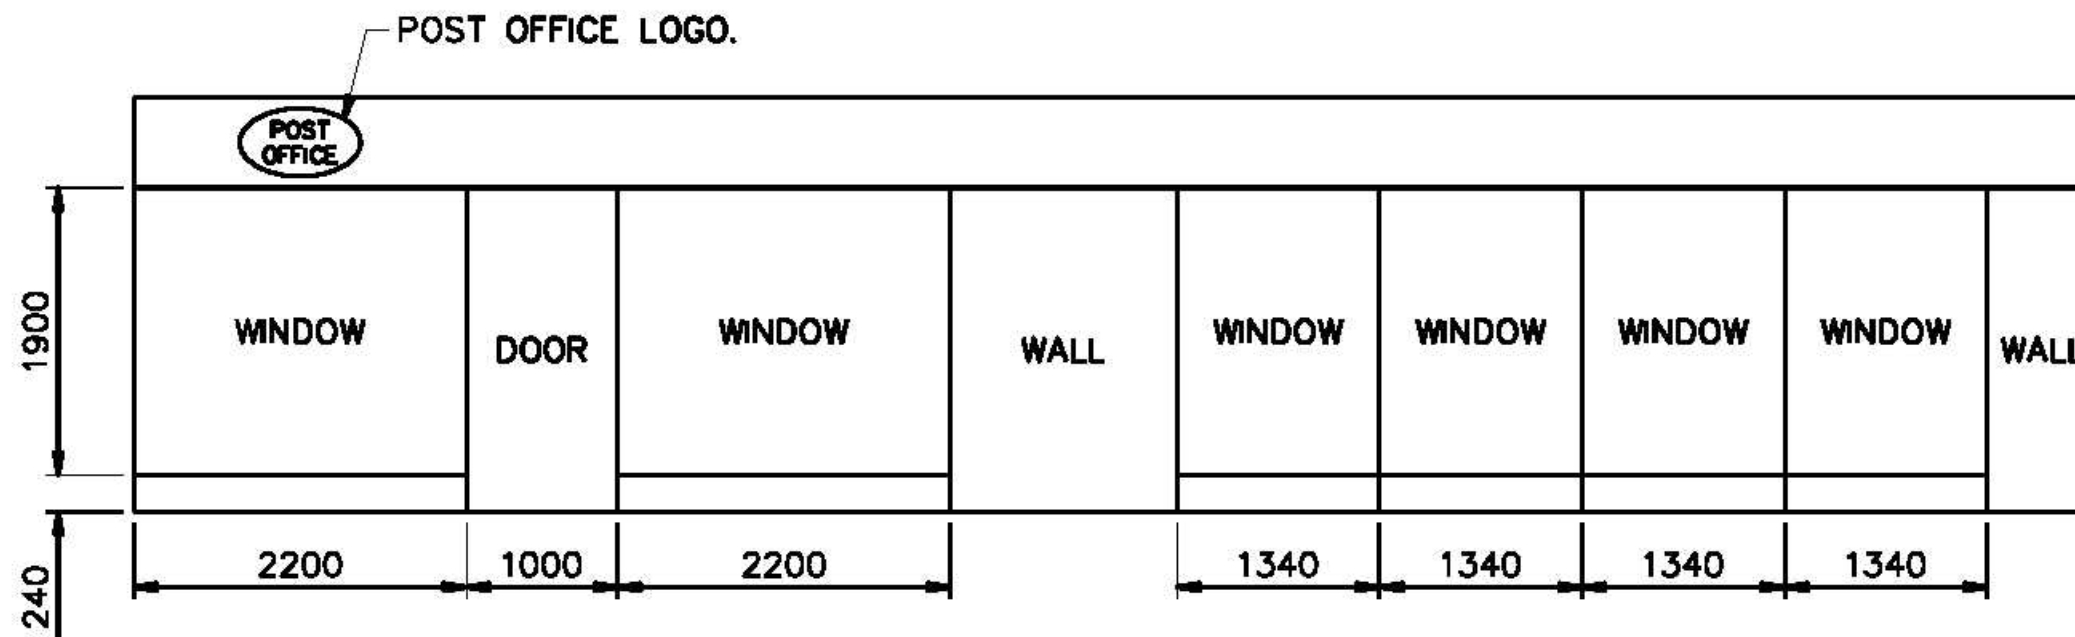

CURRENT SHOP FRONT

CHESTERFIELD
POST OFFICE
295 CHICHER ROAD
BOGNOR REGIS
P021 5AL

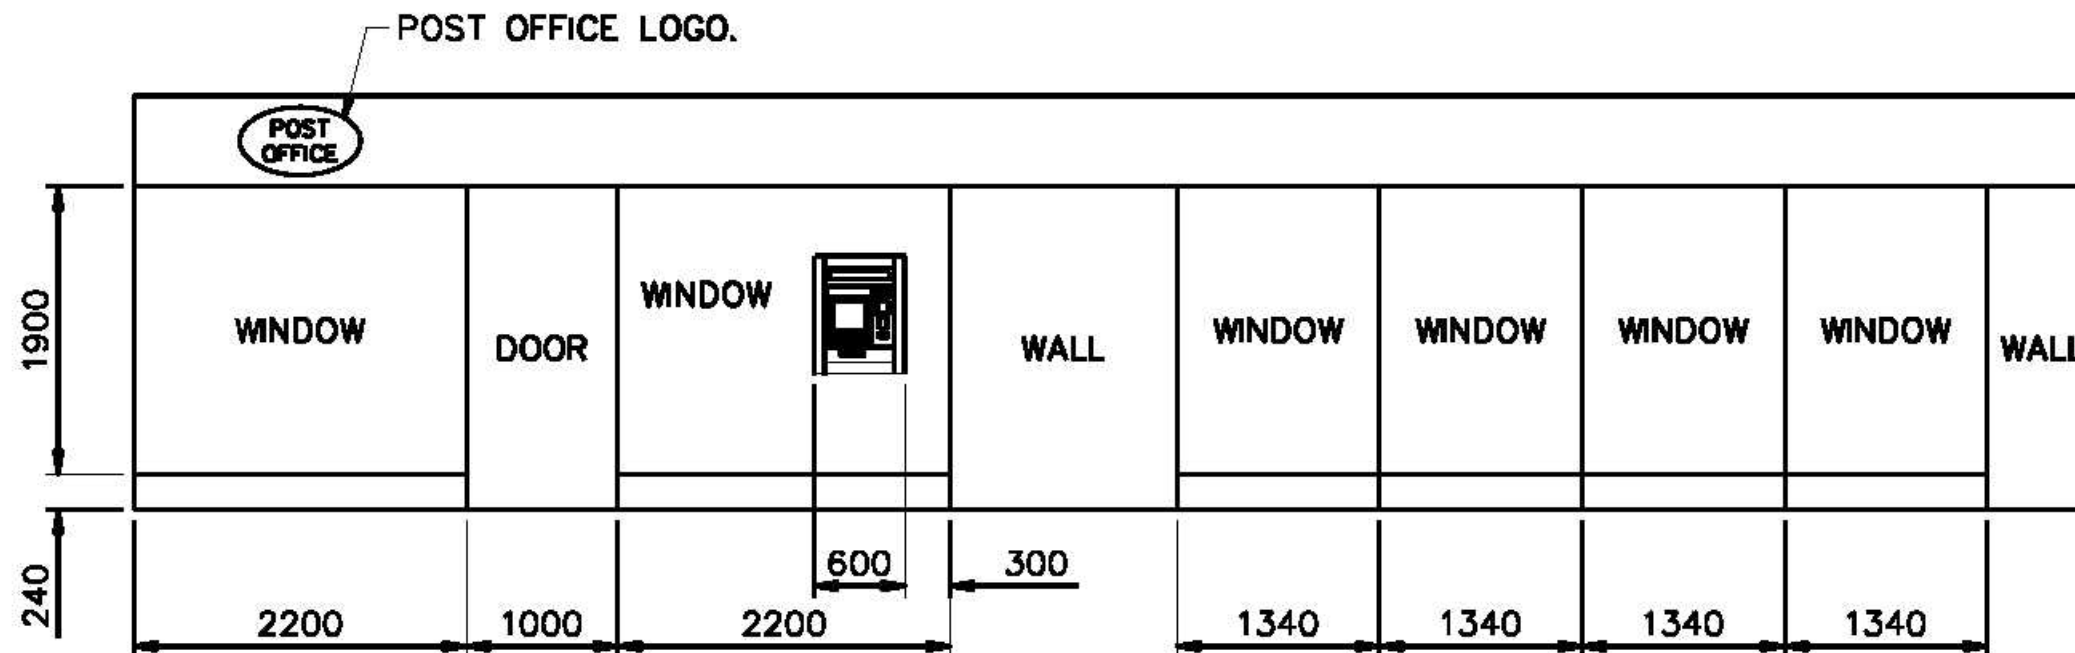

PROPOSED SHOP FRONT WITH ADDED ATM

NOTES:

1. INSTALL NEW 2050 ATM AT DDA COMPLIANT HEIGHT.

A. E. HIGGS

A. E. HIGGS
 108 Clarence Road,
 Grays,
 ESSEX,
 RM17 6RA
 Tel: 01375 393839
 Fax: 01375 393870
 E-Mail: enquiries@aehiggs.co.uk

Project
 POST OFFICE ATM INSTALLATION

Title
 CHESTERFIELD POST OFFICE
 295 CHICHER ROAD, BOGNOR REGIS. P021 5AL
 ATM INSTALLATION LAYOUT
 (FRONT ELEVATION)

Drawn by
 P.M.

Date
 14:12:08

Checked by

Scale
 1:50

Drawing Number

AEH0043