

This drawing and any information or descriptive matter set out hereon are confidential and the copyright of A. E. HIGGS, and are not to be disclosed, loaned, copied or used for manufacturing or tendering or for any other purpose without permission. © 2008

Revision

Date

Sig



### CURRENT SHOP FLOOR PLAN

CHESTERFIELD  
POST OFFICE  
295 CHICHER ROAD  
BOGNOR REGIS  
PO21 5AL

### NOTES:

1. INSTALL NEW 2050 ATM AT DDA COMPLIANT HEIGHT.

### PROPOSED SHOP FRONT WITH ADDED ATM

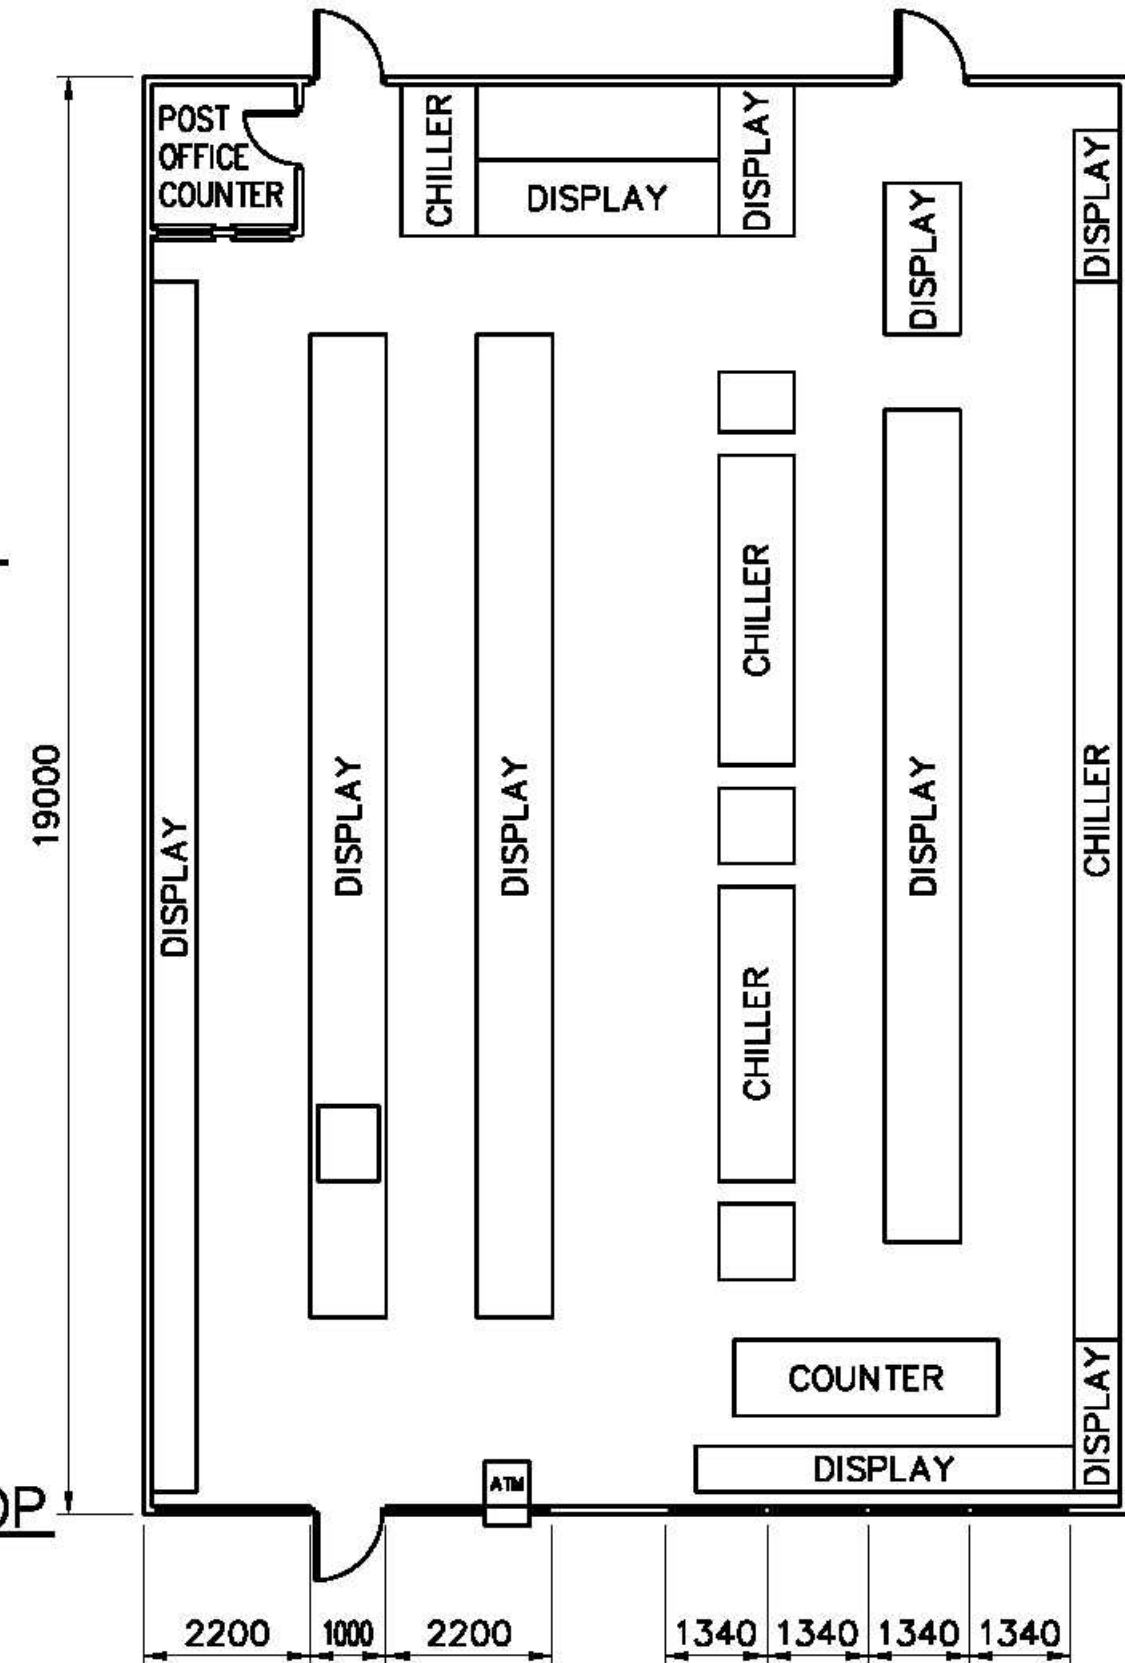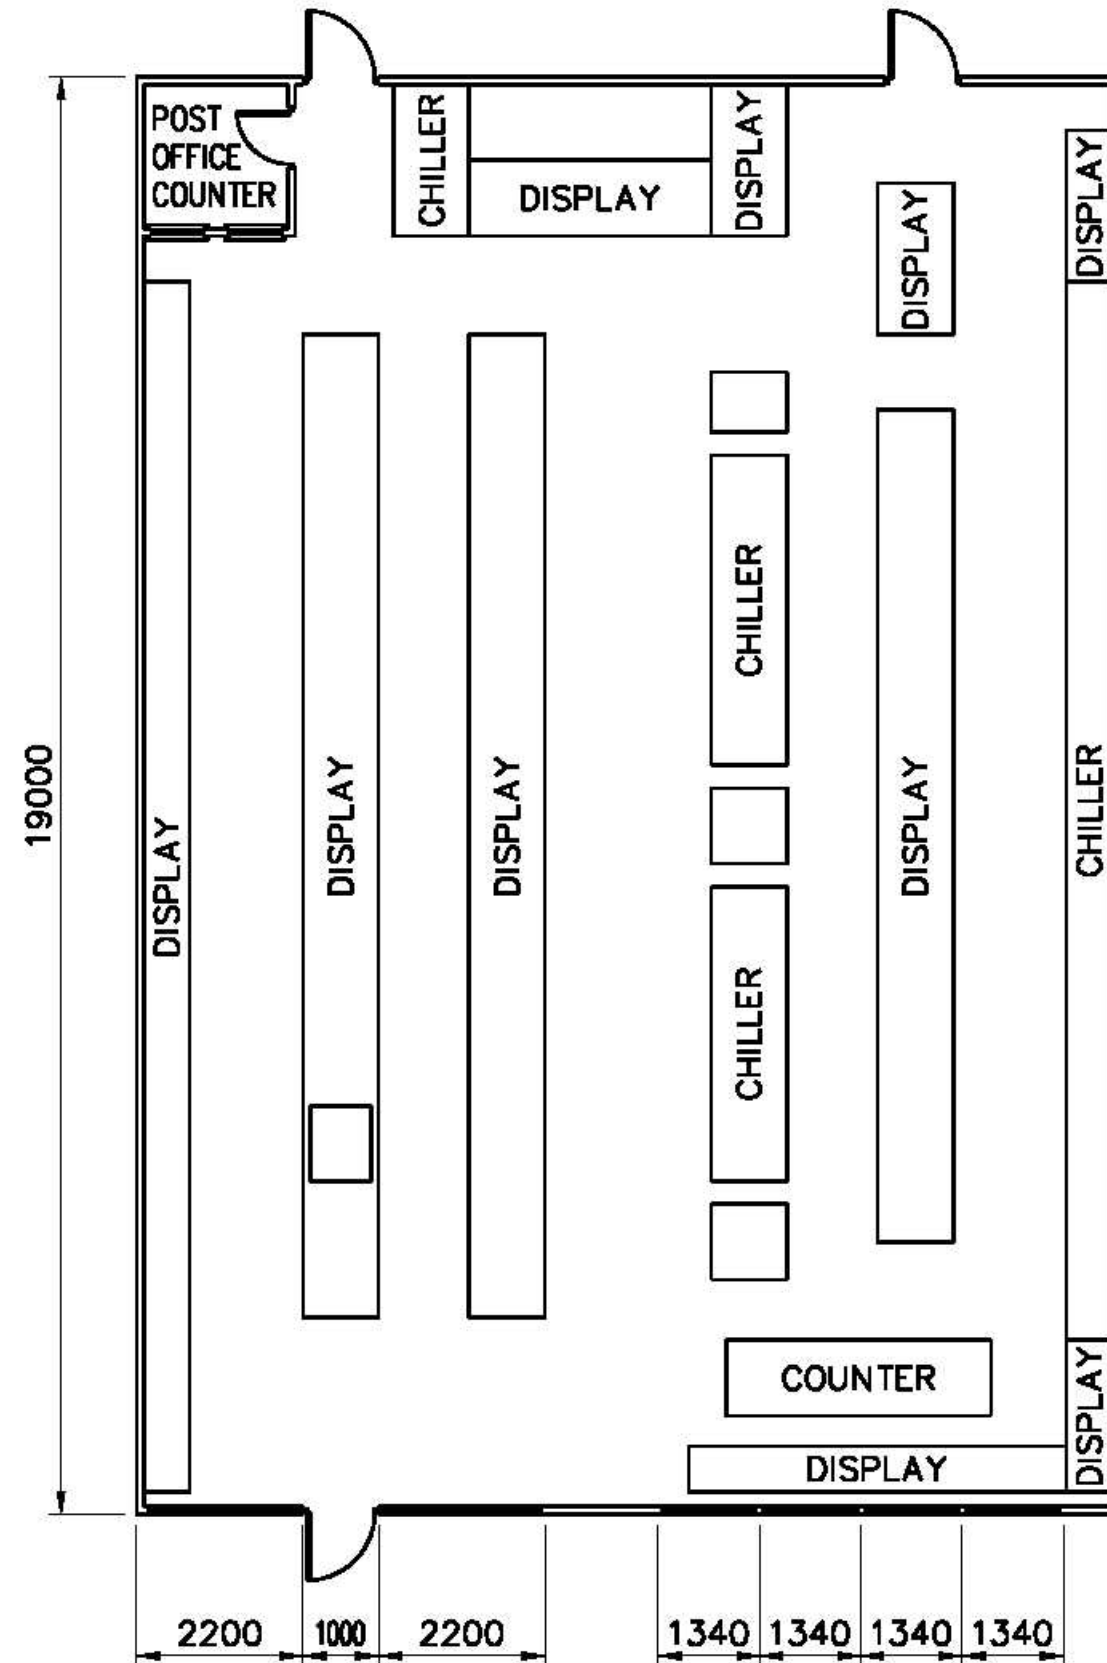

# A. E. HIGGS

A. E. HIGGS  
108 Clarence Road,  
Grays,  
ESSEX,  
RM17 6RA  
Tel: 01375 393839  
Fax: 01375 393870  
E-Mail: enquiries@aeihiggs.co.uk

Project  
POST OFFICE ATM INSTALLATION

Drawn by  
P.M.

Checked by

Date  
14:12:08

Scale  
1:100

Title  
CHESTERFIELD POST OFFICE  
295 CHICHER ROAD, BOGNOR REGIS. PO21 5AL  
ATM INSTALLATION LAYOUT  
(FLOOR PLAN)

Drawing Number  
AEH0044