


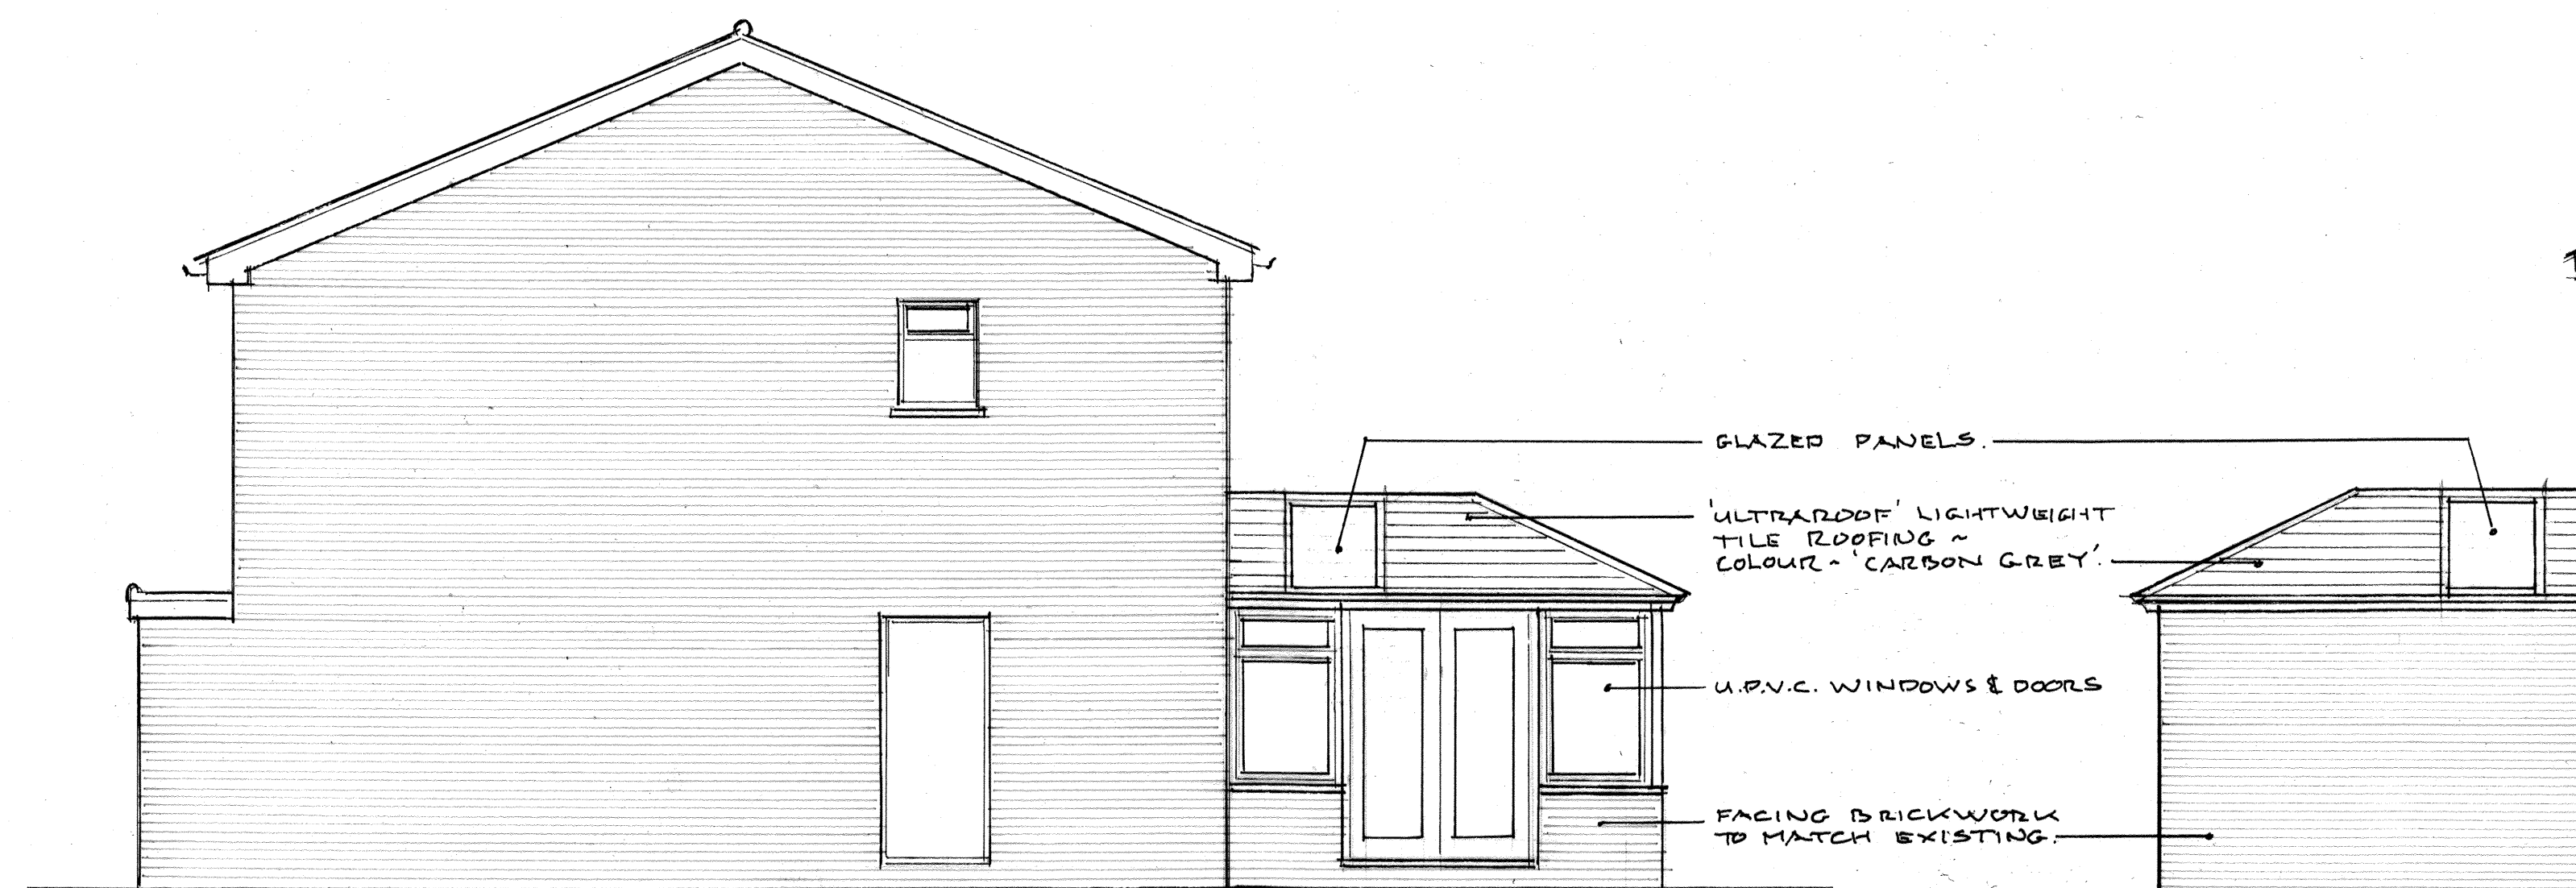


REAR ELEVATION [SOUTH]






SIDE ELEVATION [WEST]


SIDE ELEVATION [EAST]

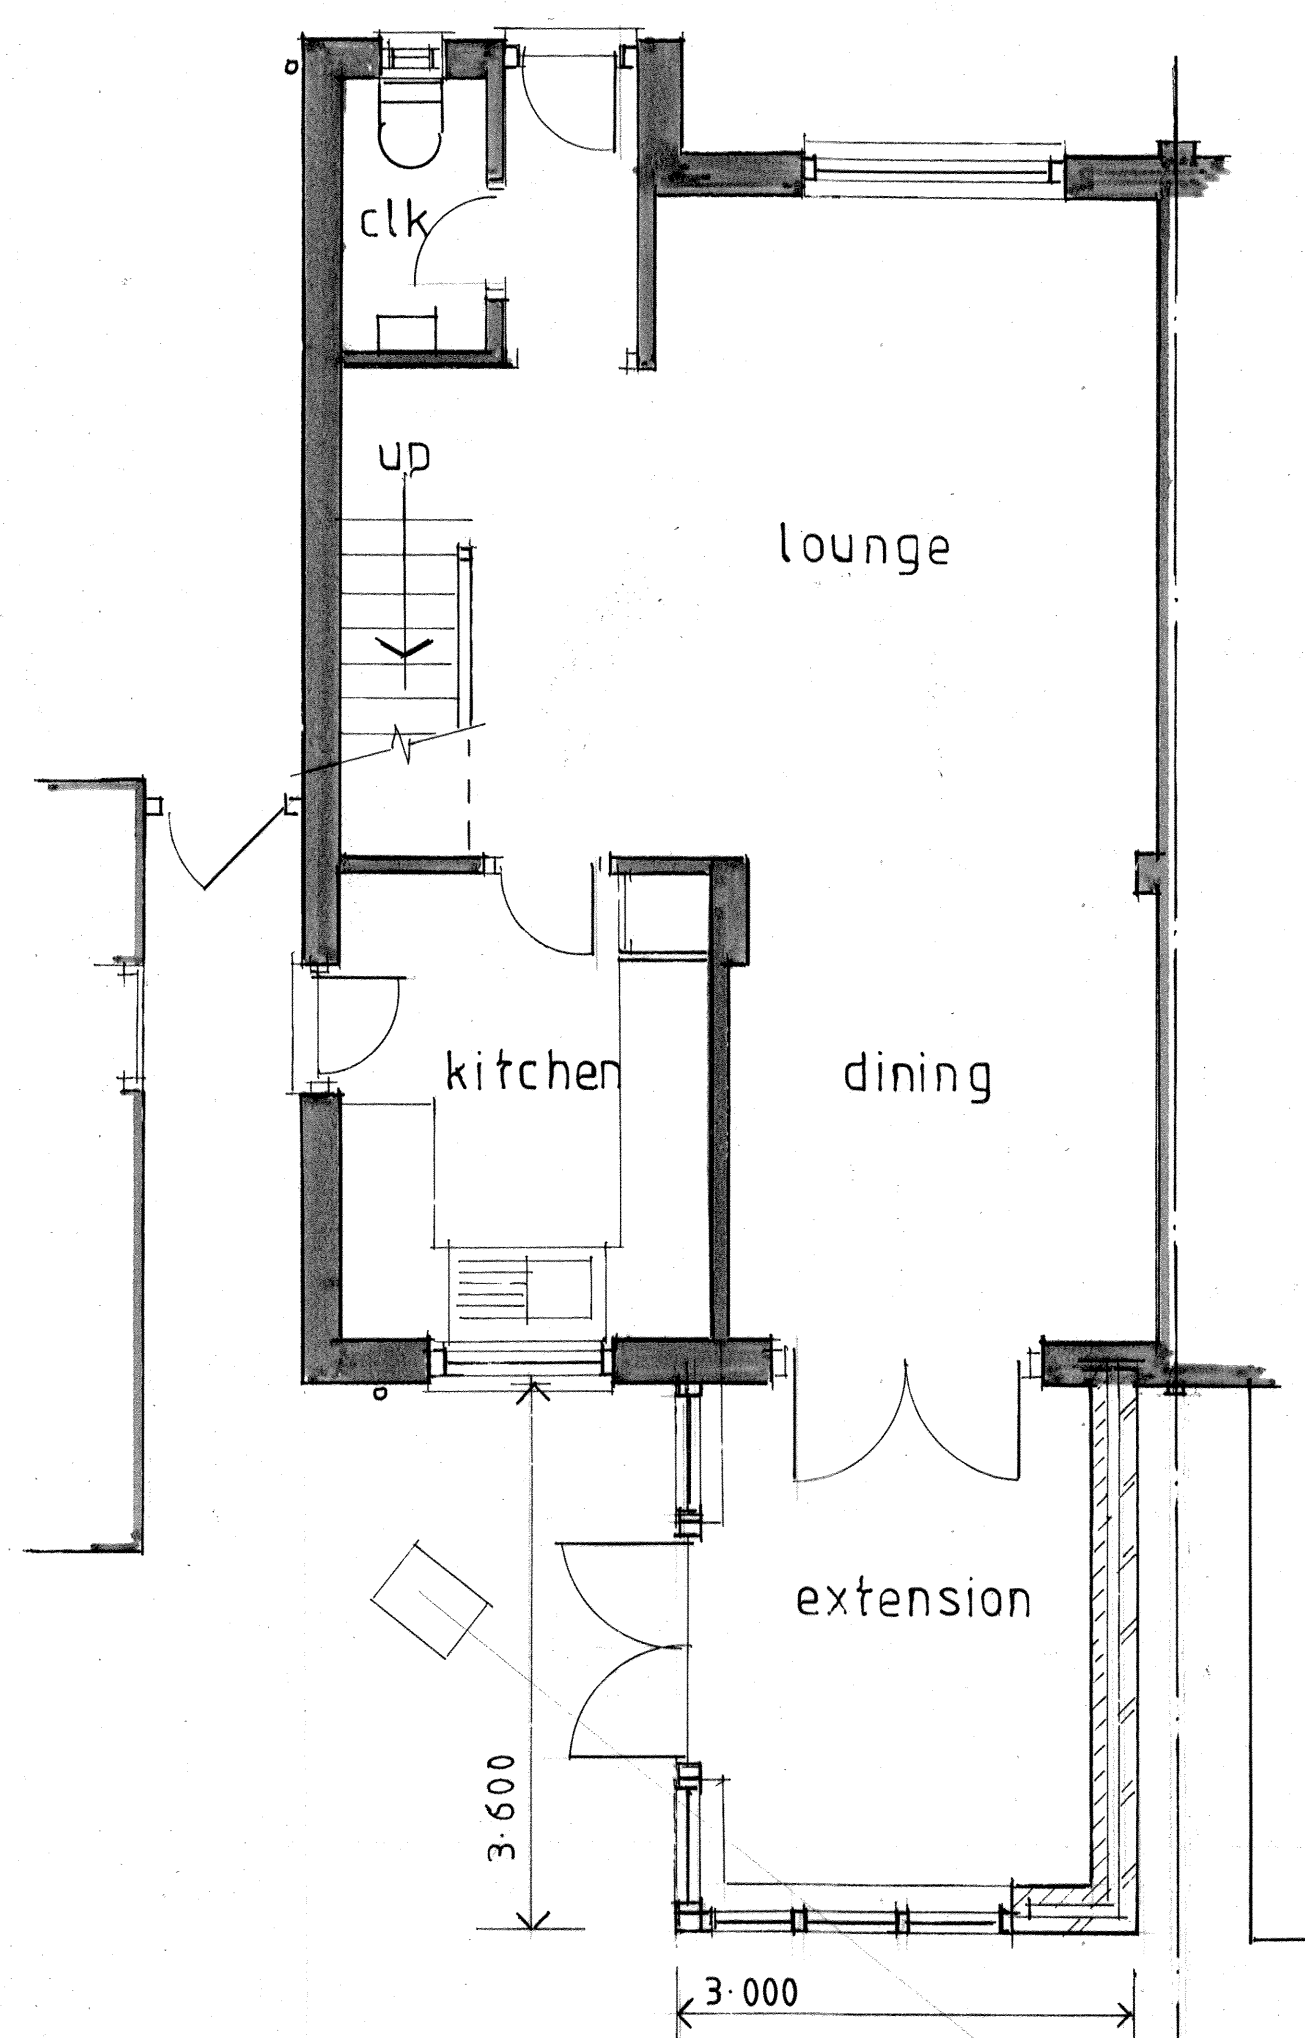

GROUND FLOOR PLAN 1:50

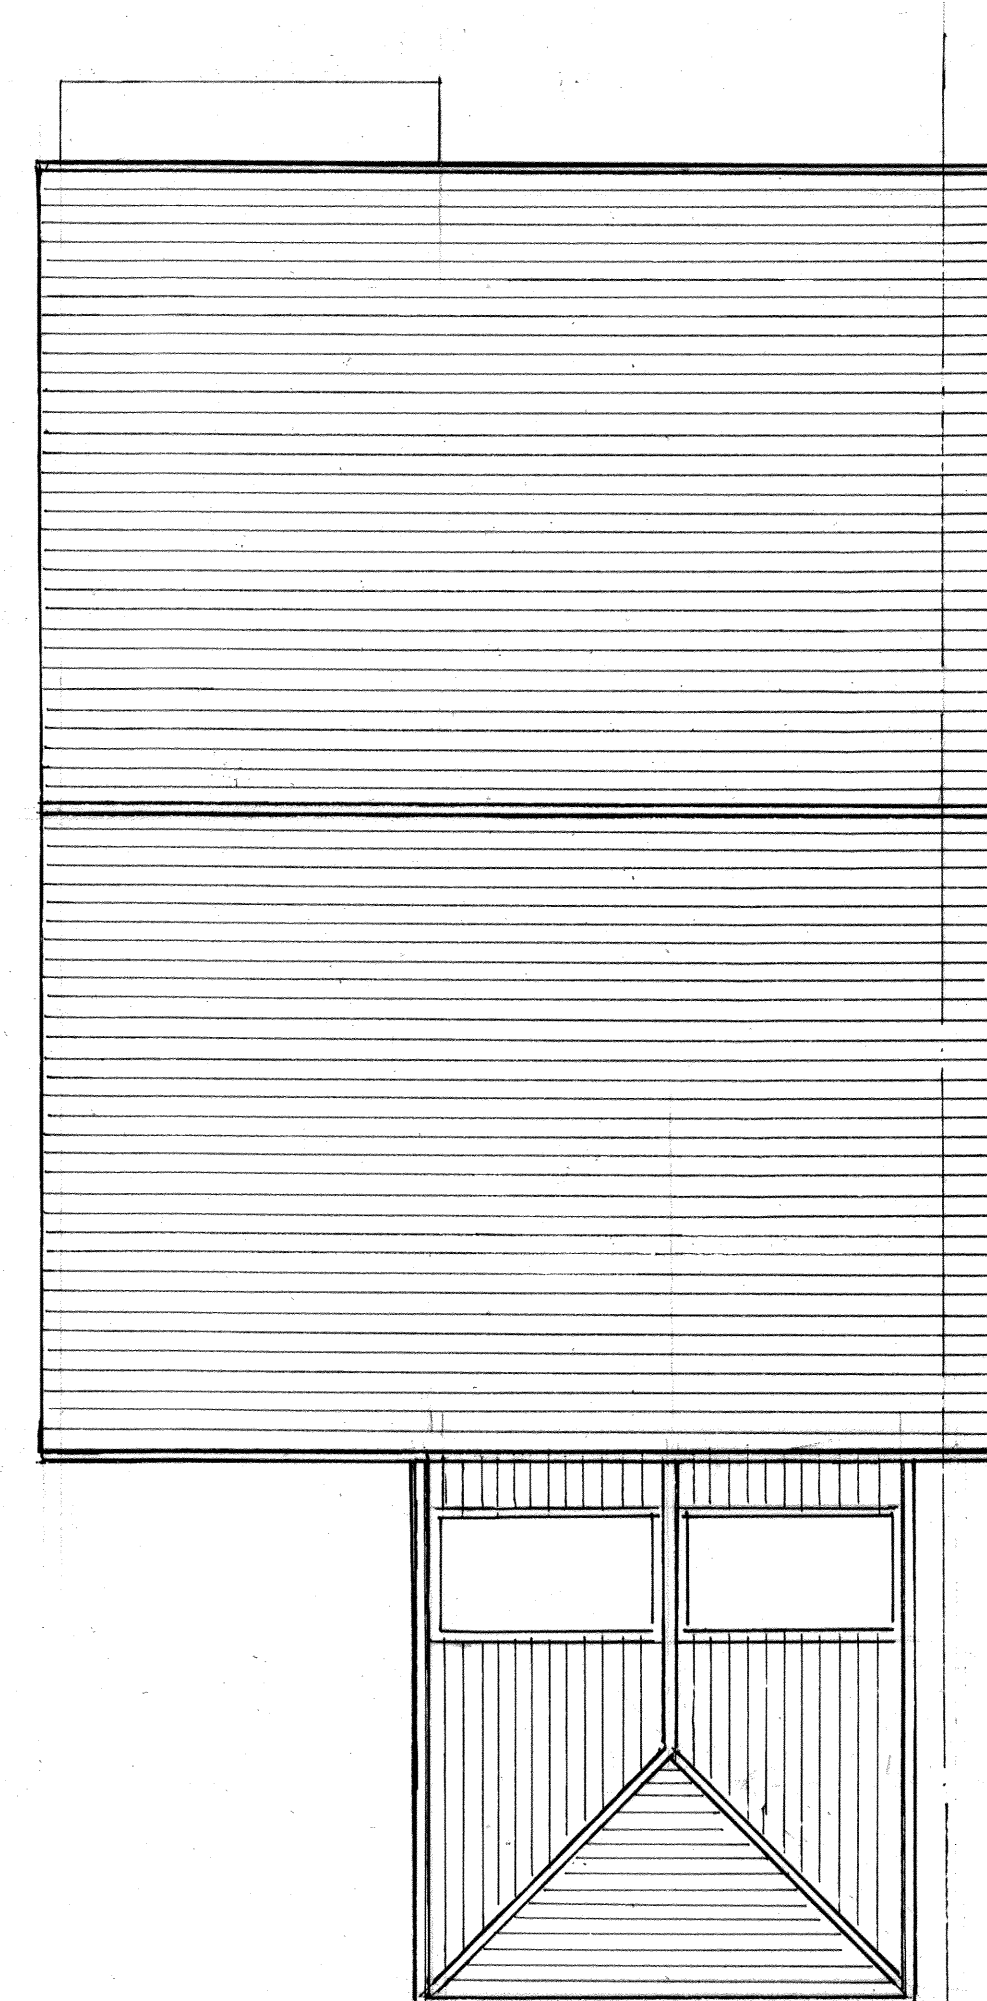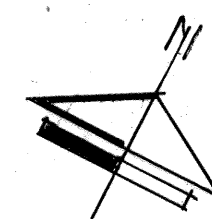 

ROOF PLAN

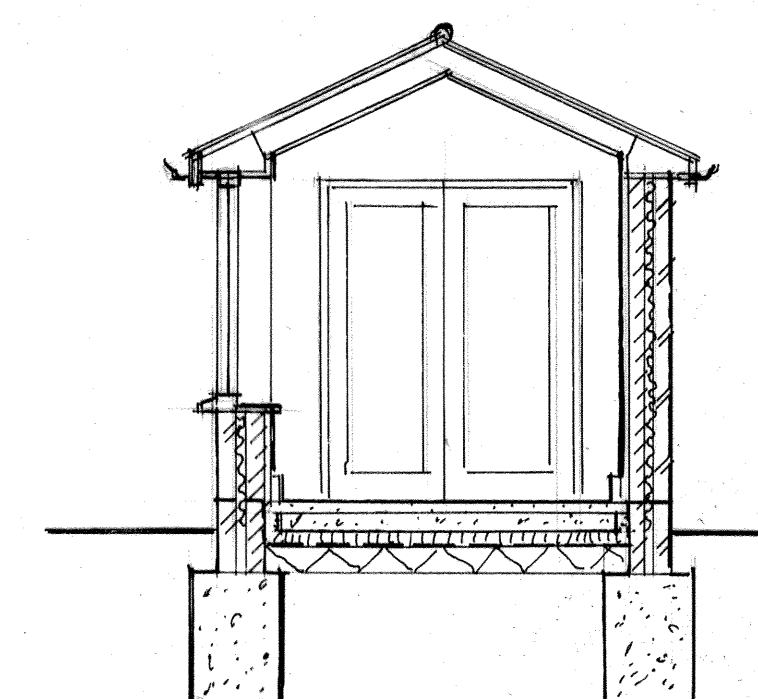

SECTION

No.	Revisions:	Date:
-----	------------	-------

O' NEILL
ARCHITECTURAL SERVICES
 16 Grosvenor Road, Donnington,
 Chichester, West Sussex. PO198RX.
 Telephone: [01243] 531333

Client:
 Mr. & Mrs. A. BEXLEY

Project:
 PROPOSED EXTENSION,
 25 ADDISON WAY,
 BOGNOR REGIS,
 WEST SUSSEX.

Drawing:
 DESIGN PROPOSALS

Drawn by: P. O' NEILL	Date: SEPTEMBER, 2020
--------------------------	--------------------------

Scale/s:
 1: 50

Drg.no. 2023 / 02	Rev.
----------------------	------