






REAR ELEVATION [SOUTH]

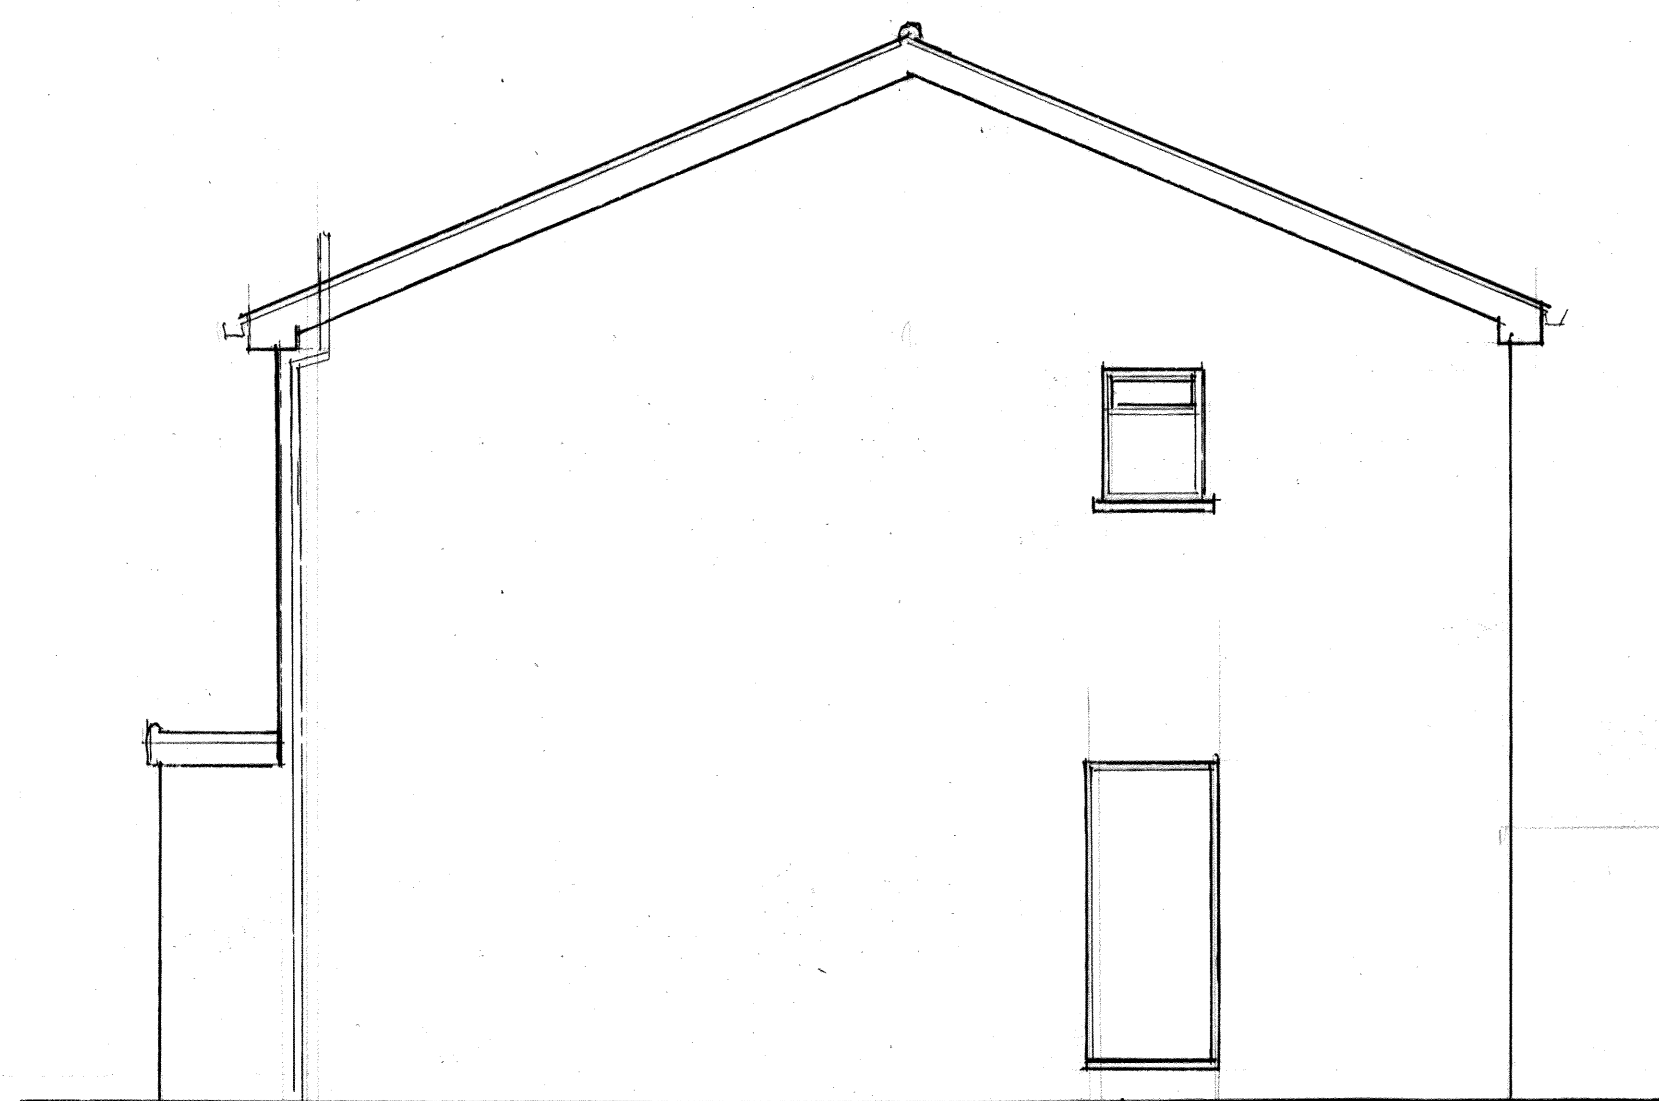

SIDE ELEVATION [WEST]

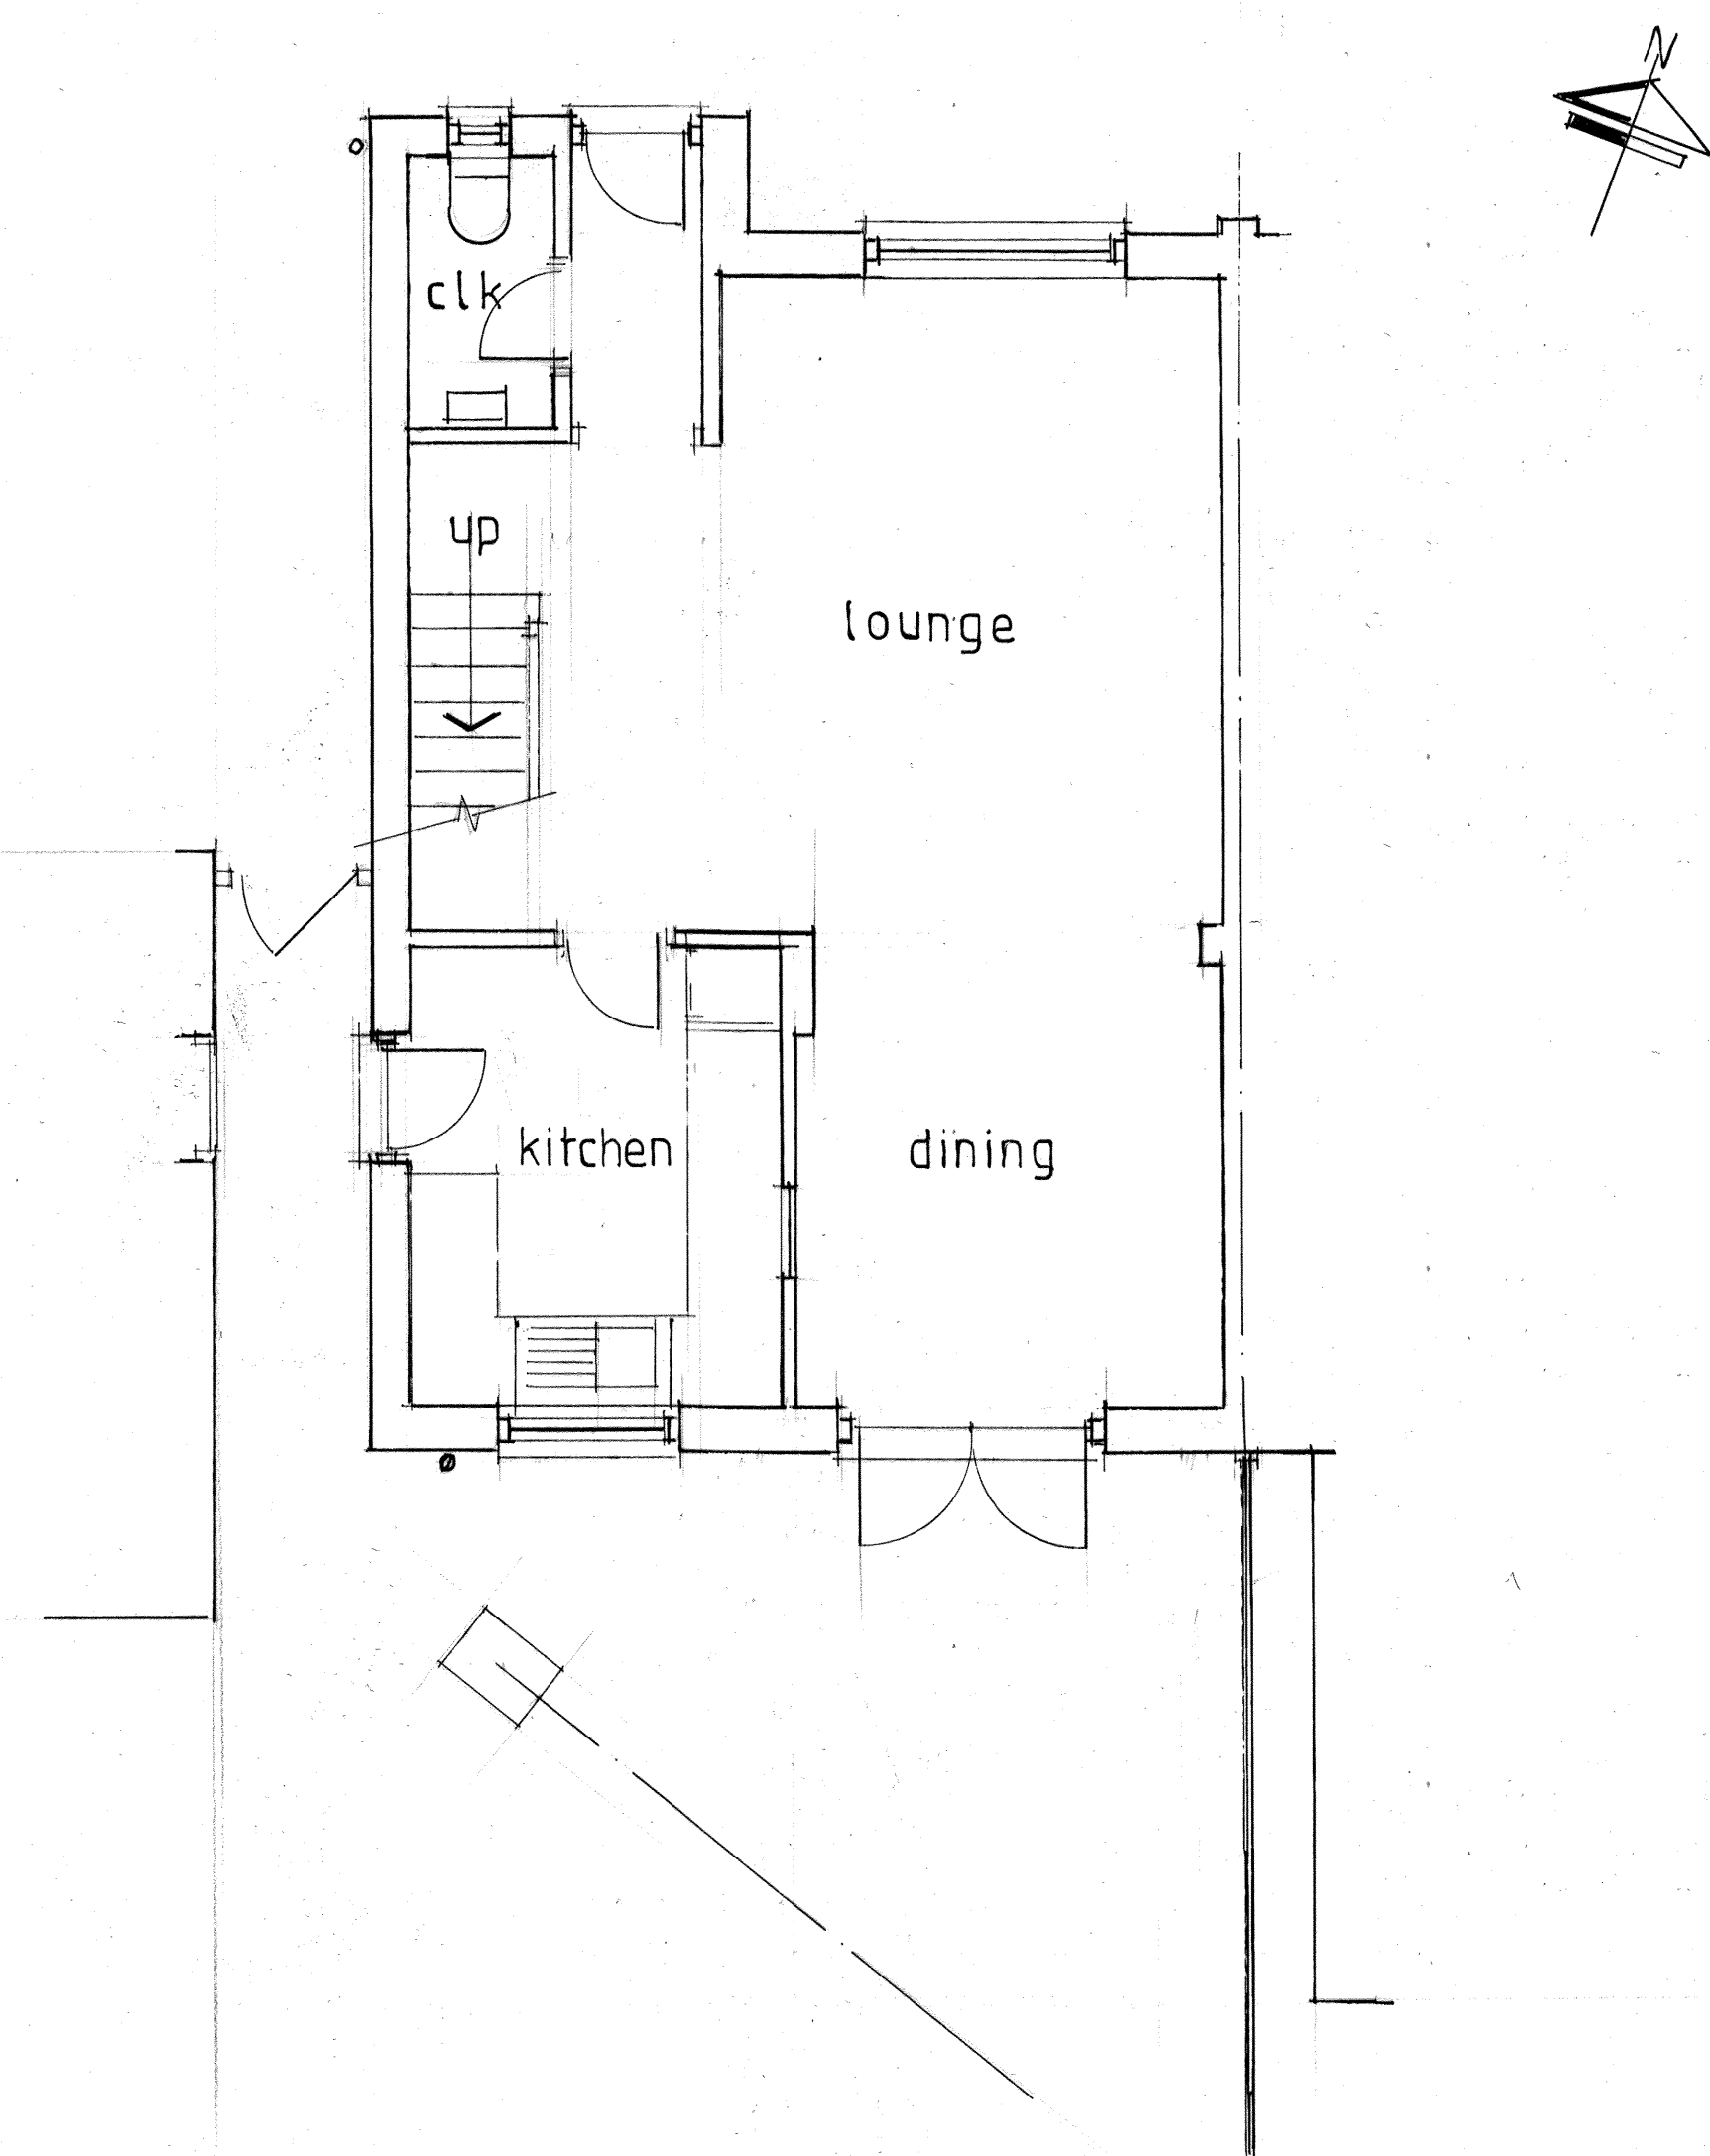

GROUND FLOOR PLAN 1:50

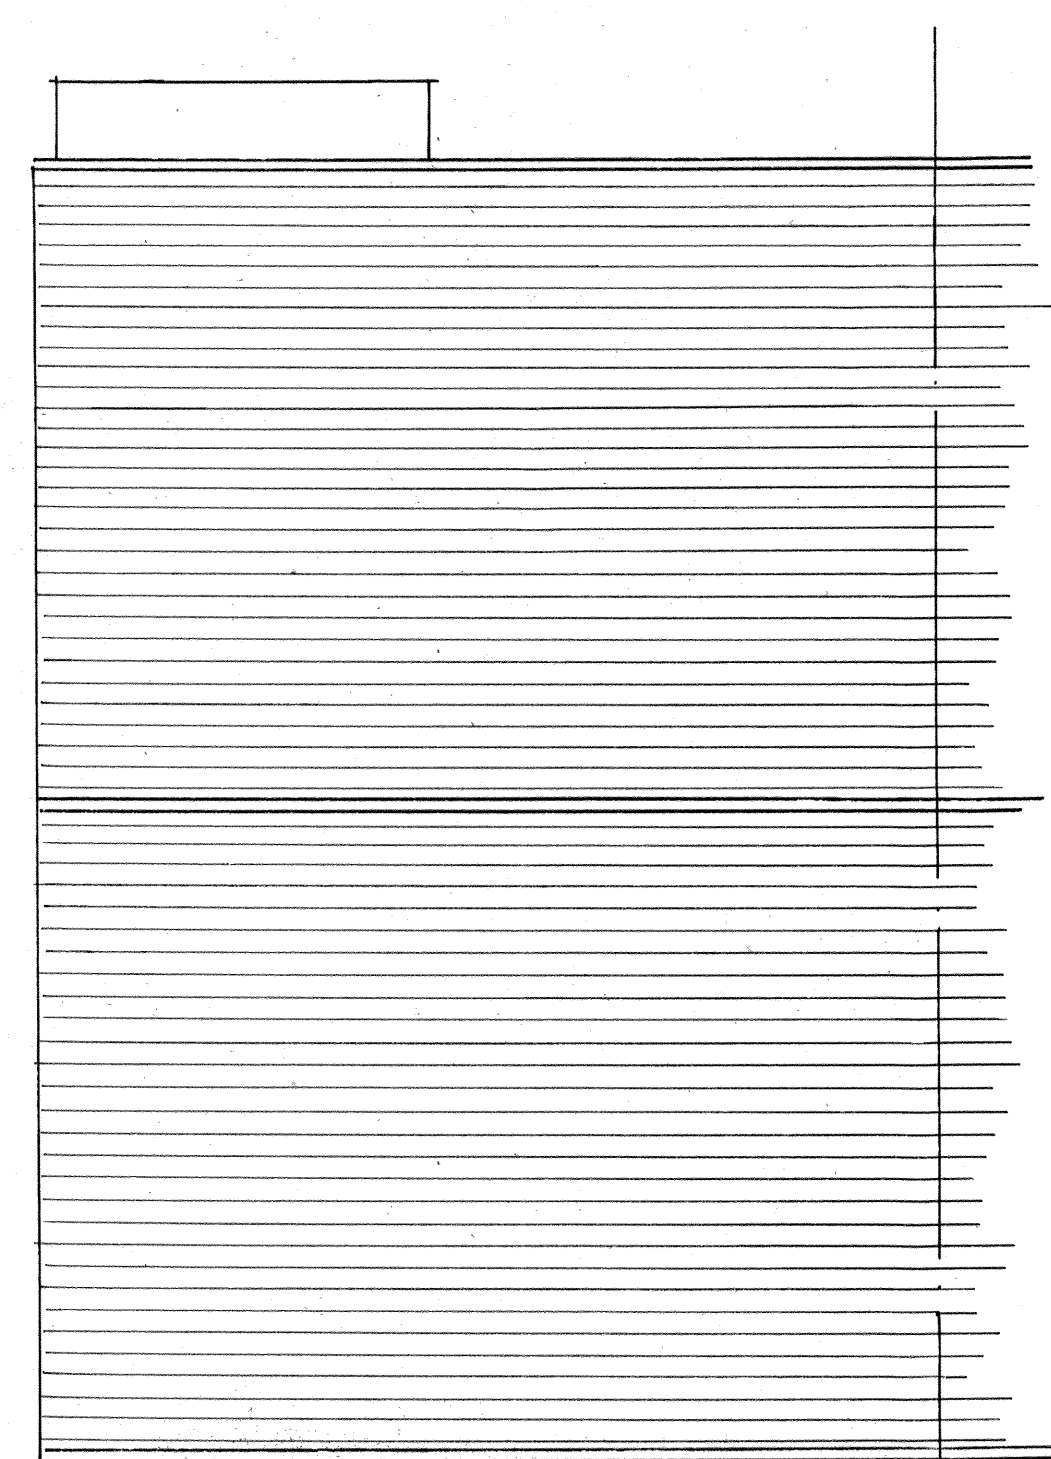

ROOF PLAN

No.	Revisions:	Date:
-----	------------	-------

O' NEILL
ARCHITECTURAL SERVICES
 16 Grosvenor Road, Donnington,
 Chichester, West Sussex. PO198RX.
 Telephone: [01243] 531333

Client:
 Mr. & Mrs. A. BEXLEY

Project:
 25 ADDISON WAY,
 BOGNOR REGIS,
 WEST SUSSEX.

Drawing:
 SURVEY AS EXISTING

Drawn by: P.O' NEILL	Date: SEPTEMBER, 2020
-------------------------	--------------------------

Scale/s:
 1:50

Drg. no. 2023 / 01	Rev.
-----------------------	------