


BE/124/11/DOC

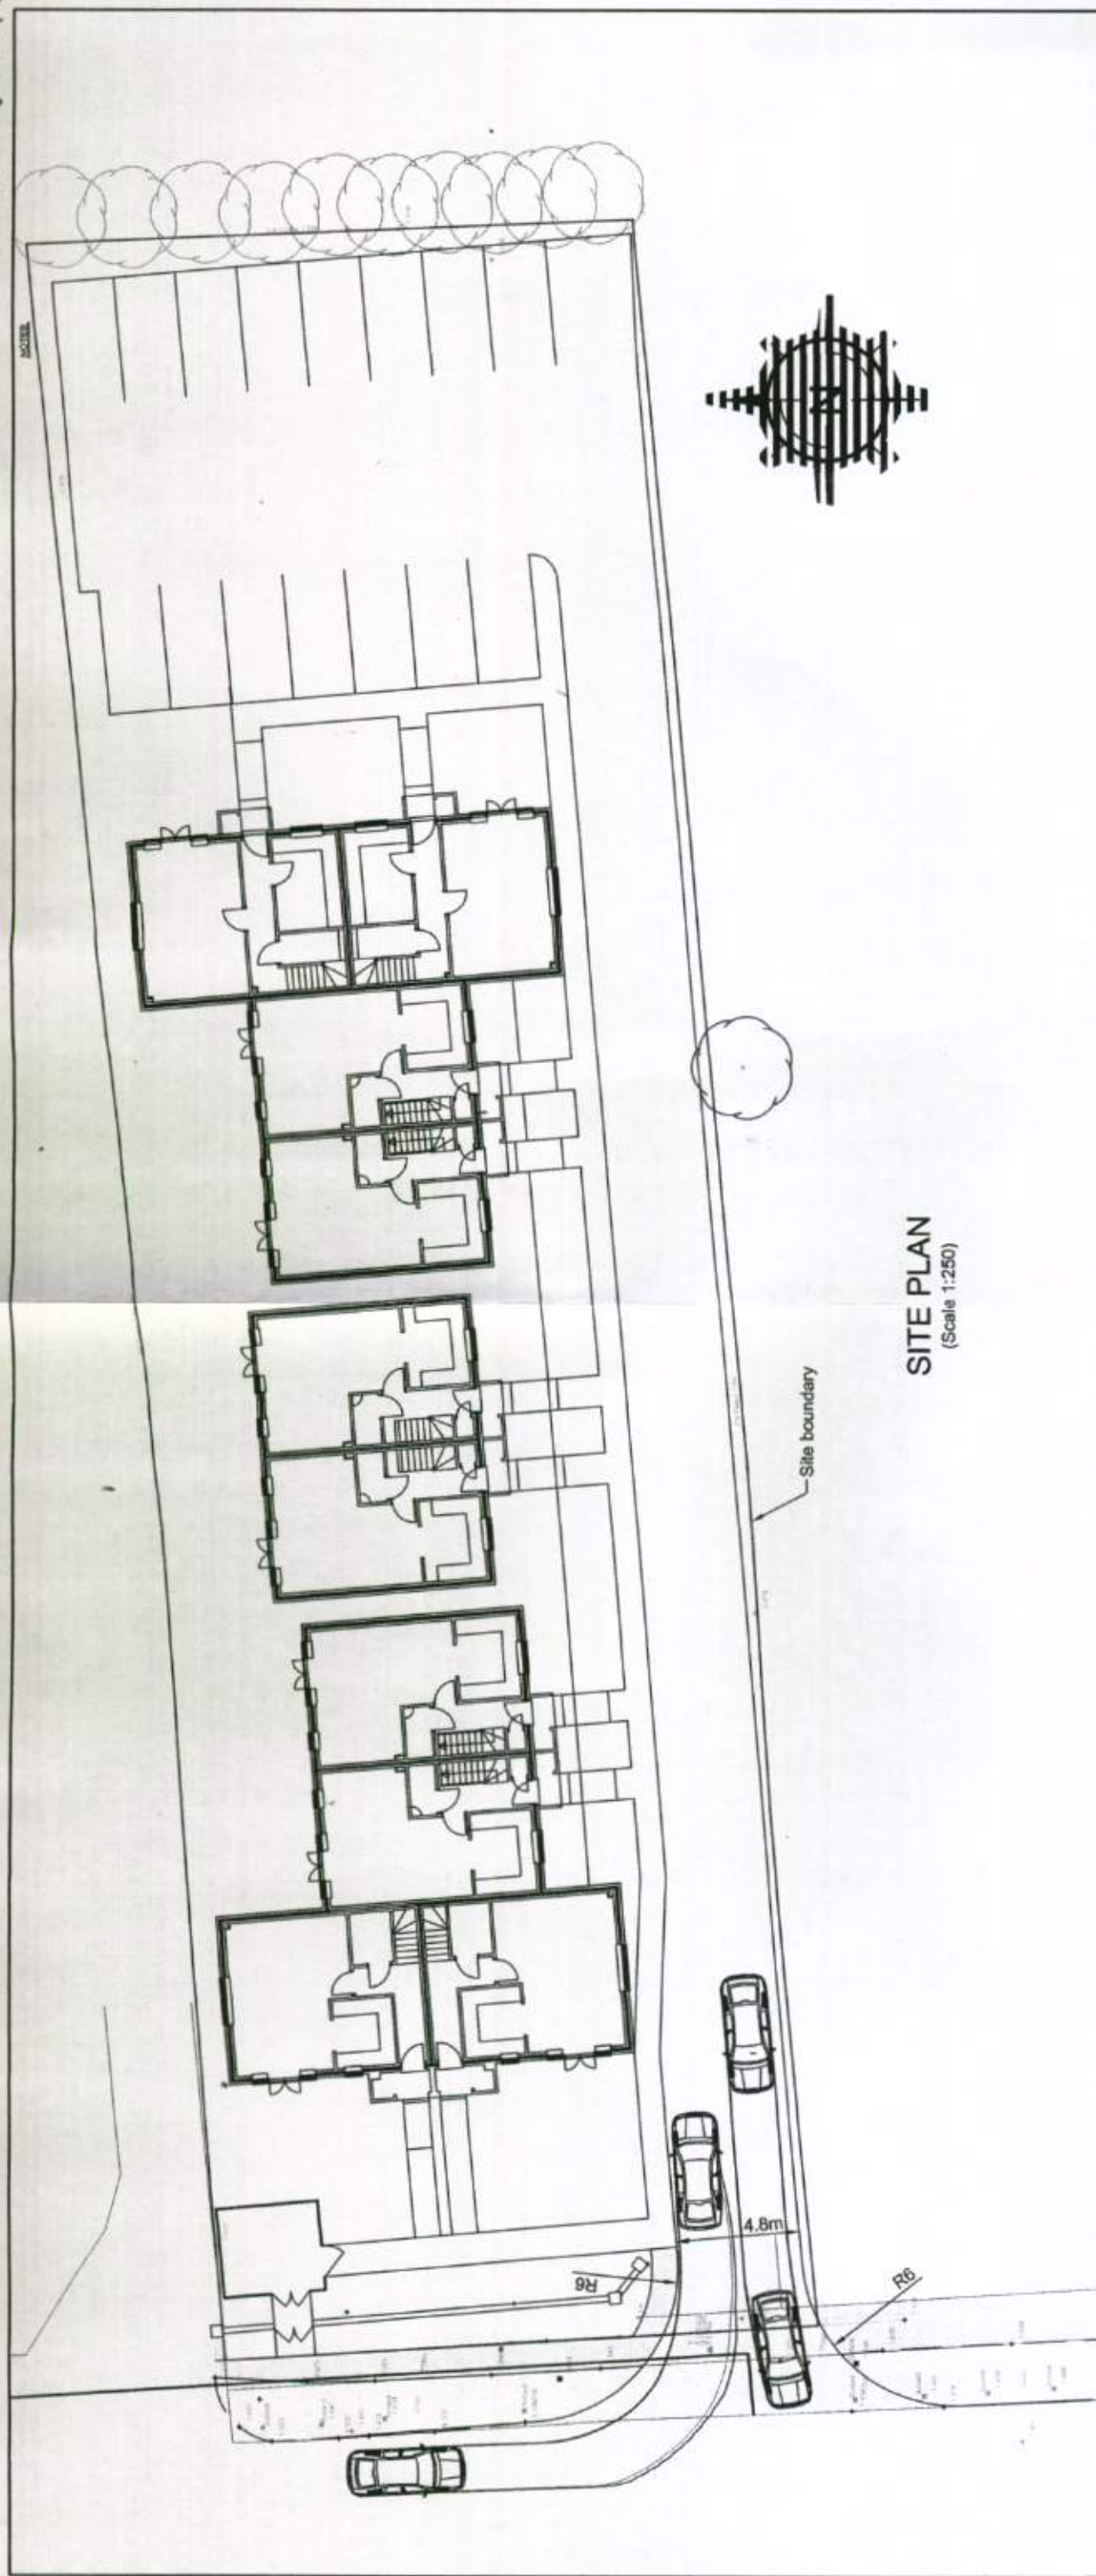

SITE PLAN
(Scale 1:250)



VISIBILITY PLAN
(Scale 1:500)

the Civil Engineering Practice

101