


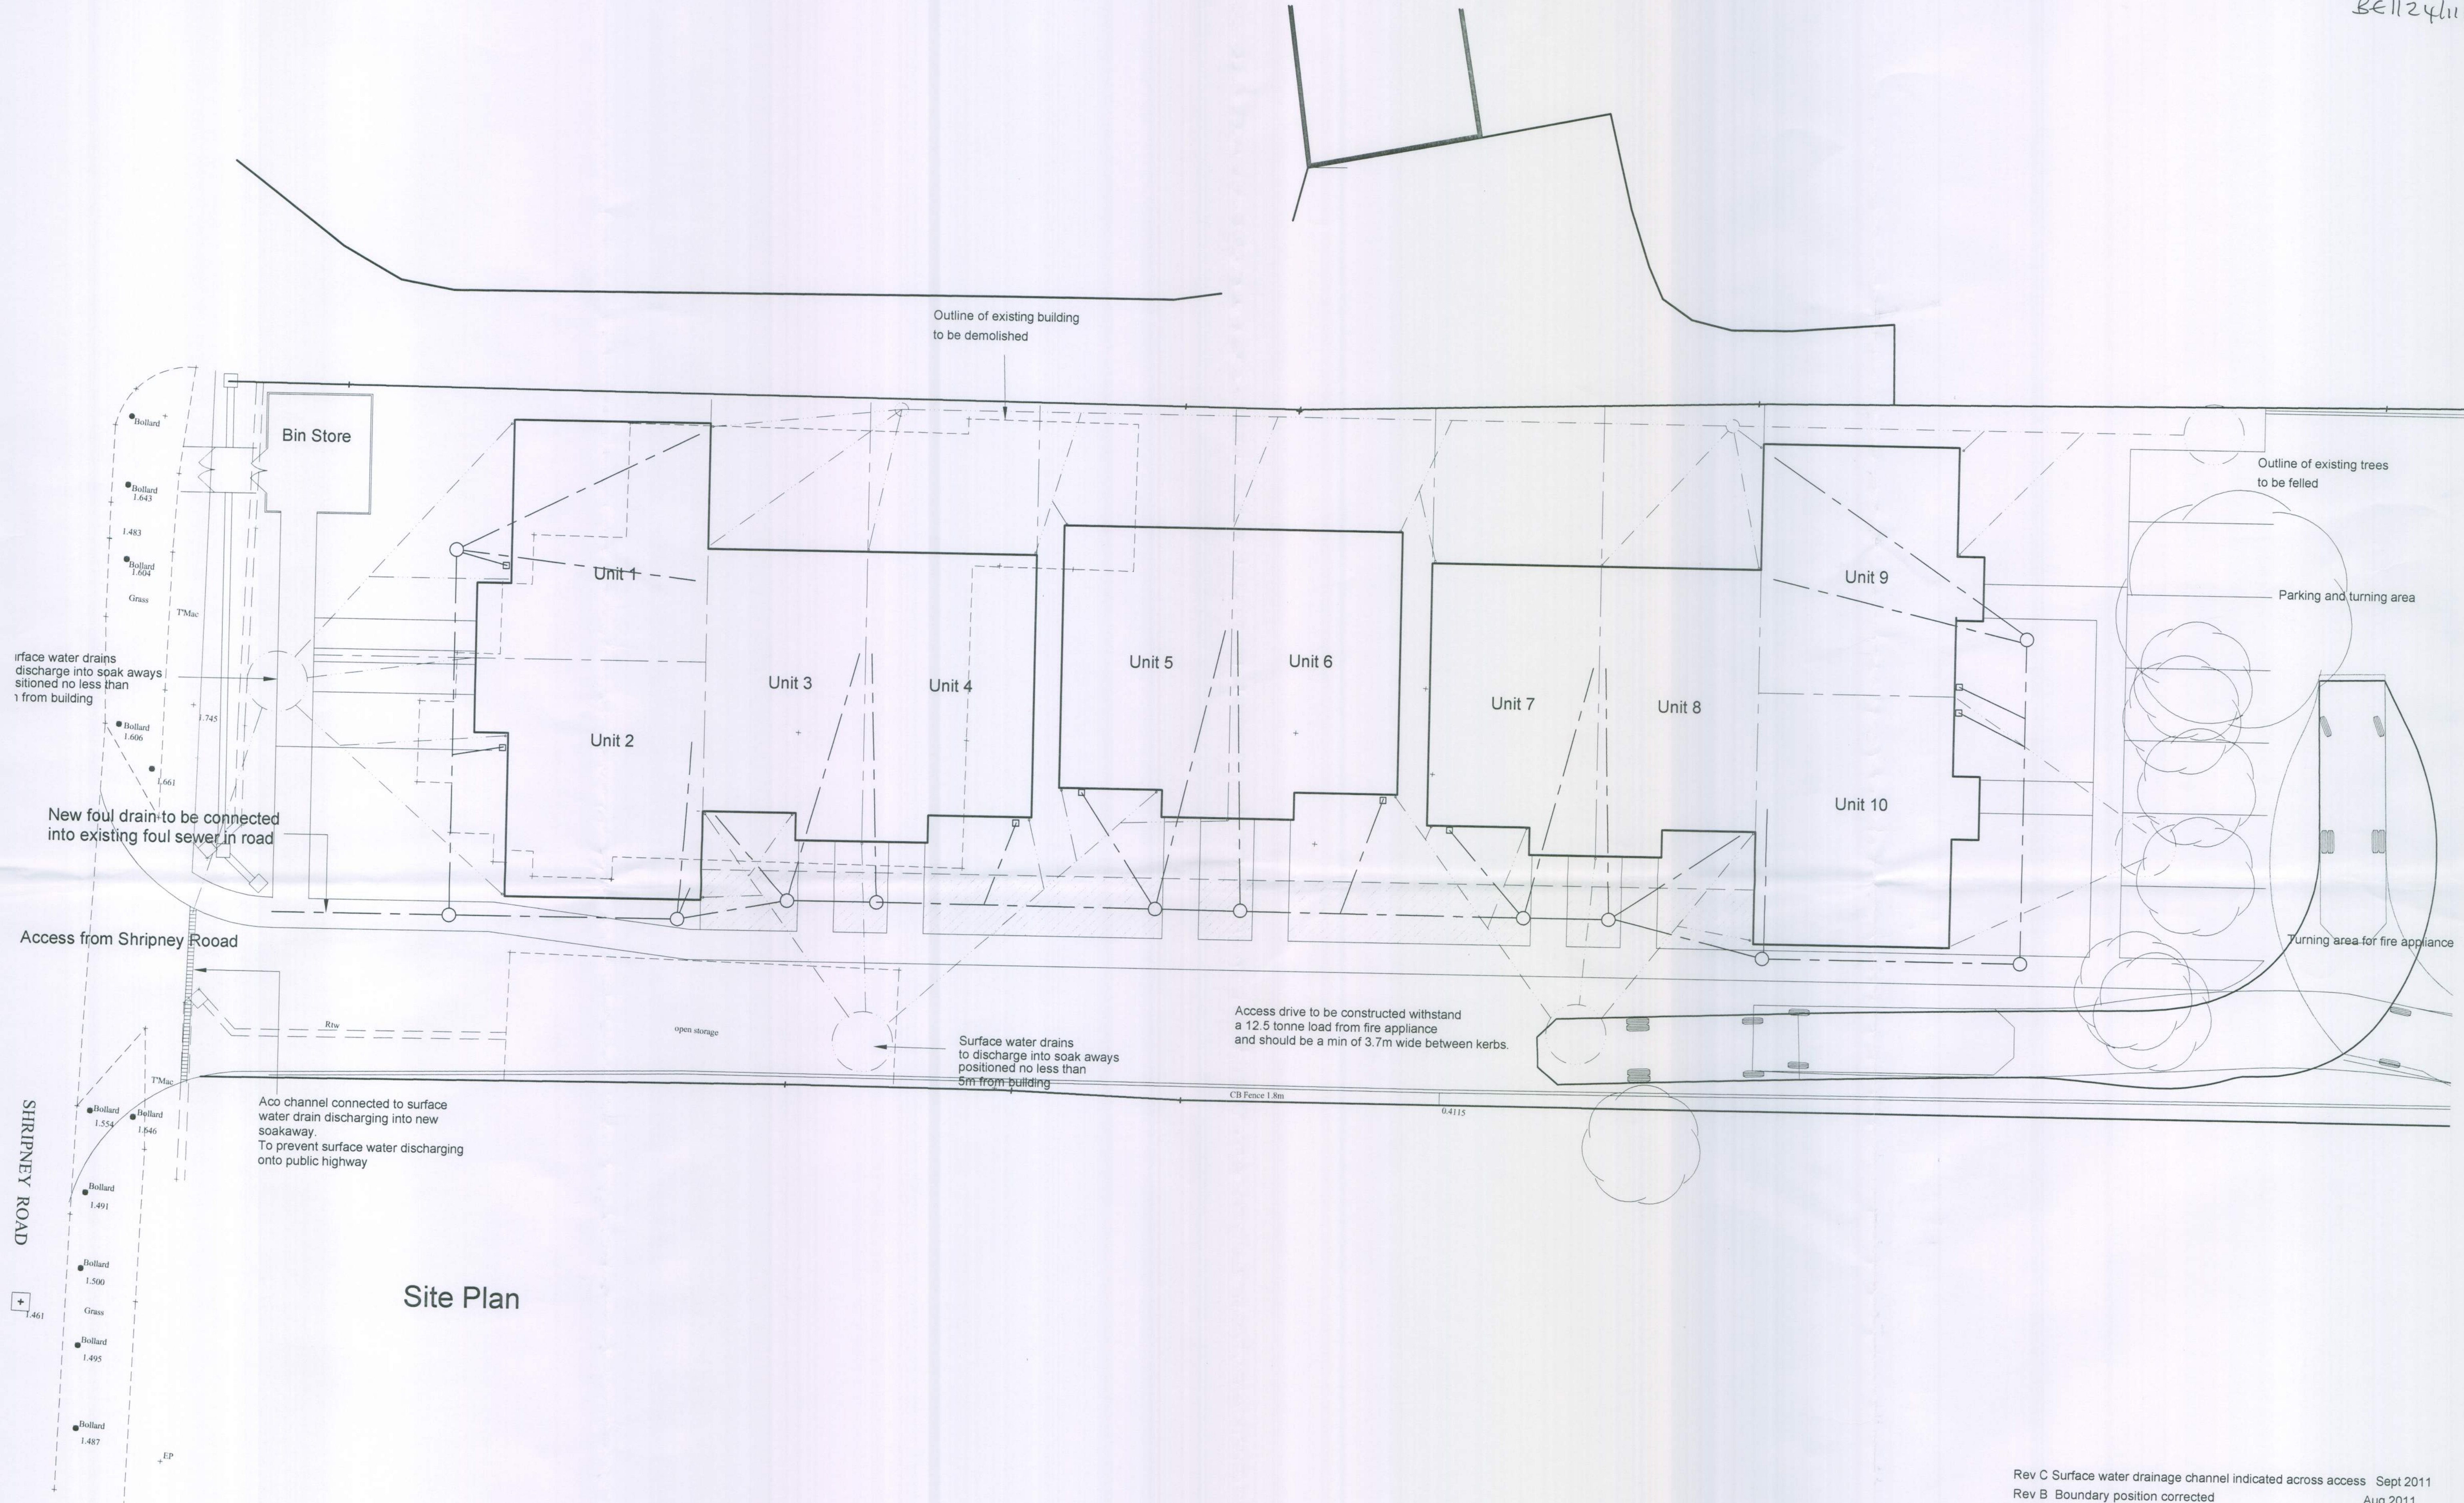

Site Plan

R J C A
CHARTERED ARCHITECTS

LIME KILN BARN
COLWORTH
CHICHESTER
WEST SUSSEX
PO20 6DS
Tel 01243 787011
Fax 01243 787022

Rev C Surface water drainage channel indicated across access Sept 2011
Rev B Boundary position corrected Aug 2011
Rev A Details of access and turning for fire appliance added. Sept 2010

PROJECT Proposed development at Richmond Lodge, Shripney Road, Bognor Regis			
SUBJECT Site Plan			
SCALE 1:100	DATE Aug 2010	DRAWING No 10 / 49 / 11	Rev C
DRAWN	CHECKED		