



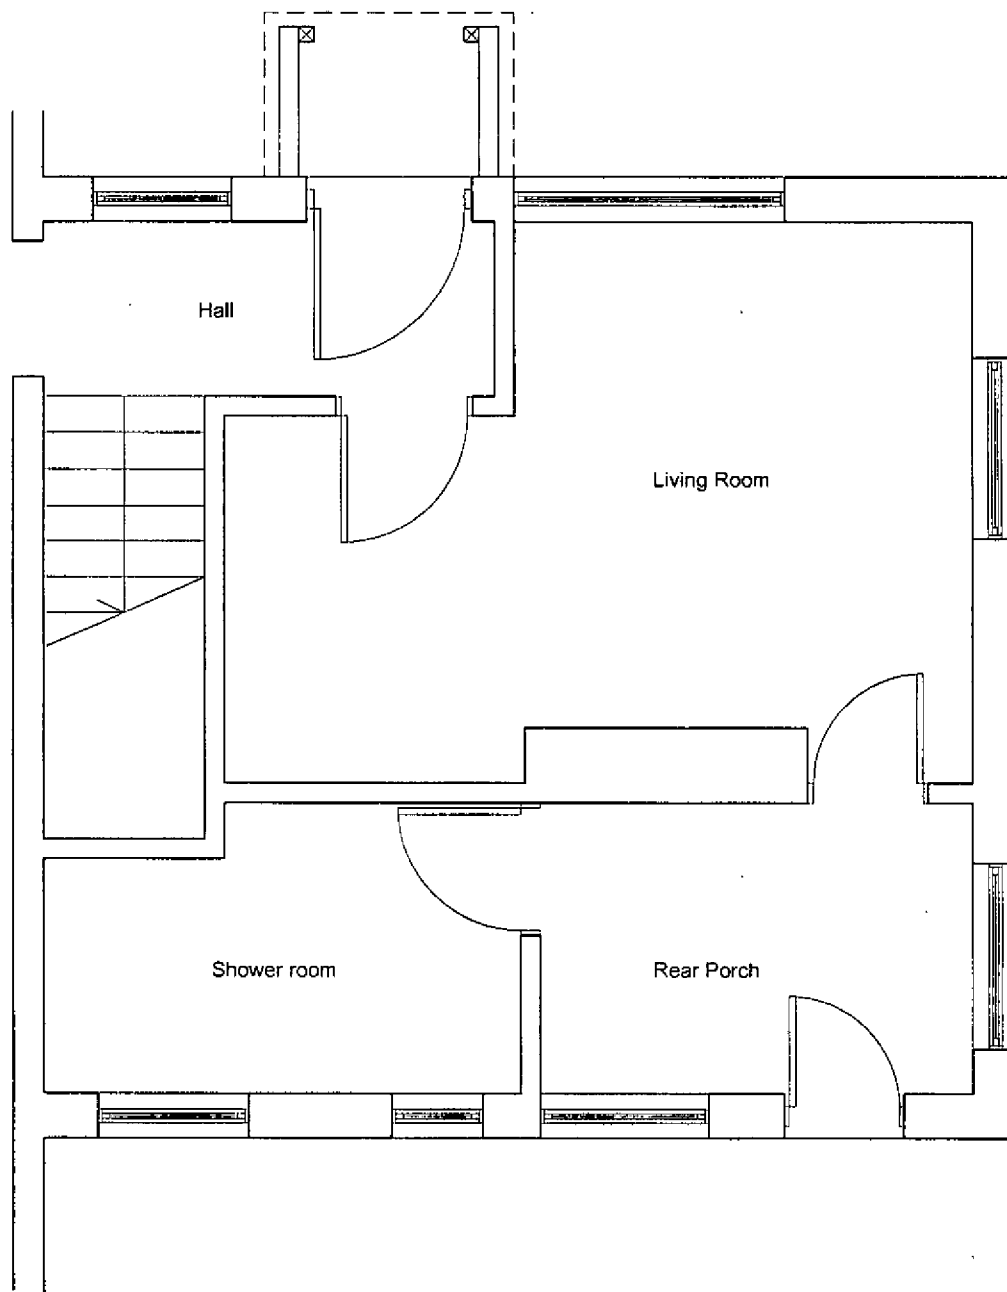

Existing Floor Plan
Scale 1:50 at A4



1:50 Line Scale

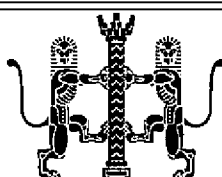

Colin & Gavin Humphrey
Chartered Architects

Priority Barn, Wilmington, Polegate, E.Sussex, BN26 5SL
T: 01323 870764 E: gavin_humphrey@yahoo.com

Client:	Mr Perry	Drawing number:	16-136-02
Drawing:	Existing Plan	Revision:	
Project:	Side extension at The Holdings Annexe, Shripney Road, Shripney, Bersted, PO22 9NW	Scale:	1:50 at A4
		Date:	21/08/2018
		Drawn:	GH
The Contractor is responsible for checking all dimensions on site before work commences, and/or preparation of any shop drawings and report any discrepancies, errors or omissions to the Architect immediately. This drawing must be read in conjunction with other relevant drawings, specifications and details. Do not scale from drawing. The design and drawing is the Architect's Copyright and shall not be reproduced nor used in whole or in part without the Architect's written permission.			