




NORTH WEST ELEVATION

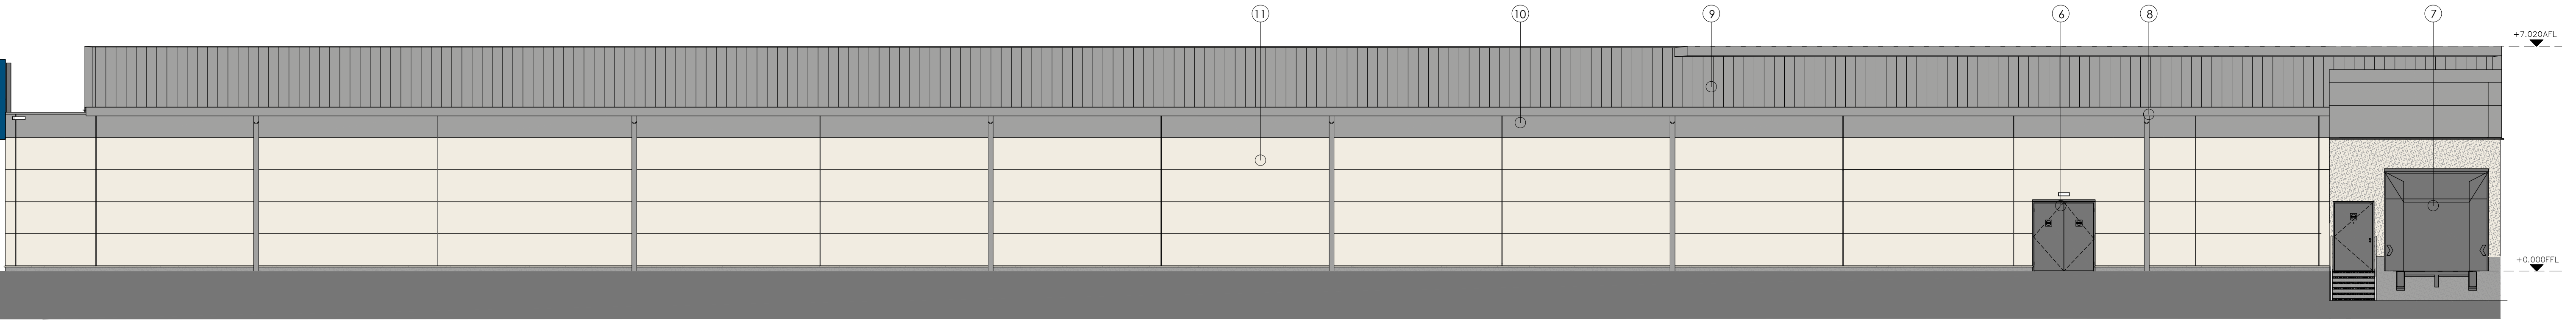

SOUTH EAST ELEVATION

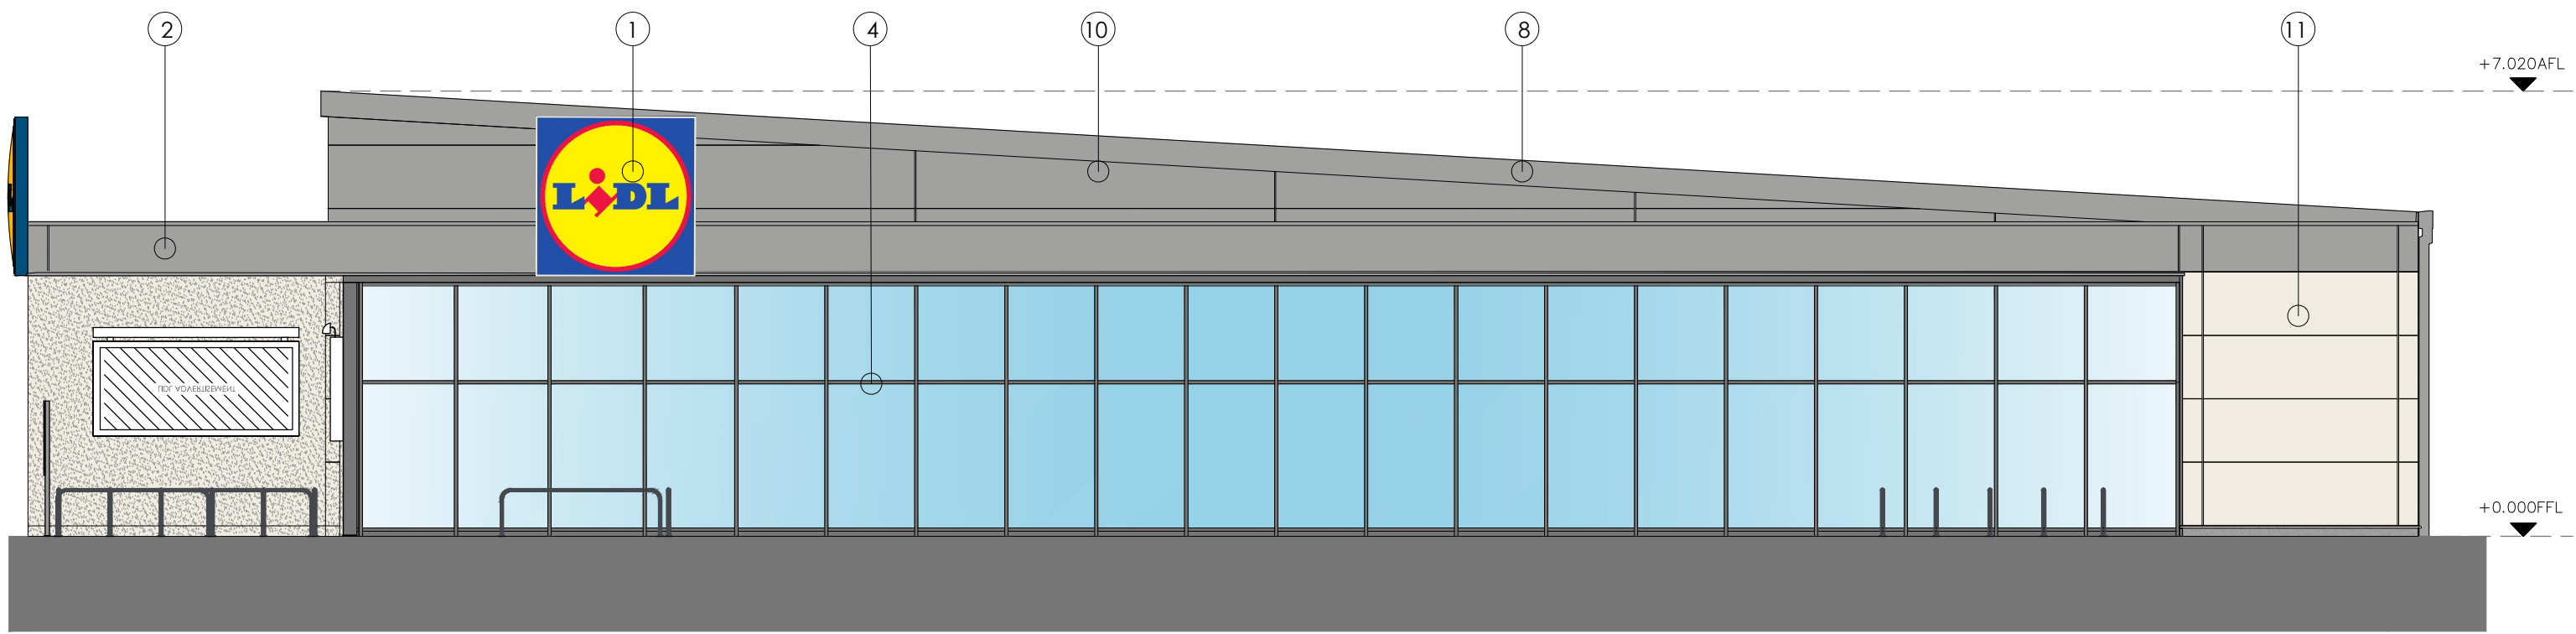


SOUTH WEST ELEVATION

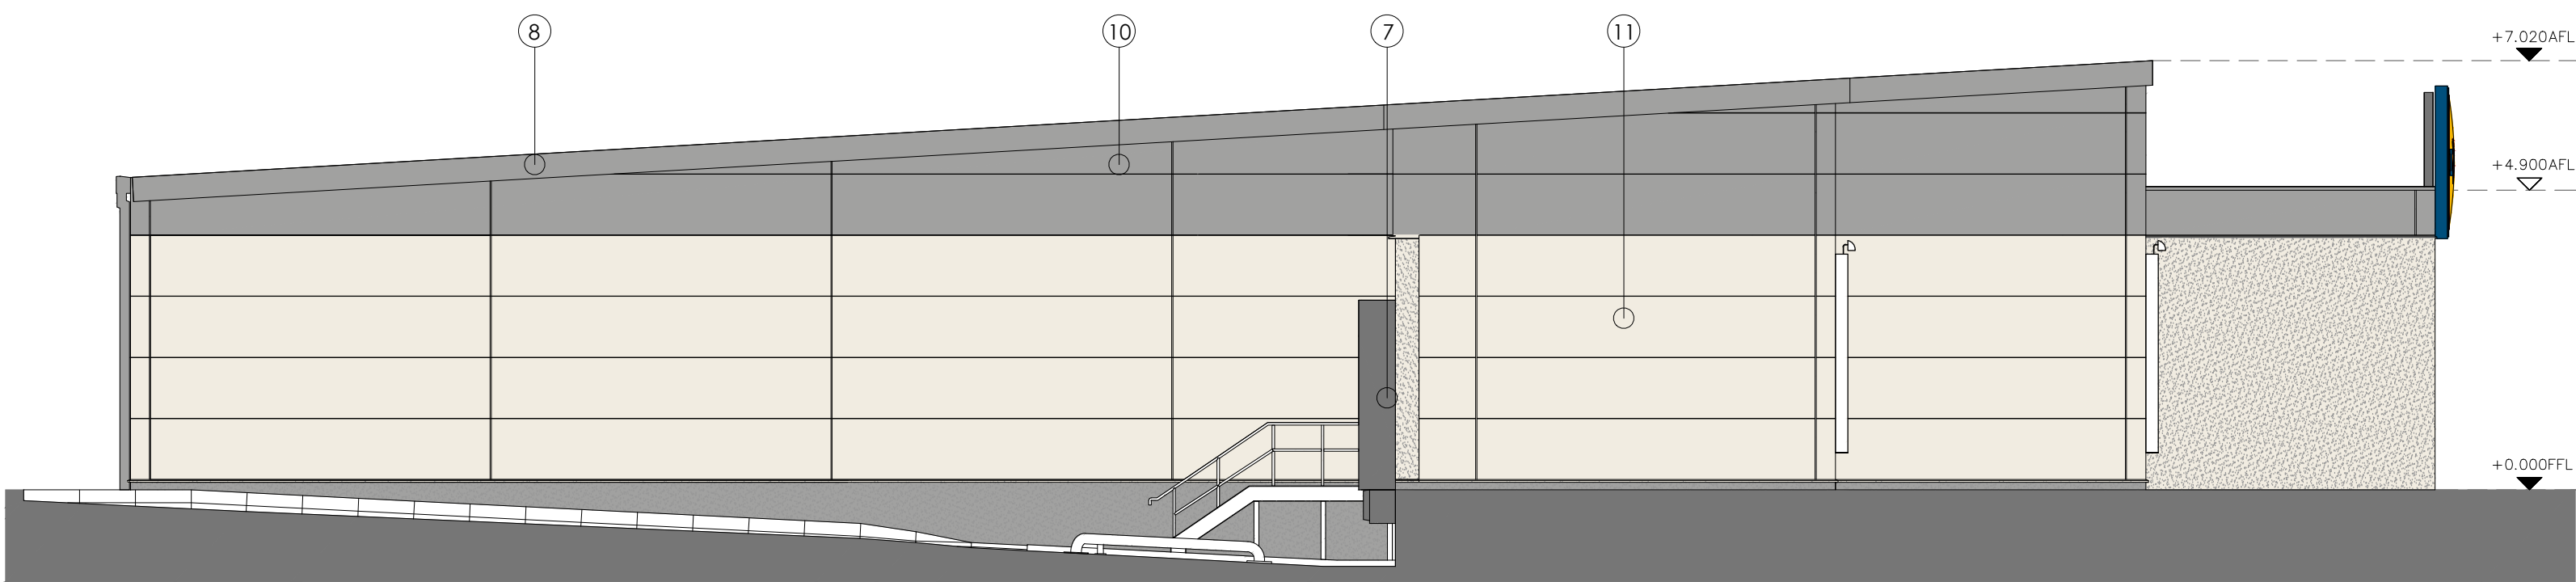

NORTH EAST ELEVATION

- PROPOSED MATERIALS FINISHES
DRAWING TO BE READ IN CONJUNCTION WITH LIDL SPECIFICATION.
MATERIALS INDICATED ARE ILLUSTRATIVE ONLY AND MAY NOT MATCH
THE FINAL FINISH.
- 1 NEW LIDL SIGNAGE INTERNALLY ILLUMINATED
2500mm X 2500mm
 - 2 PARAPET CLADDING COLOUR SILVER
RAL 9006
 - 3 STAINLESS STEEL TROLLEY BAYS
 - 4 PROPOSED FULL HEIGHT CURTAIN WALL GLAZING
COLOUR GRAPHITE GREY RAL 7024
 - 5 PROPOSED WELFARE WINDOW
COLOUR GRAPHITE GREY RAL 7024
 - 6 PROPOSED DOORS/MODE DOORS/ UTILITY ROOM
COLOUR GRAPHITE GREY RAL 7024
 - 7 PROPOSED DELIVERY DOCK SECTION DOOR
COLOUR GRAPHITE GREY RAL 7024
WITH DOCK SHELTER
 - 8 NEW METAL CLADDING TO SOFFITS, FACIAS,
NEW TRIMS, FLASHING, GUTTERS AND RWP
COLOUR SILVER RAL 9006
RWP - RAIN WATER PIPE
WITH ANTI CLIMB GUARDS
 - 9 PROPOSED ROOF CLADDING SILVER RAL 9006
 - 10 PROPOSED ELEVATIONAL CLADDING
COLOUR SILVER RAL 9006
 - 10 PROPOSED ELEVATIONAL CLADDING
COLOUR WHITE RAL 9010
 - NEW UPPER PANELS RENDERED
IN WHITE RAL 9010
 - NEW LOWER PANELS RENDERED
IN GREY RAL 9006

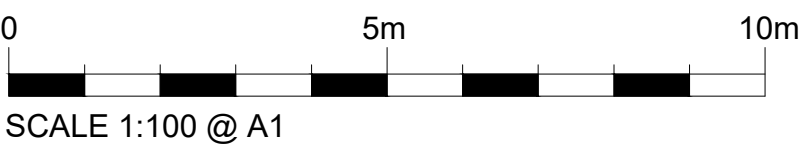

SCALE 1:100 @ A1



IMPORTANT INFORMATION
Dimensions to be confirmed on site prior to start of works and ODAS to be informed of discrepancies immediately. No dimensions to be scaled from this drawing.
All materials and works are to be carried out in accordance with current British Standards, Planning Approval, current Building Regulations and Codes of Practice.
Party Wall Act - Notices under the Party Wall Act are to be served by the property owner or appointed third party by property owner.
Health and Safety - CDM 2015 Regulations apply to all construction works to be carried out and apply to designers, contractors and the client. As such all parties have duties under these regulations.

Notes



Rev	Date	Description	Revised By	Checked By
-----	------	-------------	------------	------------

Revisions

Client:
LIDL GREAT BRITAIN LTD.
FOXES PARK, BROWNHILL WAY,
SOUTHAMPTON, SO16 QAW
Project Name:
BOGNOR REGIS
OLDLANDS FARM

Drawing Title:
PROPOSED ELEVATIONS

Drawing Status: PLANNING

Project No: 18179
Drawing No: AD 113
Drawn By: LMC
Checked By: -
Date: JULY 2019
Scale @ A1: 1:100

