



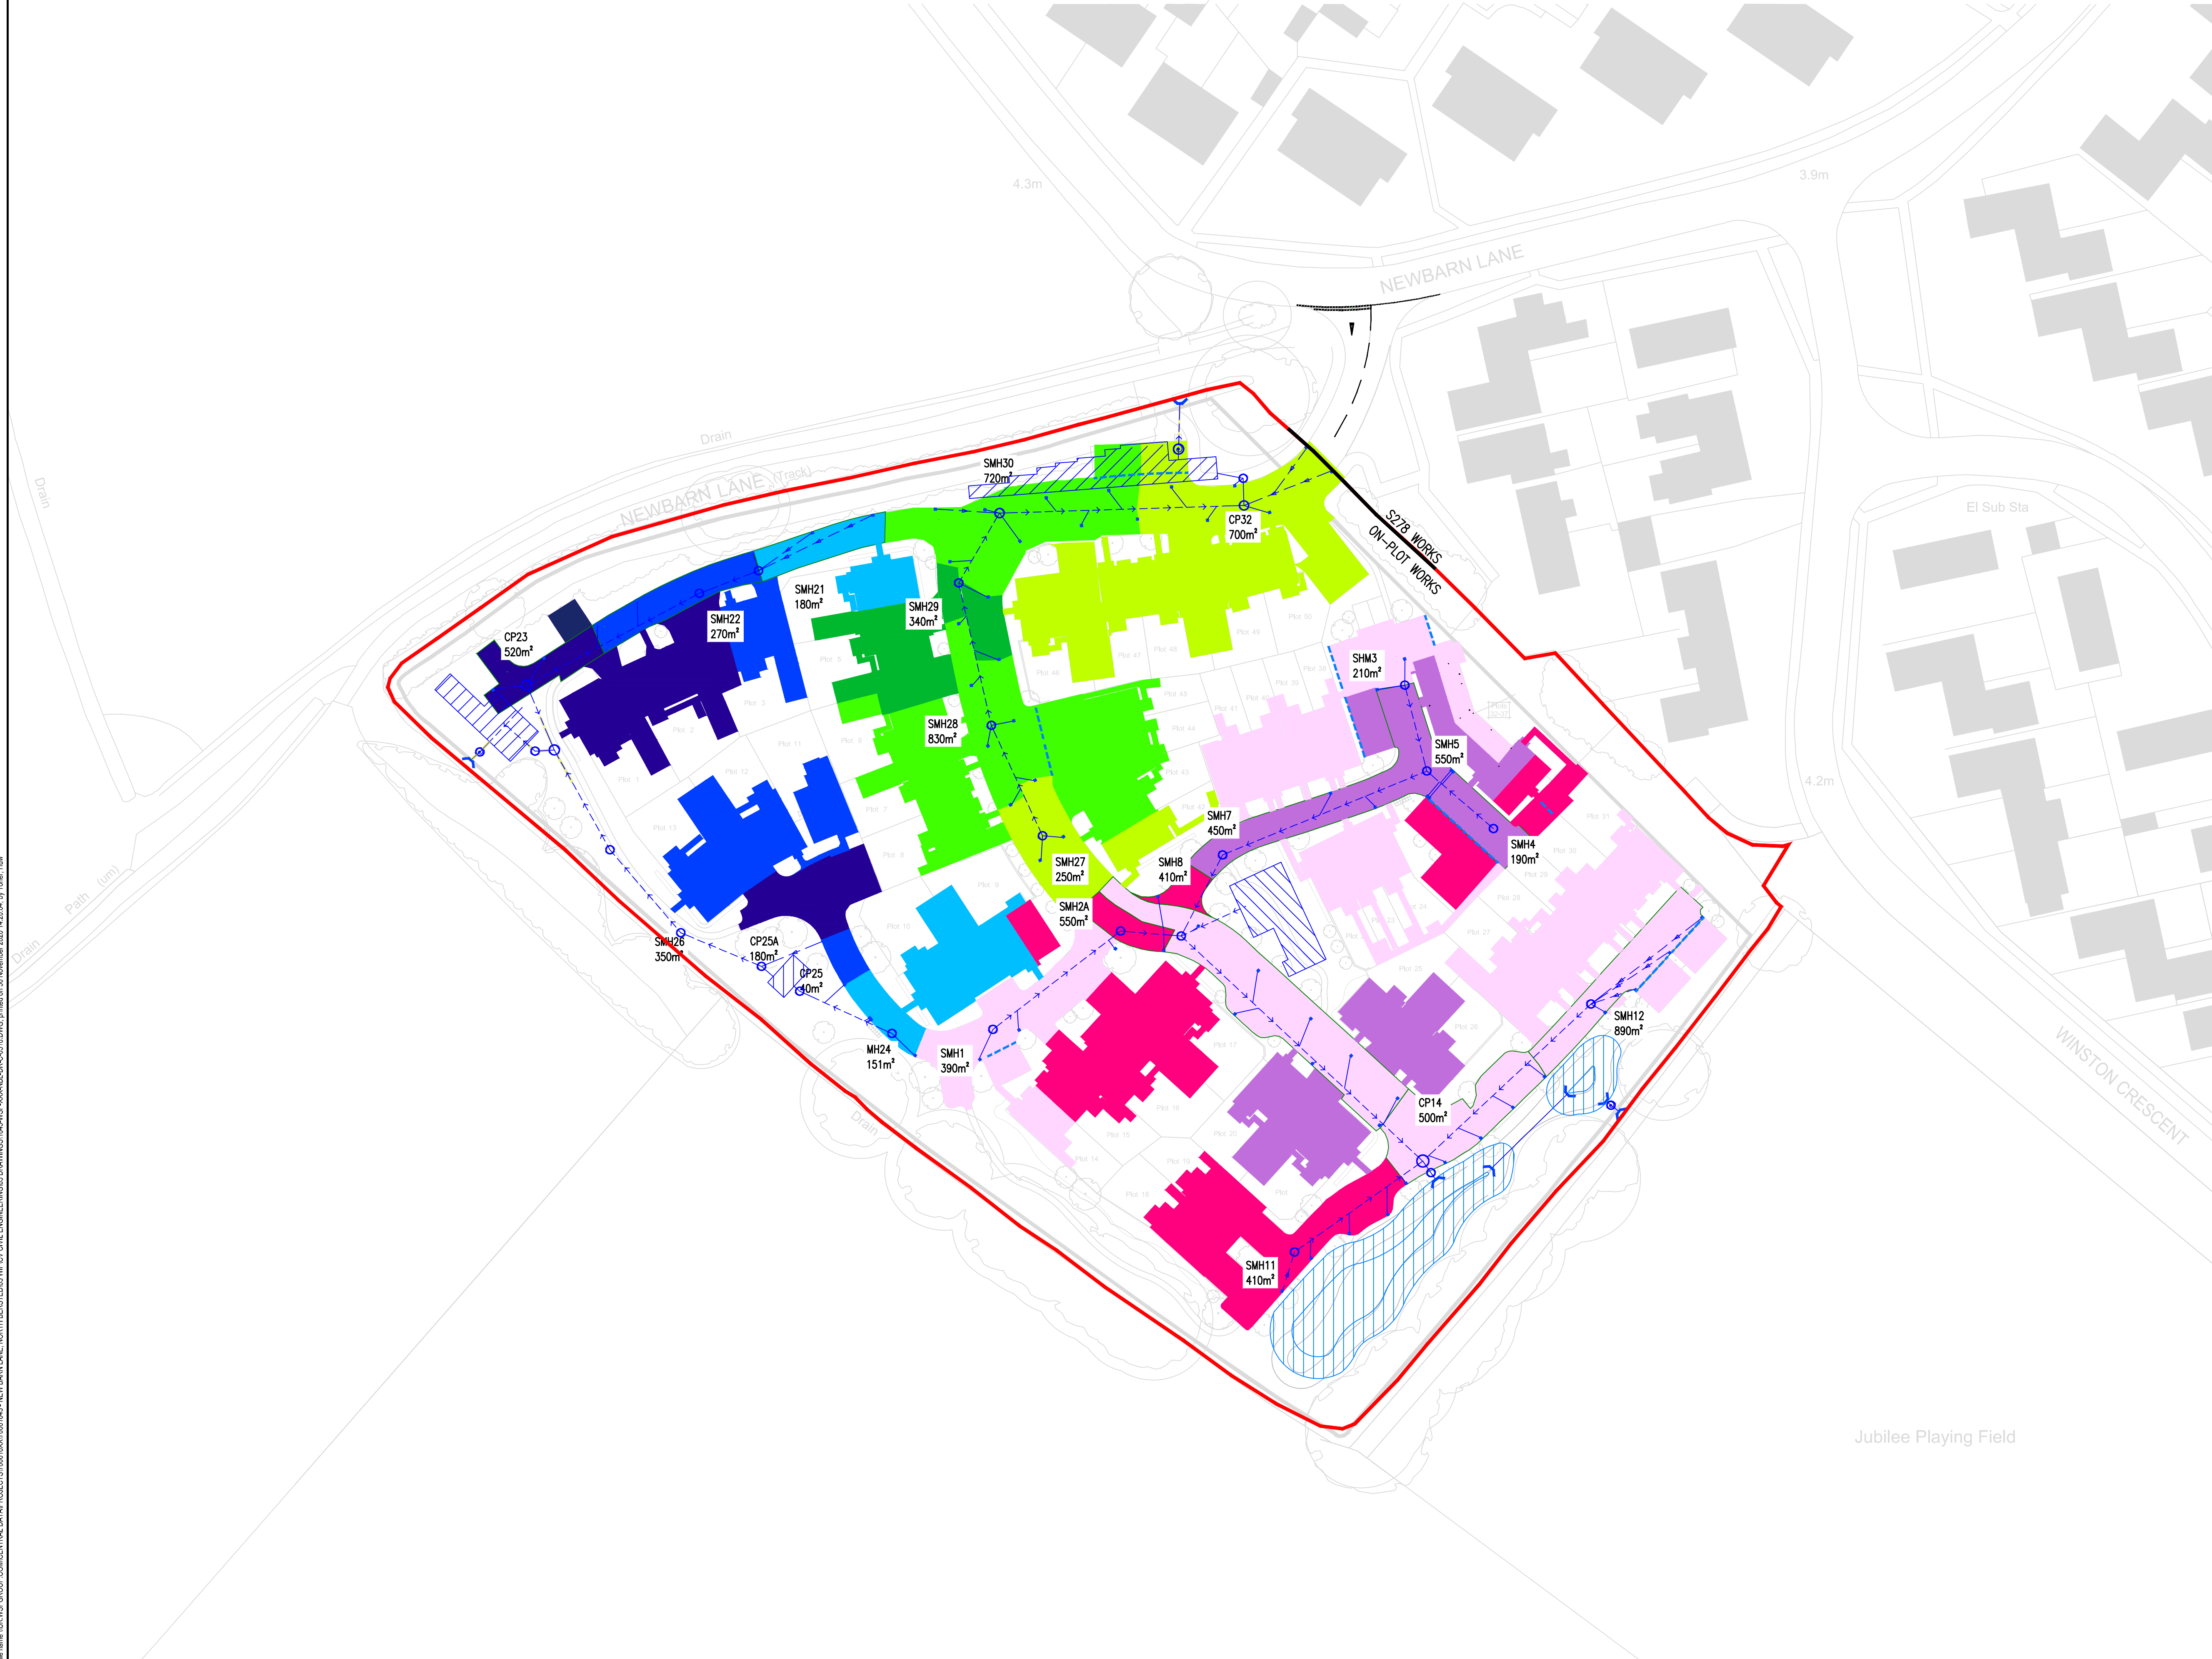

- NOTES:
1. ALL DIMENSIONS ARE IN METRES UNLESS OTHERWISE STATED.
 2. THIS DRAWING IS FOR INFORMATION ONLY AND NOT FOR CONSTRUCTION OR PRICING PURPOSES.
 3. LEVELS ARE INDICATIVE ONLY AND SUBJECT TO REFINEMENT
 4. TOPOGRAPHICAL SURVEY DERIVED FROM SITELINE GEOMATIC SURVEYORS REF: 05NB01.DWG DATED JUNE 2019.
 5. MASTERPLAN DERIVED FROM OSP ARCHITECTS REF: 18256 - P101 (PROPOSED SITE LAYOUT)
 6. ALL PIPES TO BE 100MM DIAMETER UNLESS NOTED OTHERWISE FOR PRIVATE/PLOT DRAINAGE.
 7. ALL PIPES <375mm ARE uPVC, PLOYPE PIPE RIGIDRAIN OR SIMILAR APPROVED AND PIPES >300mm ARE OF REINFORCED CONCRETE.
 8. ALL PIPES ARE OF 100mm DIAMETER UNLESS NOTED OTHERWISE.

P05	23/11/2020	HT	DRAINAGE UPDATE	HT	RT
P04	16/11/2020	SB	BASIN SHAPE UPDATED	HT	RT
P03	26/10/2020	HT	DRAINAGE LAYOUT UPDATED	HT	RT
P02	19/10/2020	SBI	DETAILS AMENDED	HT	RT
P01	25/09/2020	SBI	FIRST ISSUE	HT	RT
REV	DATE	BY	DESCRIPTION	CHK	APP

DRAWING STATUS: A - FIT FOR CONSTRUCTION

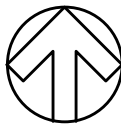

Mountbatten House, Basing View, Basingstoke, RG21 4HJ, UK
T+ 44 (0) 1256 318 800, F+ 44 (0) 1256 318 700
wsp.com

CLIENT: BELLWAY HOMES LTD

ARCHITECT: OSP ARCHITECTURE

SITE/PROJECT: NEW BARN LANE, NORTH BERSTED

TITLE: CATCHMENT PLAN

SCALE @ A1:	1:500	CHECKED:	AK	APPROVED:	RT
PROJECT NO:	70061643	DESIGNED:	YJ	DRAWN:	SBI
DATE:	September 20	DATE:	September 20	DATE:	September 20
DRAWING No:	1643-WSP-XXX-NBL-DR-C-0516	REV:	P05		
© WSP UK Ltd					