





Front Elevation

Side Elevation


Rear Elevation

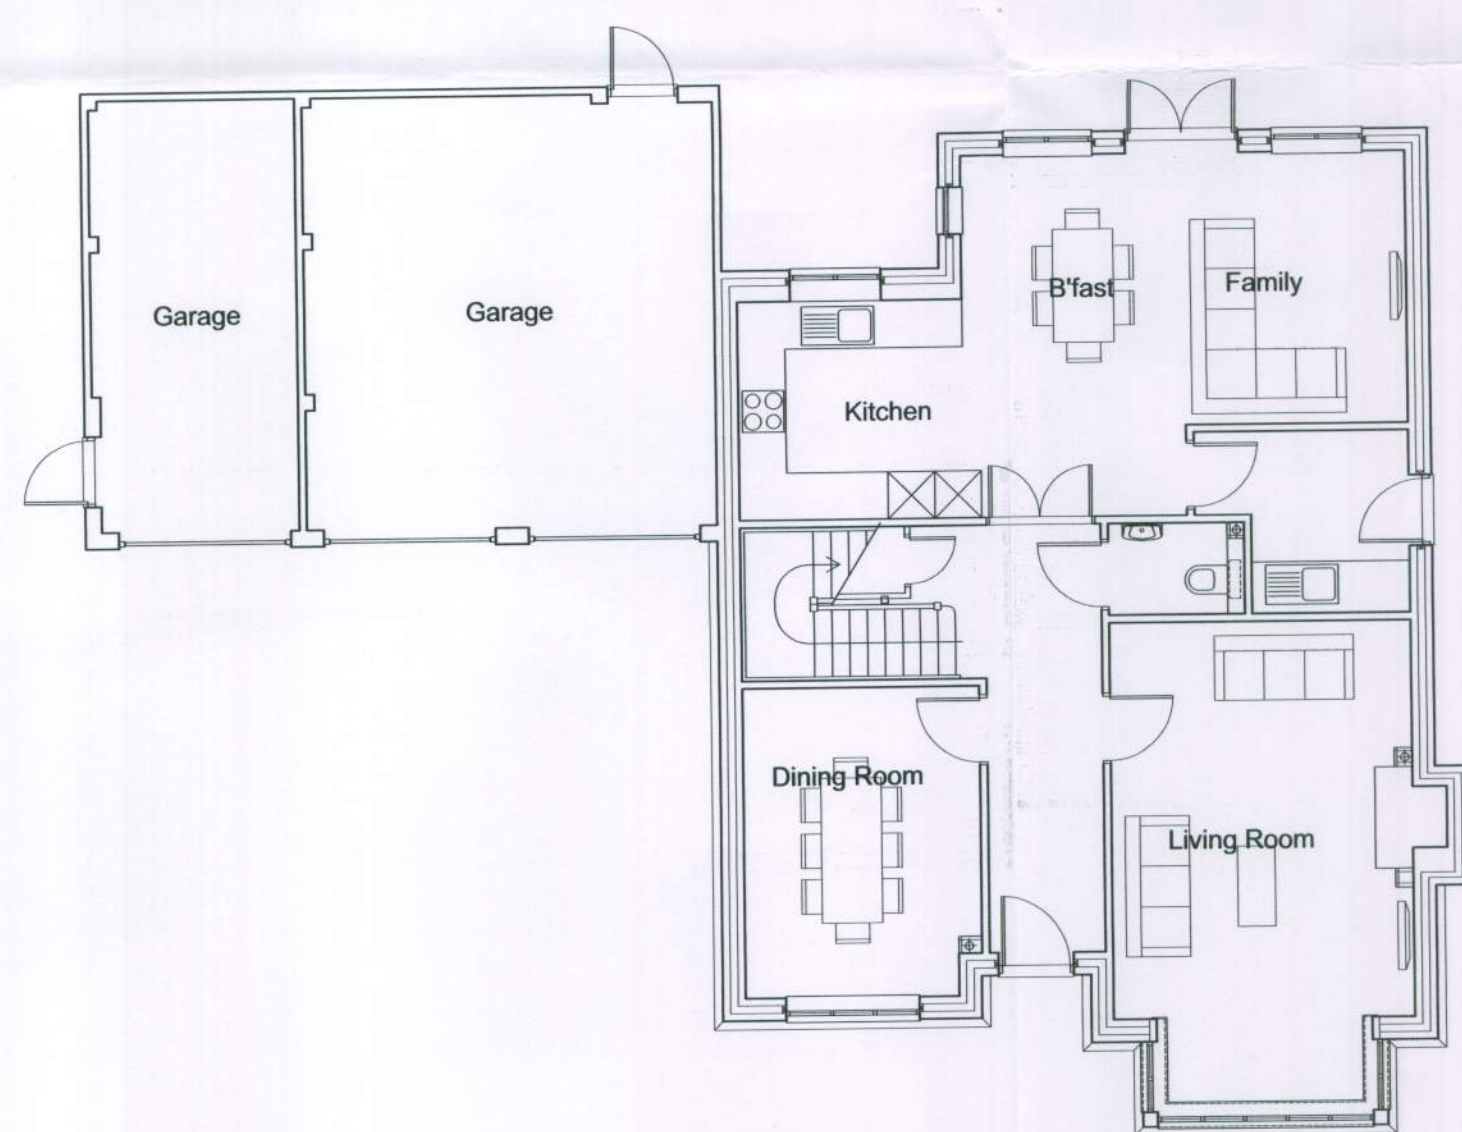


Ground Floor

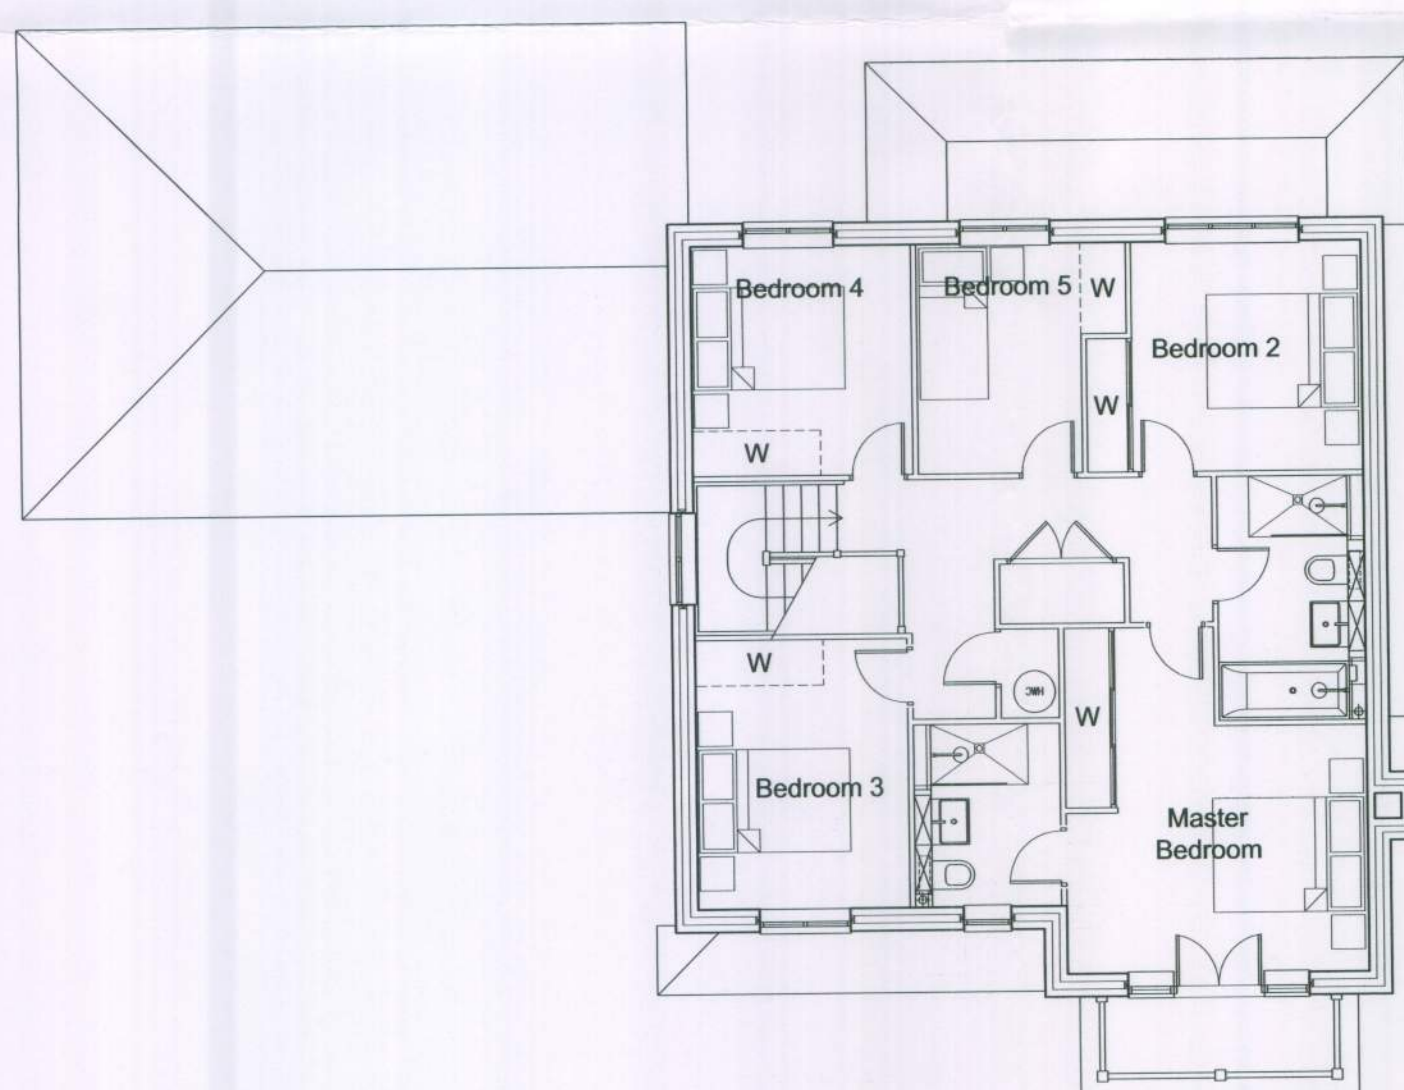

First Floor

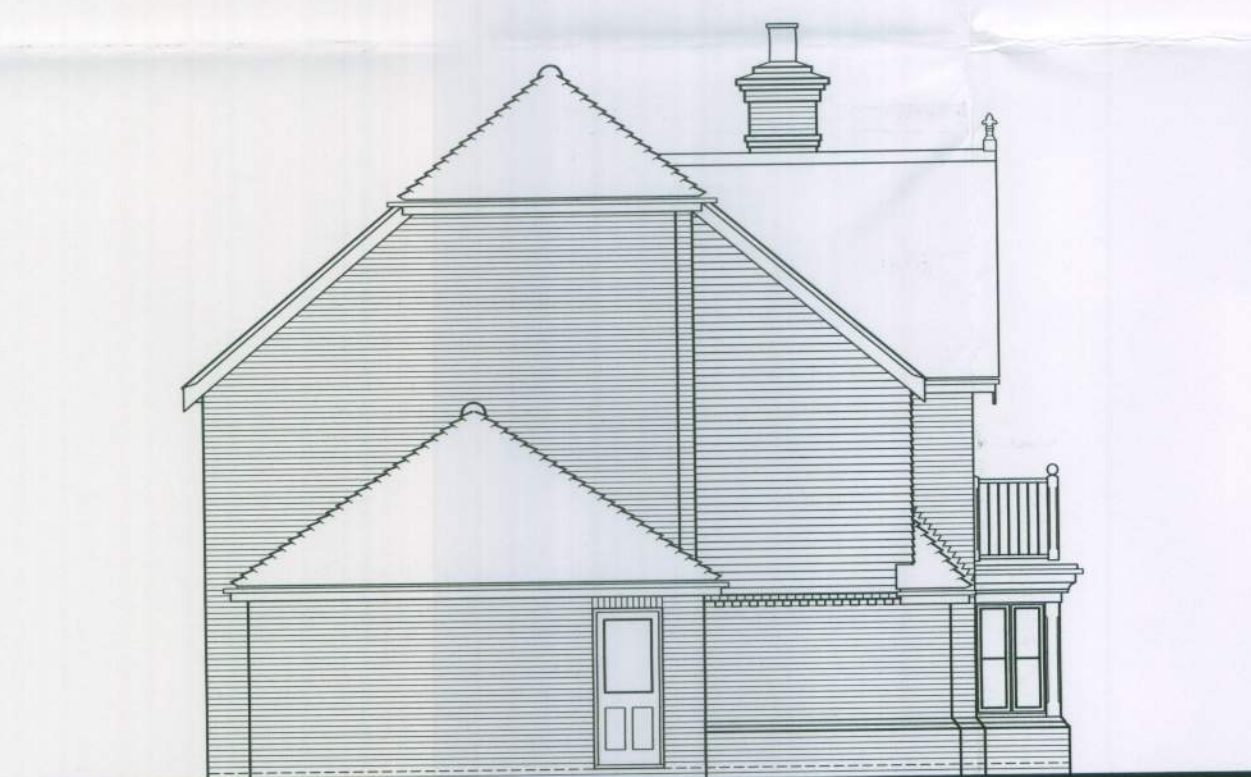

Side Elevation

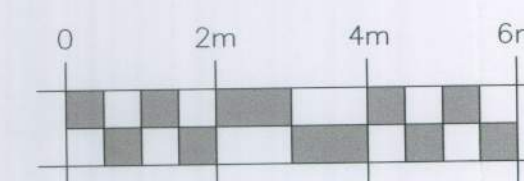

REF	DATE	REVISION
-----	------	----------

DEVELOPMENT
Site 6
 Chichester Road
 North Bersted

DRAWING TITLE
Plot 698
 Floor Plans & Elevations

Berkeley
 HOMES
 Berkeley Homes (Southern) Limited
 Berkeley House, Summers Place
 Stane Street, Billingshurst
 West Sussex RH14 9GN
 Tel: (01403) 279000

DRAWN NAM	CHECKED
DATE July 2011	SCALE 1:100@A1

DRG No. S812/NMA/P698	REV.
---------------------------------	------