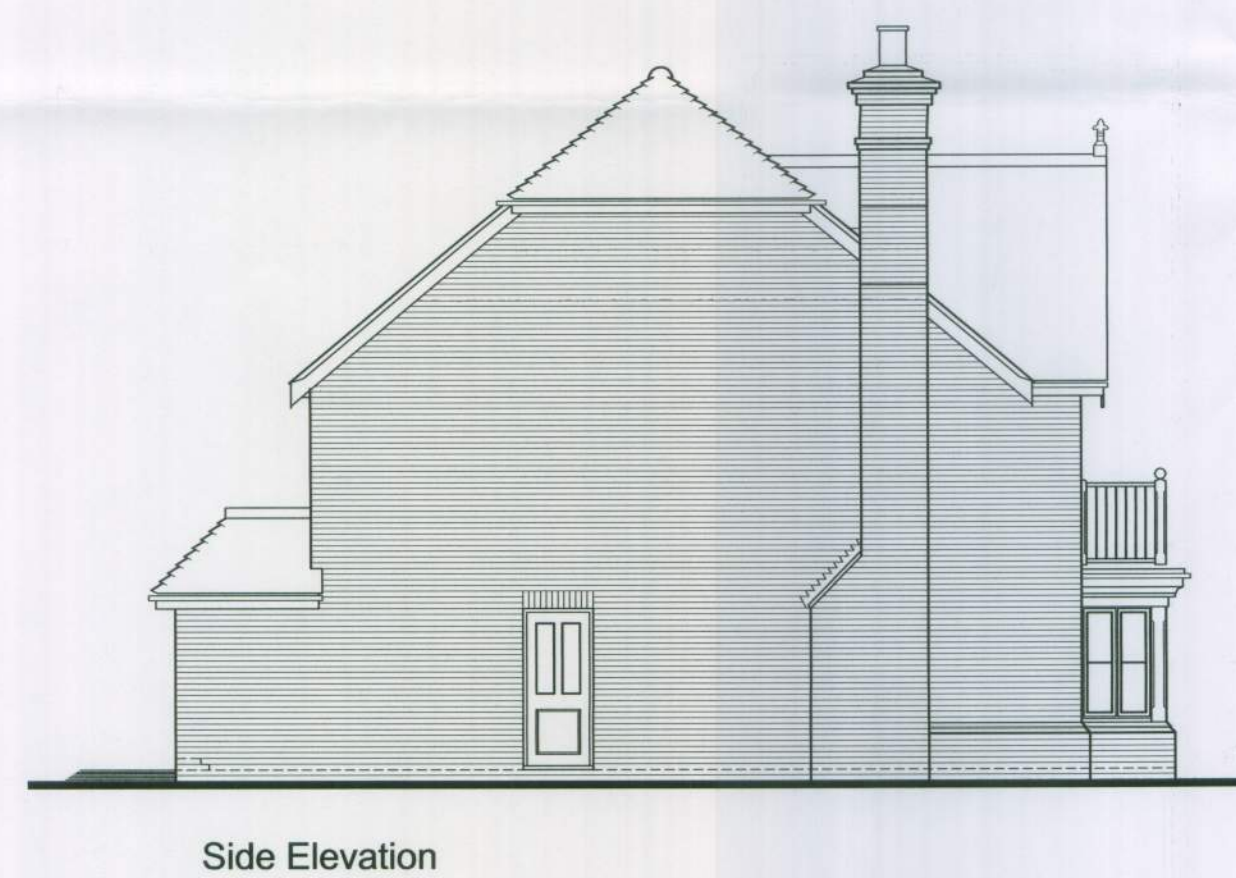
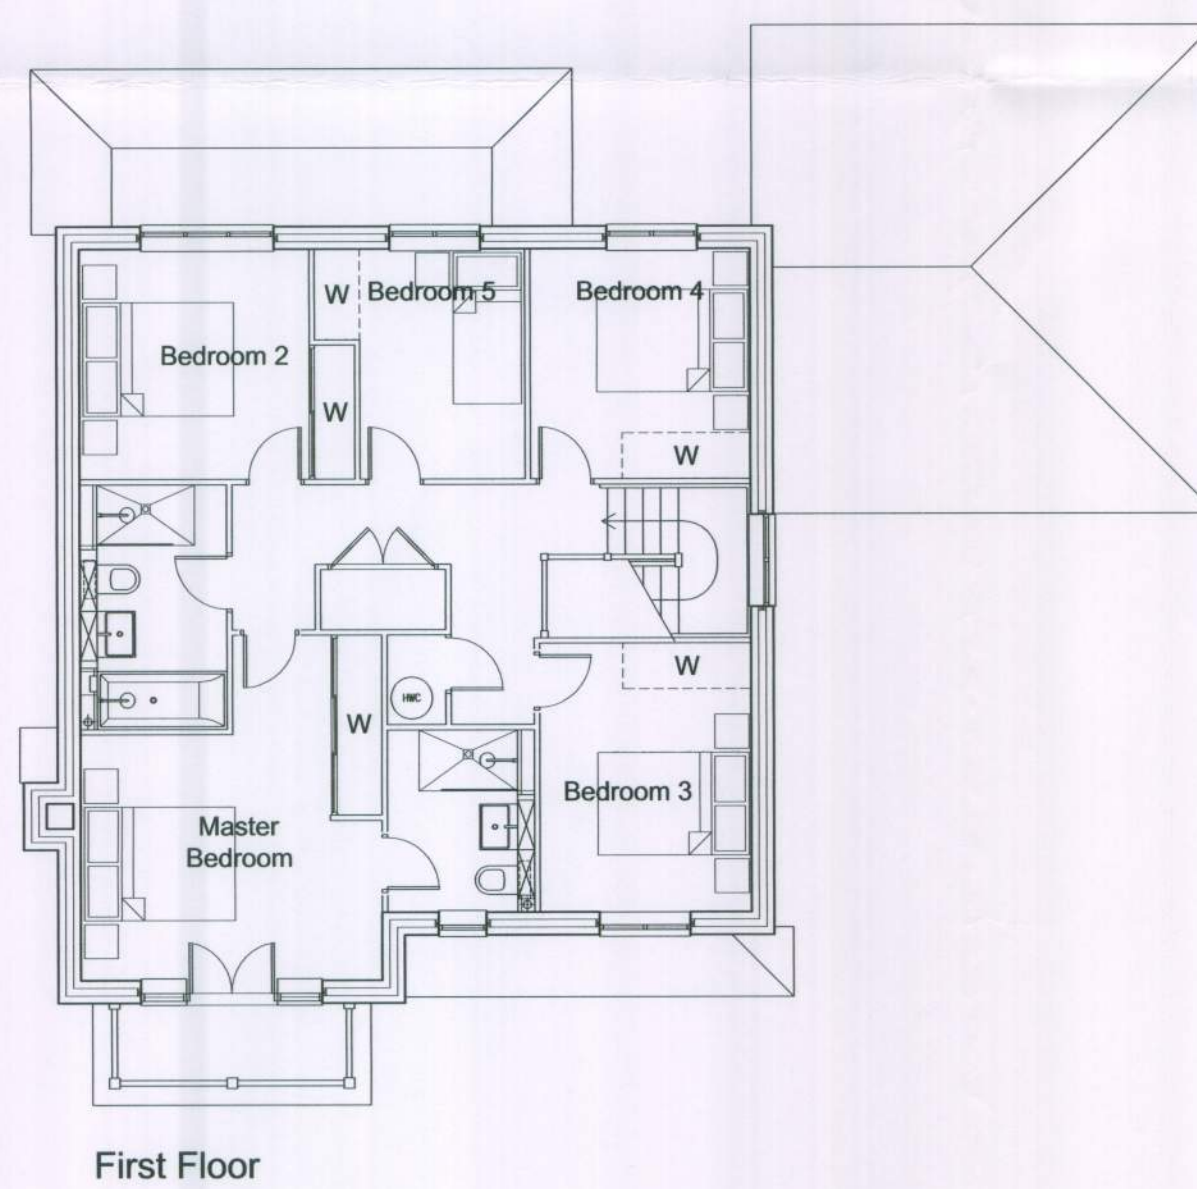
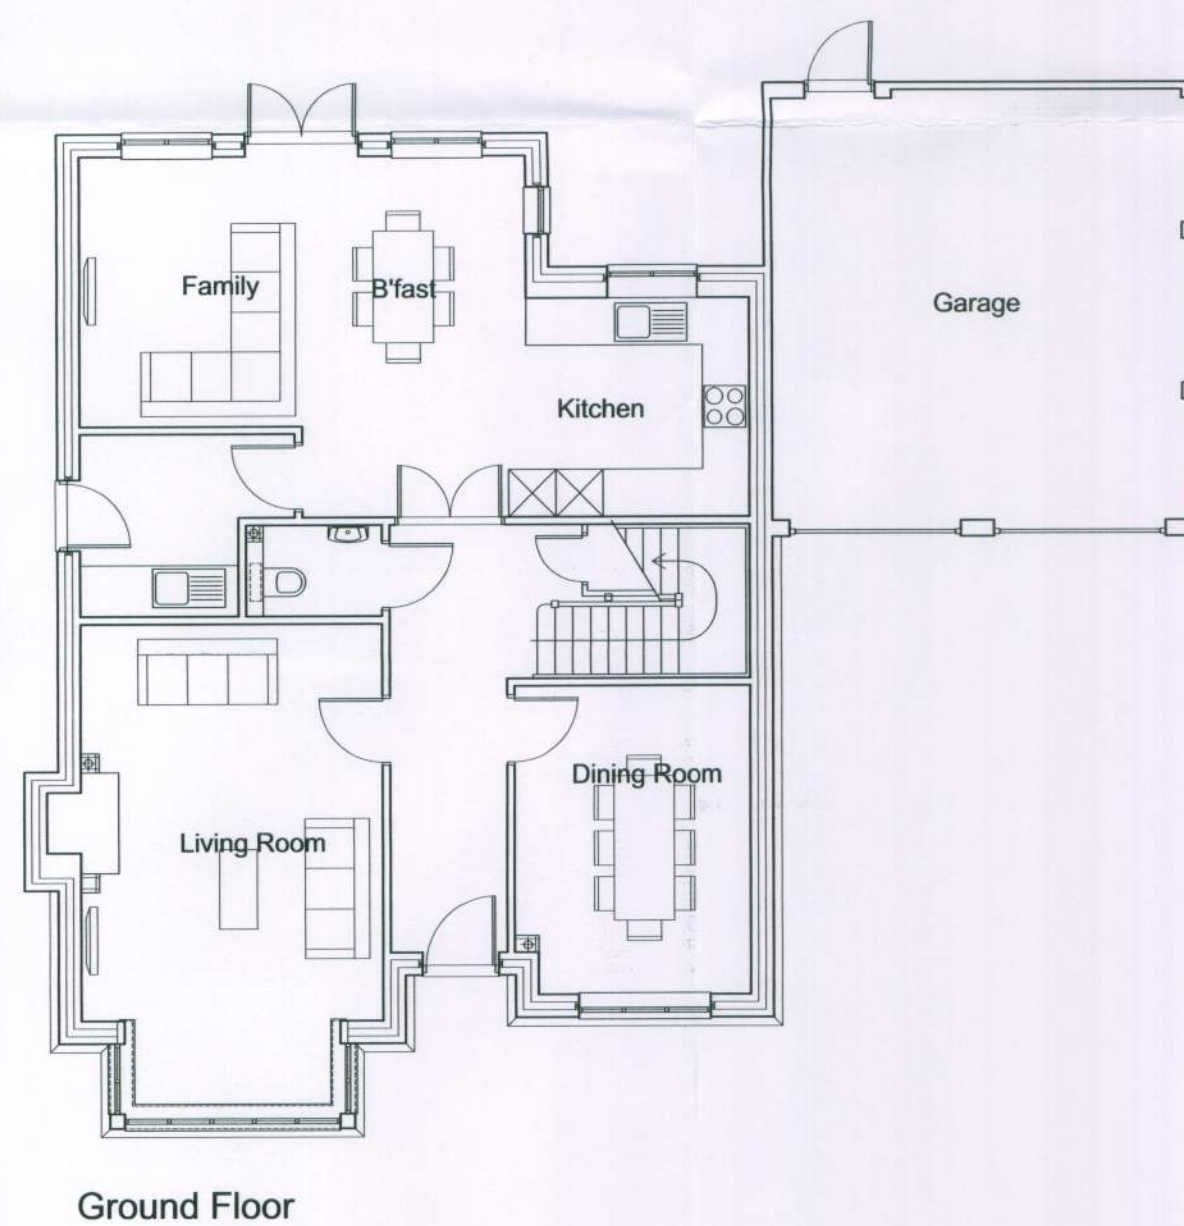
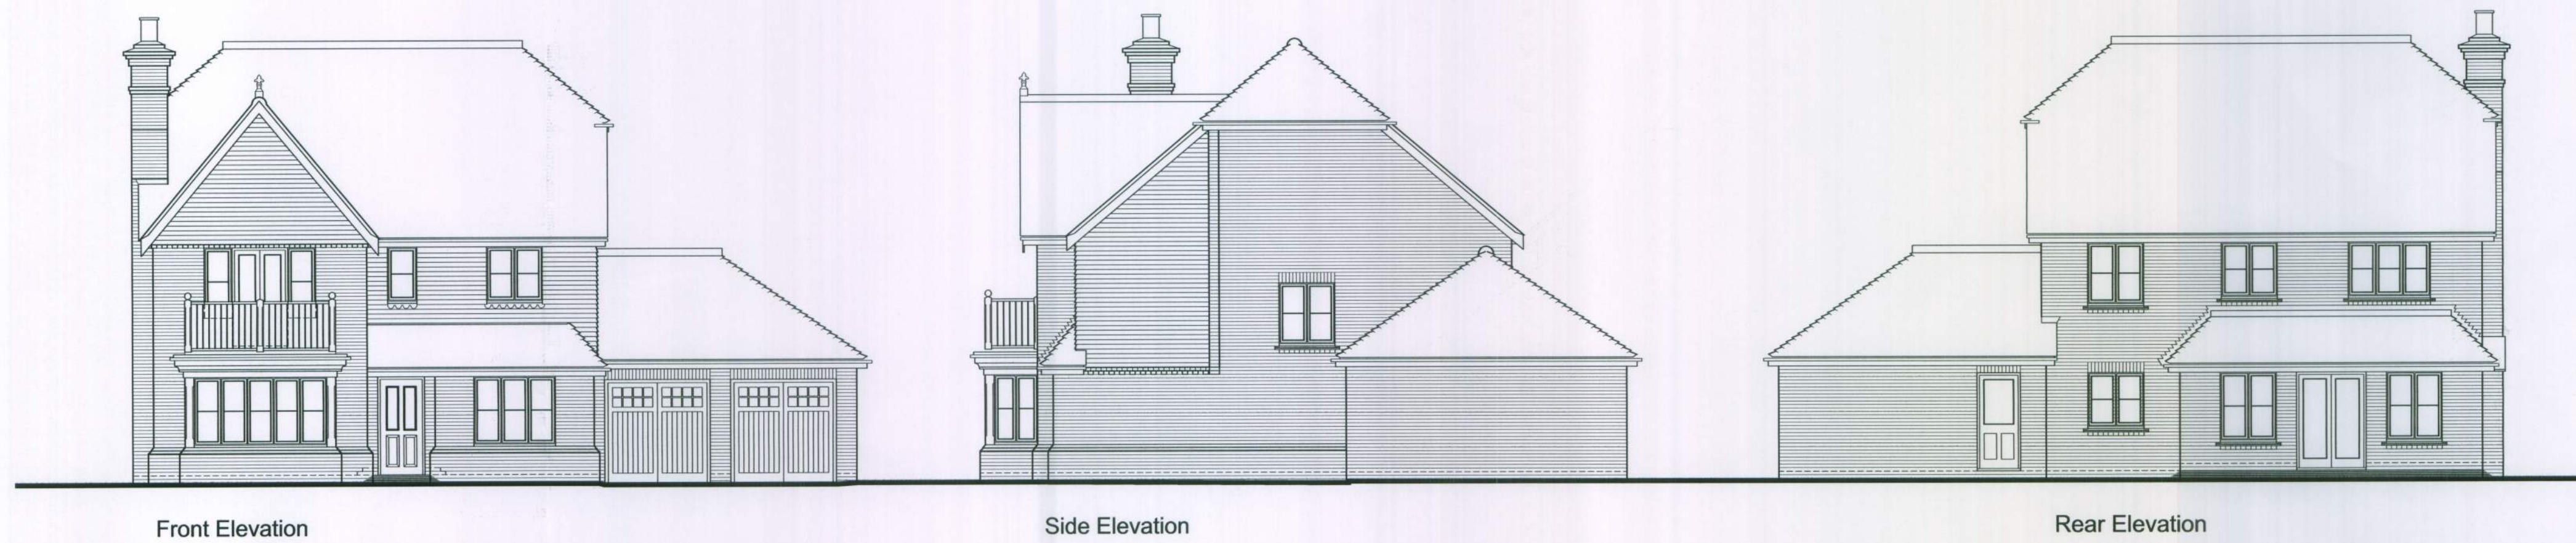


REF	DATE	REVISION
-----	------	----------

DEVELOPMENT
Site 6
 Chichester Road
 North Bersted

DRAWING TITLE
Plot 697
 Floor Plans & Elevations

Berkeley
 HOMES

Berkeley Homes (Southern) Limited
 Berkeley House, Summers Place
 Stone Street, Billingshurst
 West Sussex RH14 9GN
 Tel: (01403) 279000

DRAWN NAM	CHECKED
DATE July 2011	SCALE 1:100@A1

DRG No. S812/NMA/P697	REV.
---------------------------------	------