




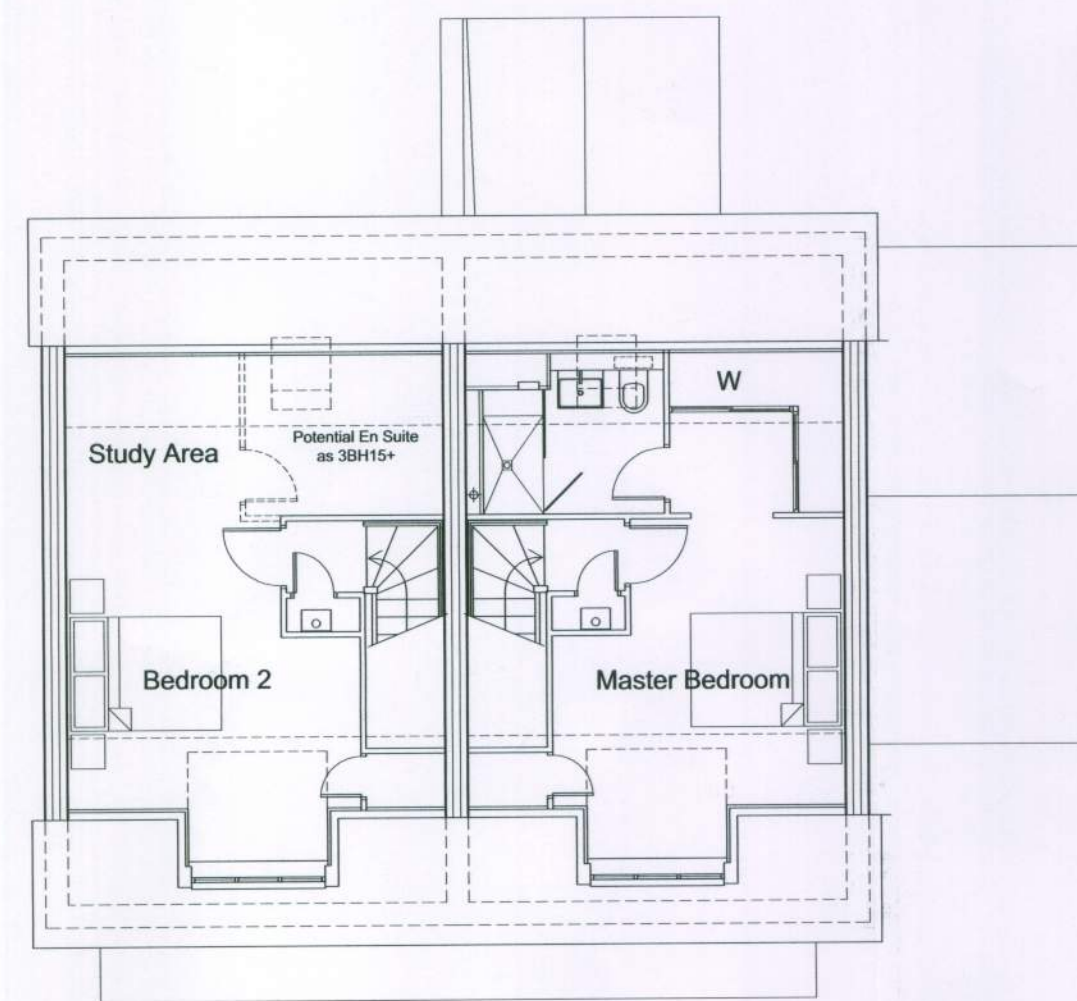

Second Floor Plan

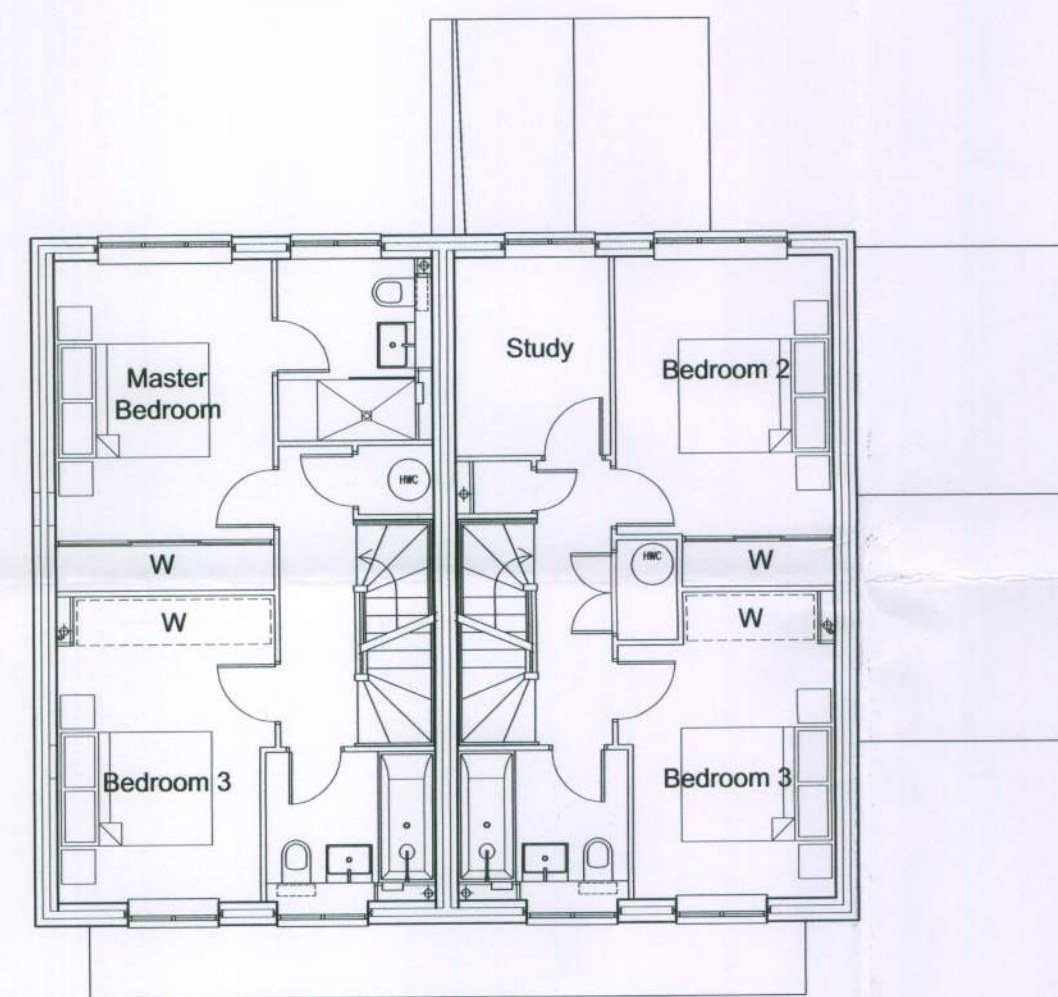

First Floor Plan

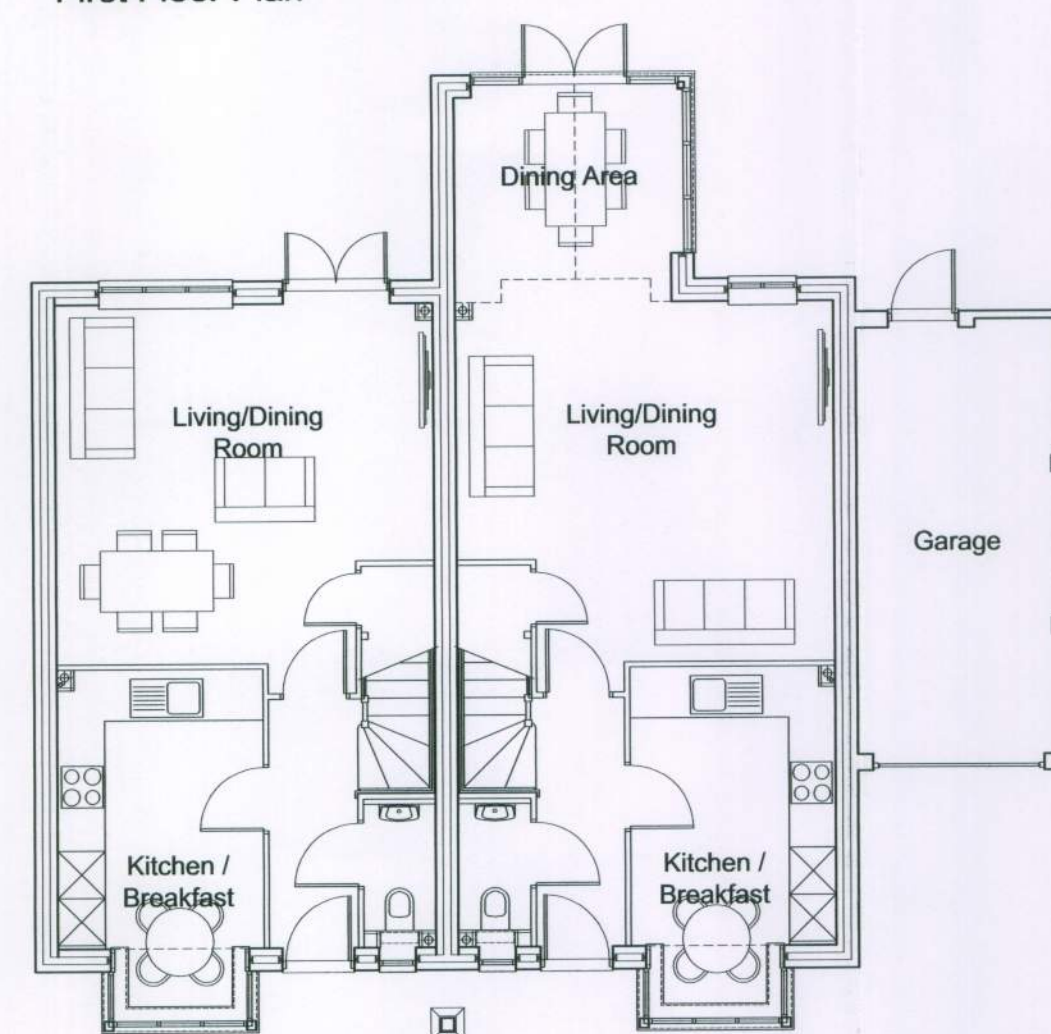


Ground Floor Plan

Plot 684
3BH15

Plot 685
3BH15+



Front Elevation

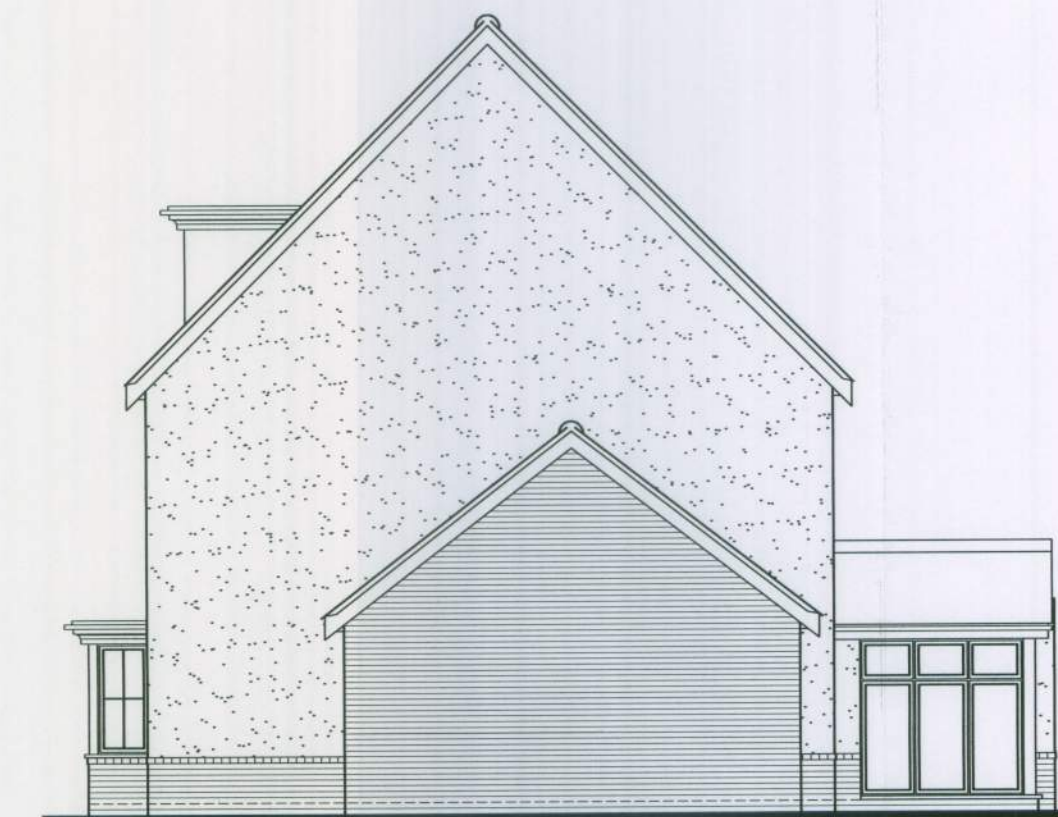


Side Elevation



Rear Elevation



Side Elevation

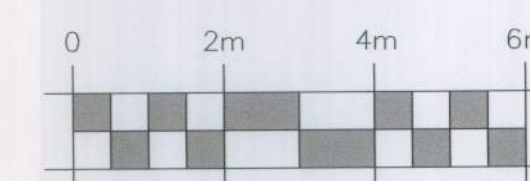

REF	DATE	REVISION
-----	------	----------

DEVELOPMENT
Site 6
Chichester Road
North Bersted

DRAWING TITLE
Plots 684 - 685
Floor Plans & Elevations
Block 12

Berkeley
HOMES

Berkeley Homes (Southern) Limited
Berkeley House, Summers Place
Stane Street, Billingshurst
West Sussex RH14 9GN
Tel: (01403) 279000

DRAWN NAM	CHECKED
DATE July 2011	SCALE 1:100@A1

DRG No. S812/NMA/P684-685	REV.
------------------------------	------