




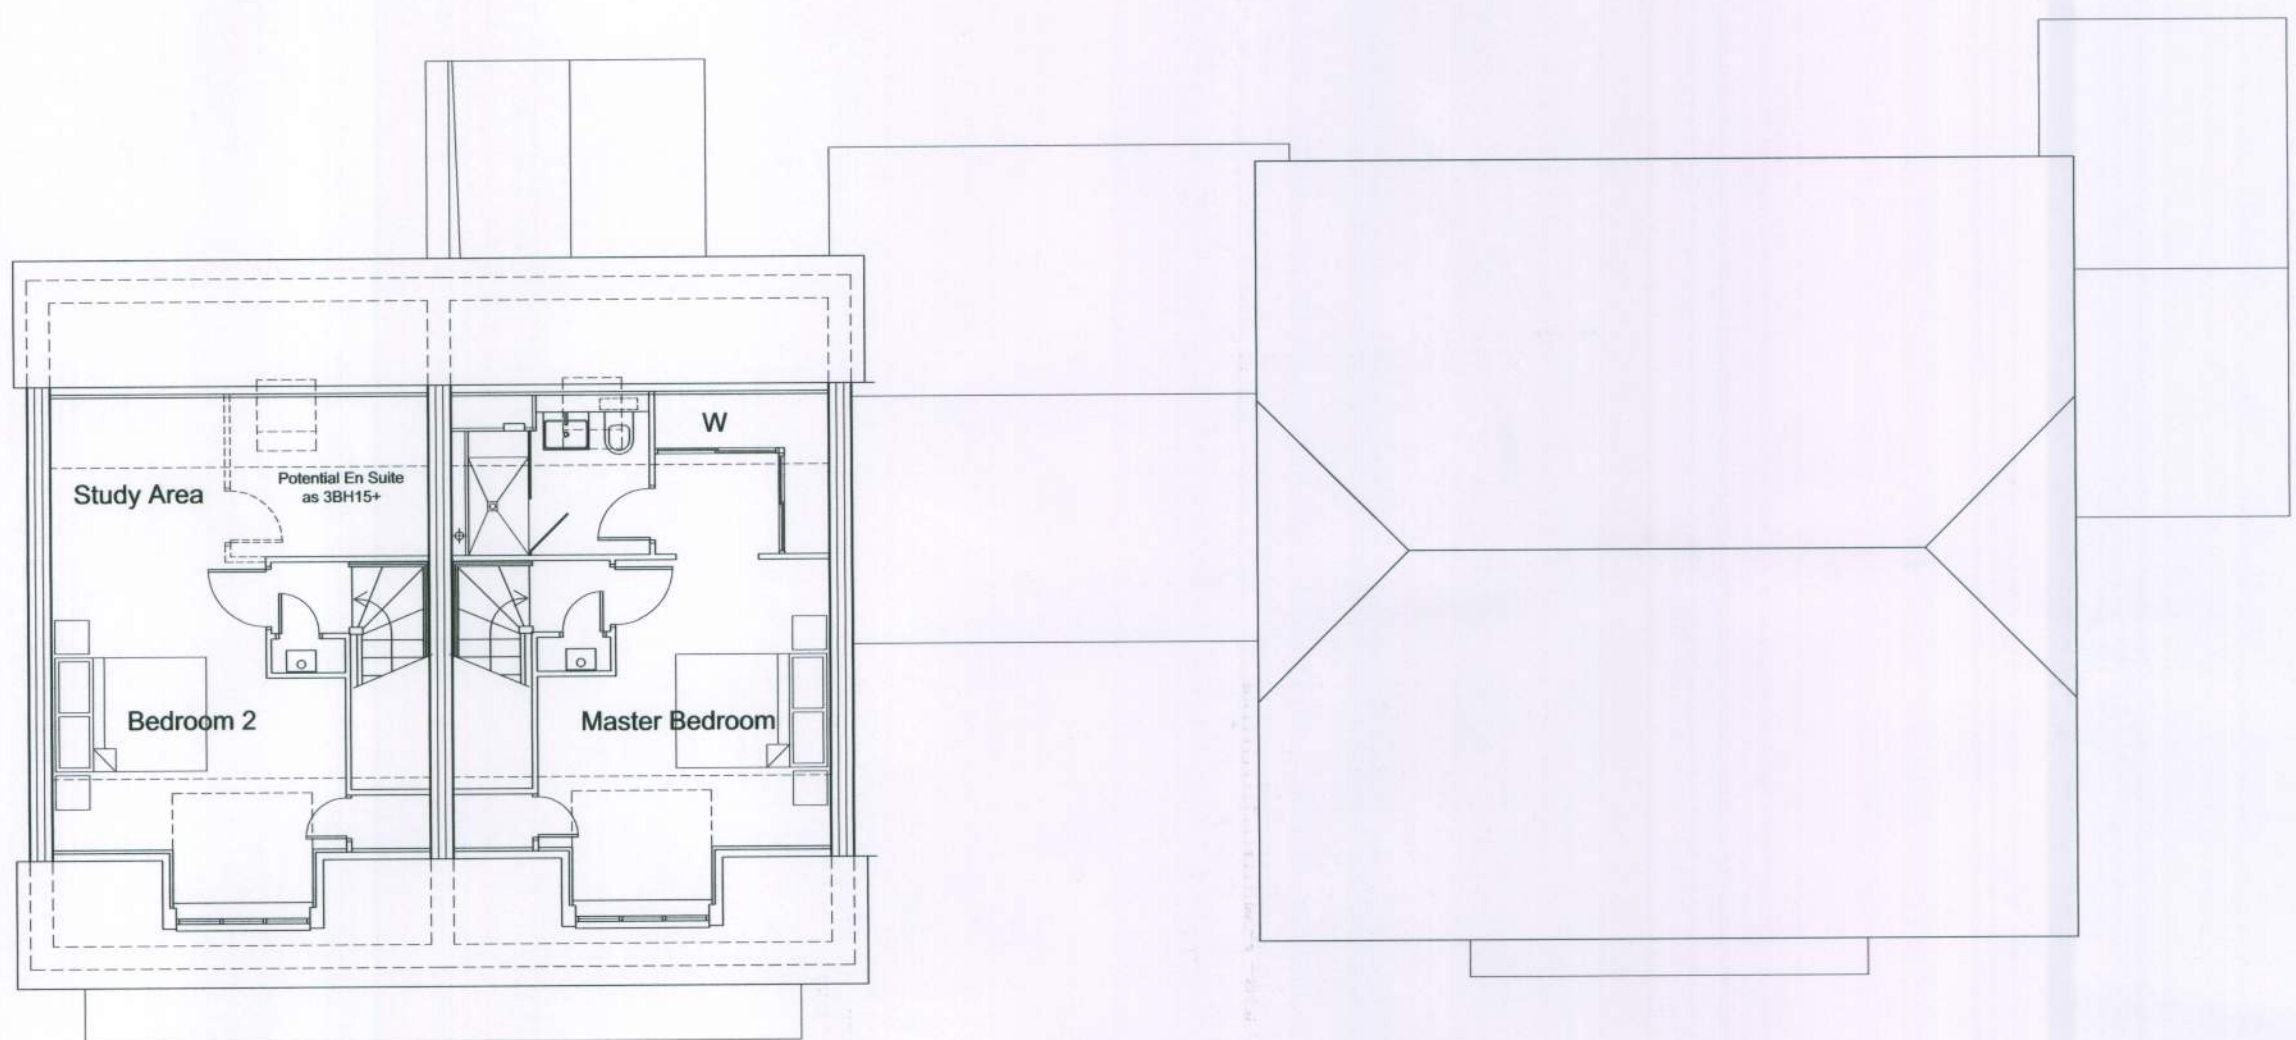

Second Floor Plan

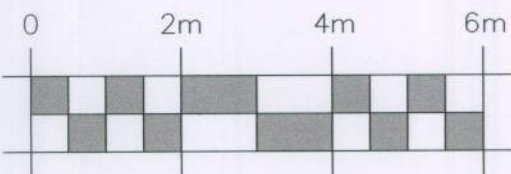


Front Elevation

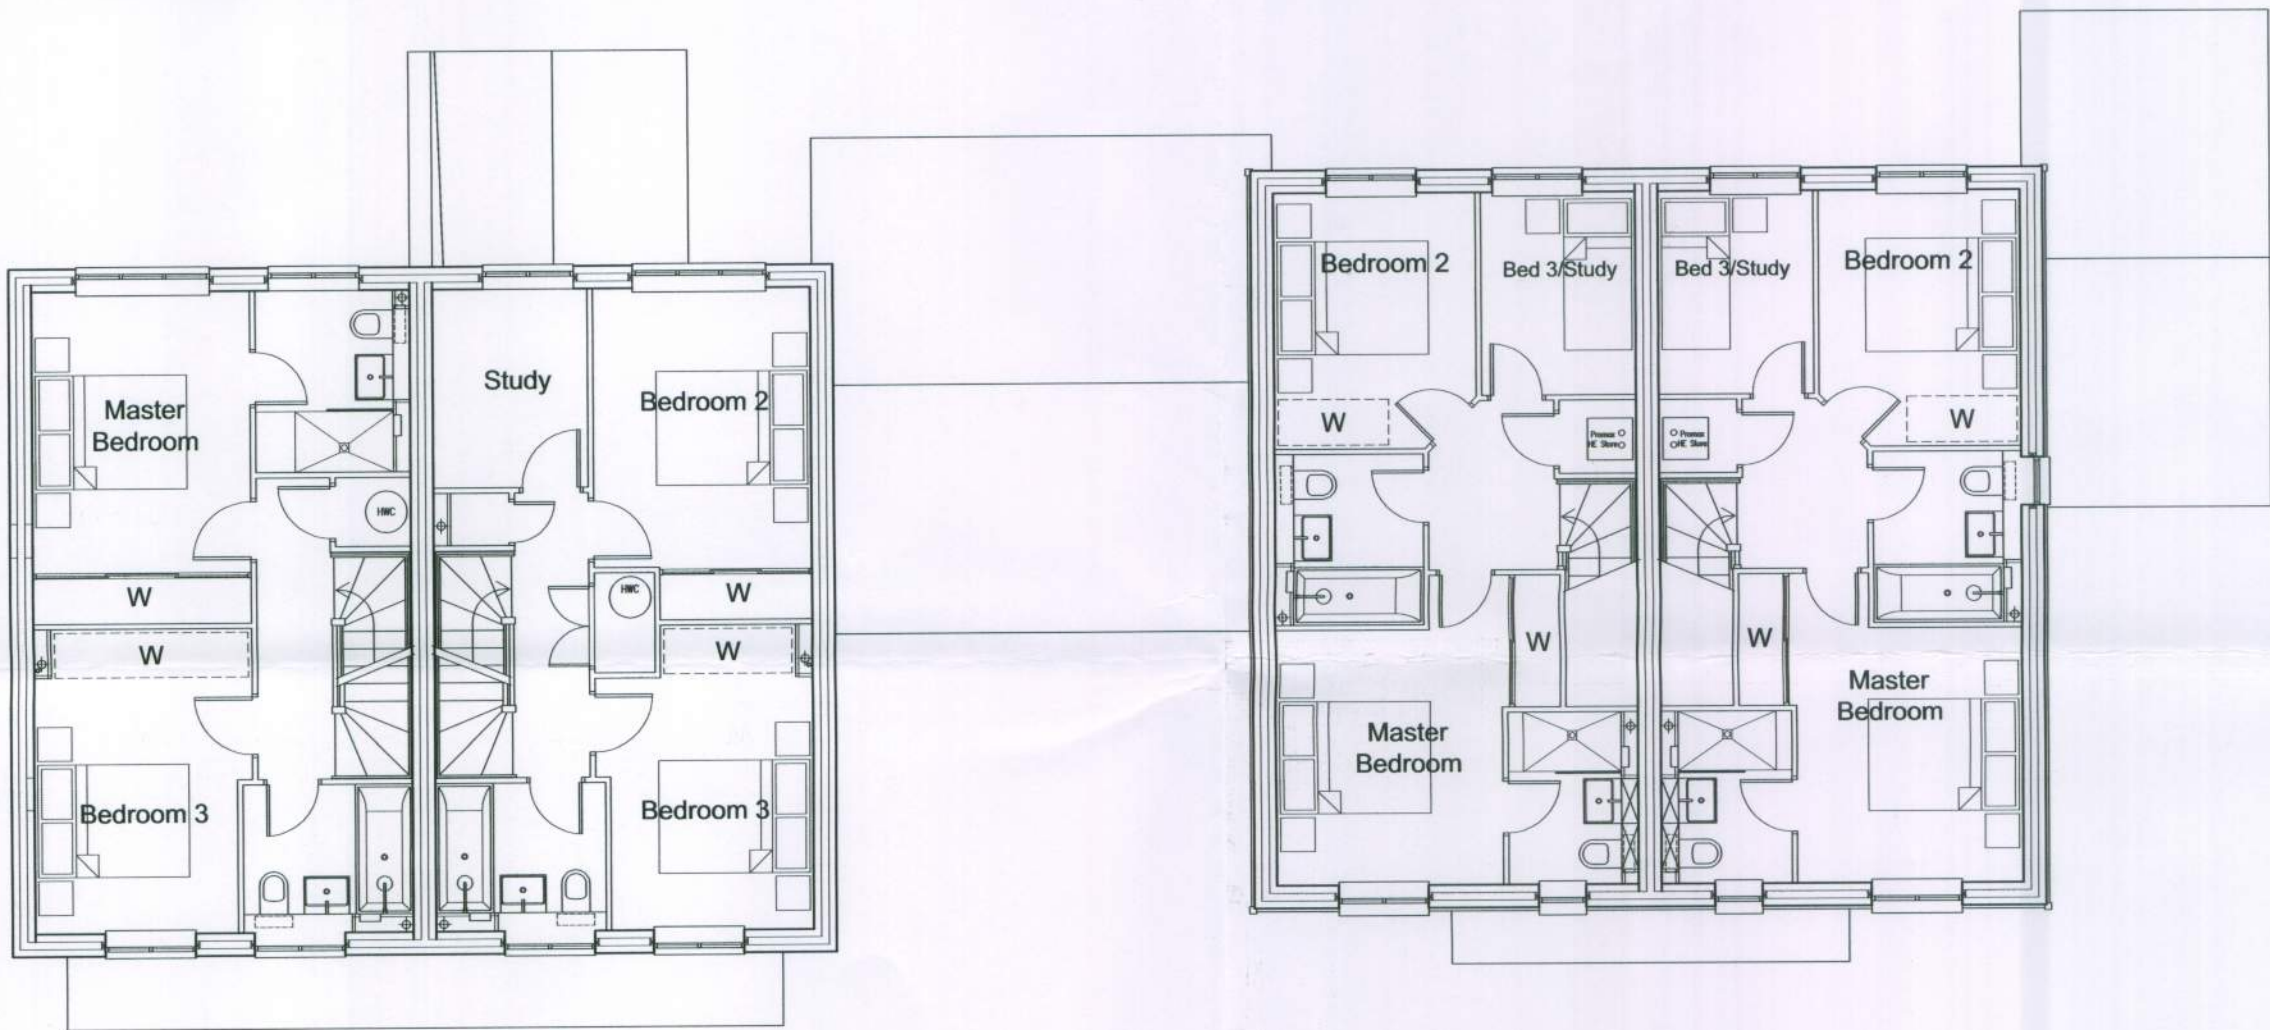


First Floor Plan



Rear Elevation

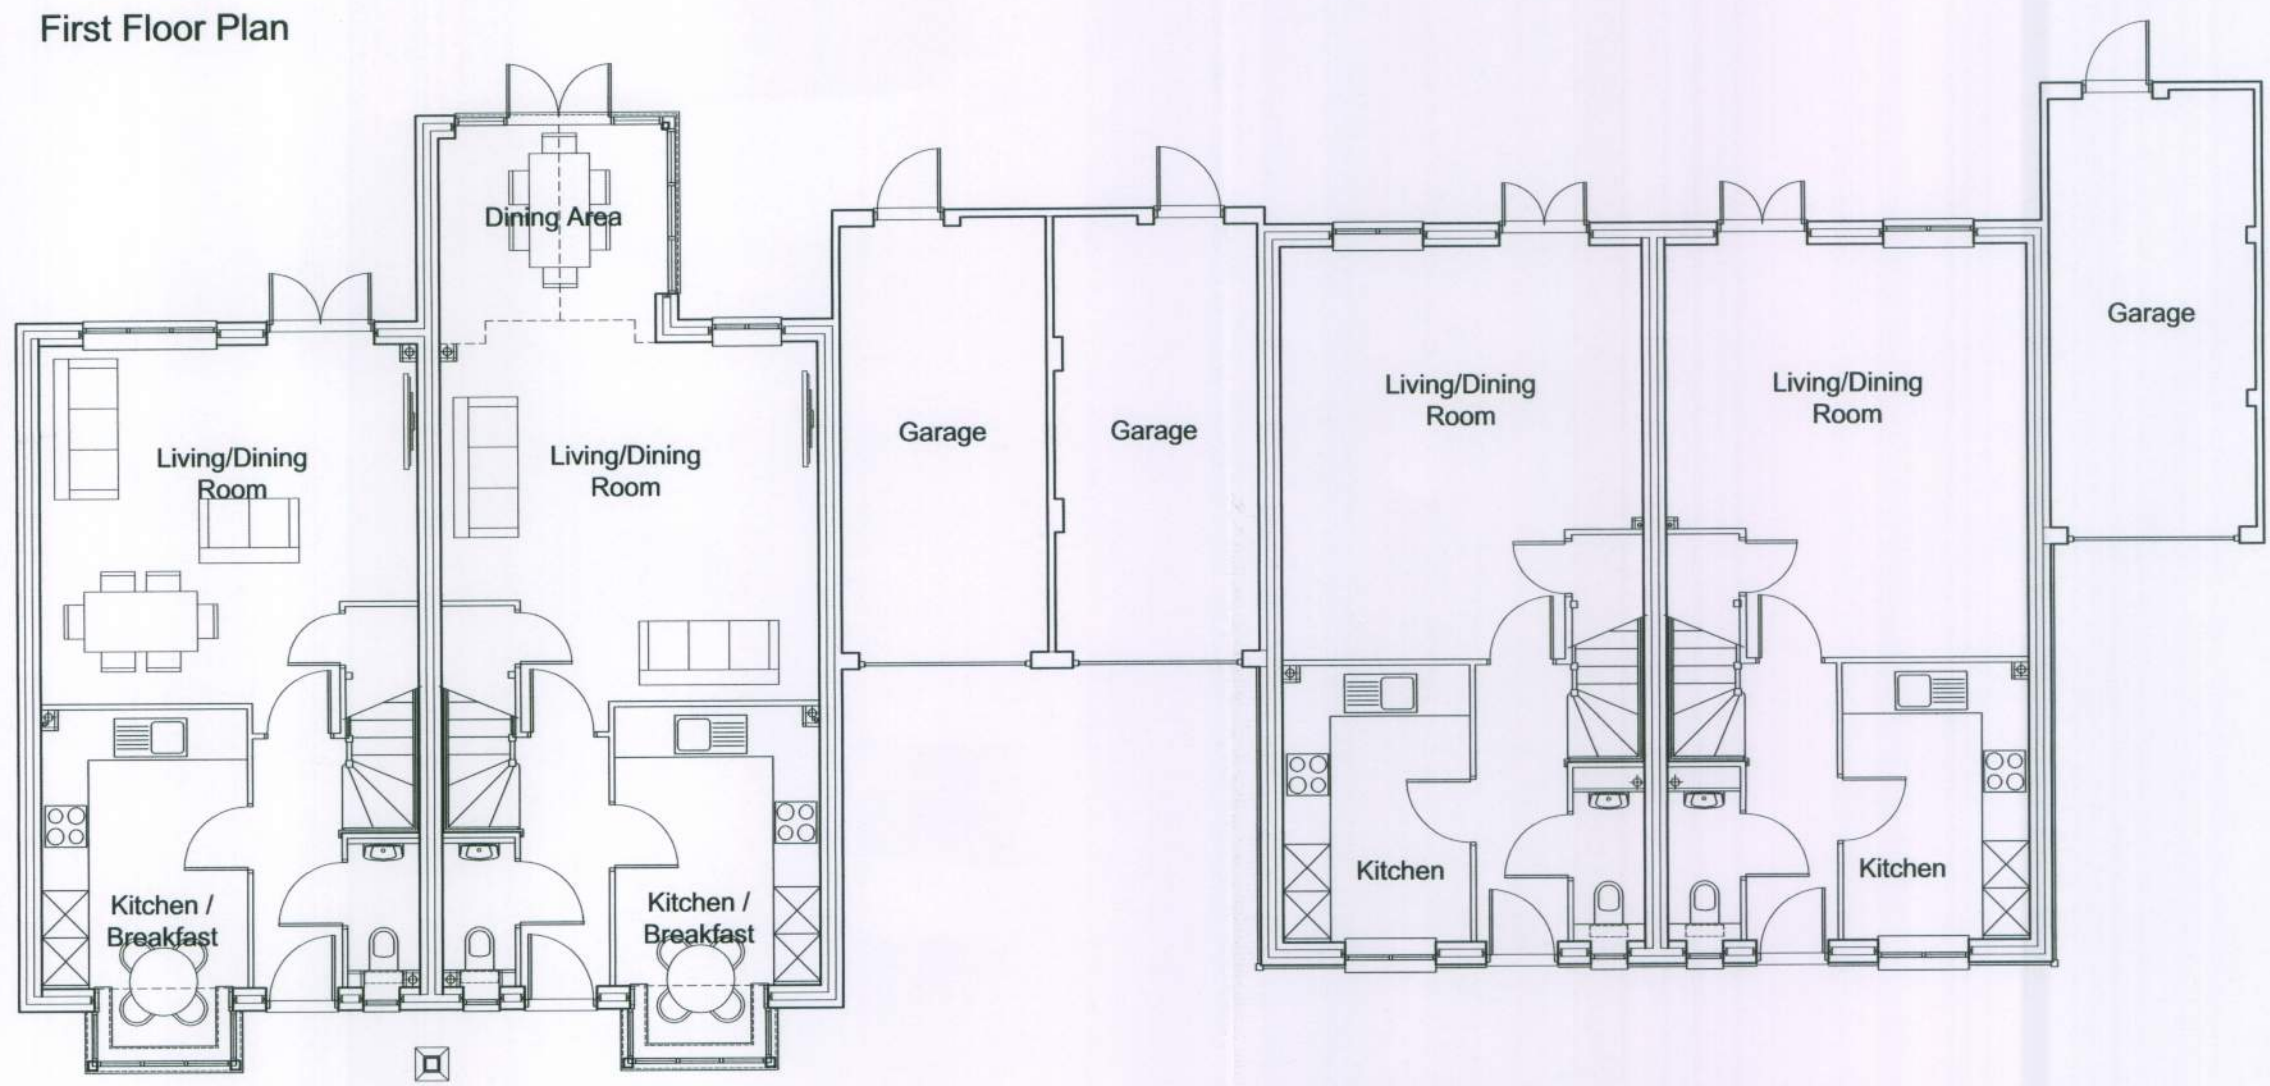

Ground Floor Plan

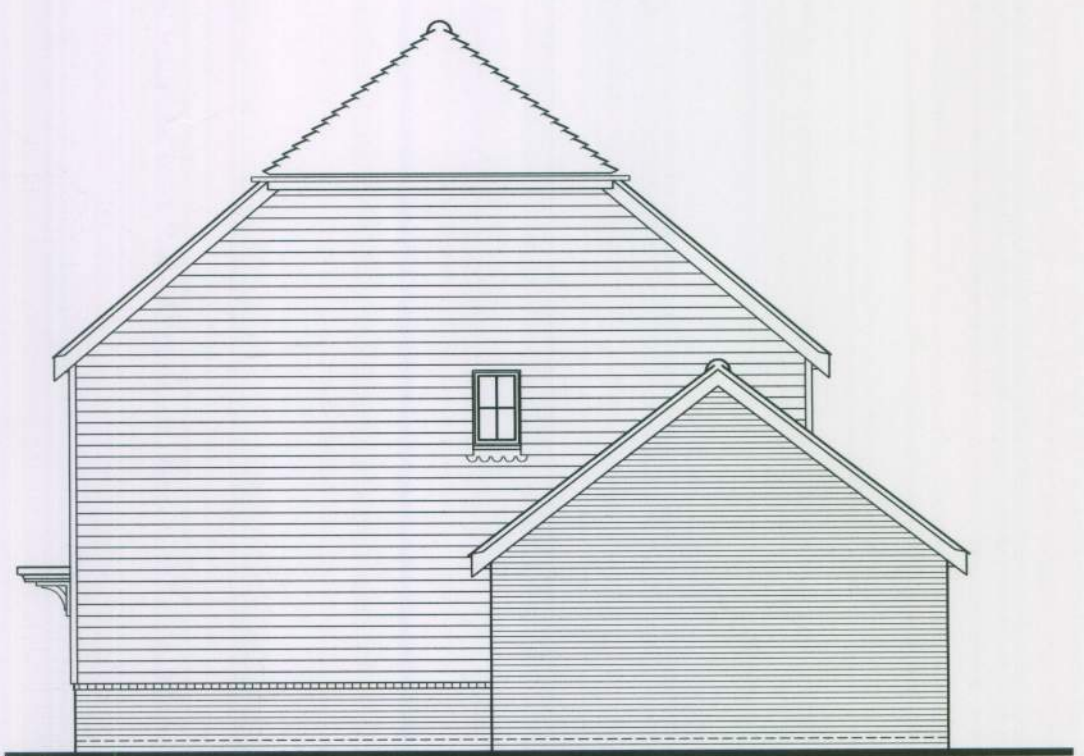

Side Elevation



Side Elevation

REF	DATE	REVISION
-----	------	----------

DEVELOPMENT
Site 6
Chichester Road
North Bersted

DRAWING TITLE
Plots 678 - 681
Floor Plans & Elevations
Block 10

Berkeley
HOMES

Berkeley Homes (Southern) Limited
Berkeley House, Summers Place
Stane Street, Billingshurst
West Sussex RH14 9GN
Tel: (01403) 279000

DRAWN NAM	CHECKED
DATE July 2011	SCALE 1:100@A1

DRG No. S812/NMA/P678-681	REV.
------------------------------	------