



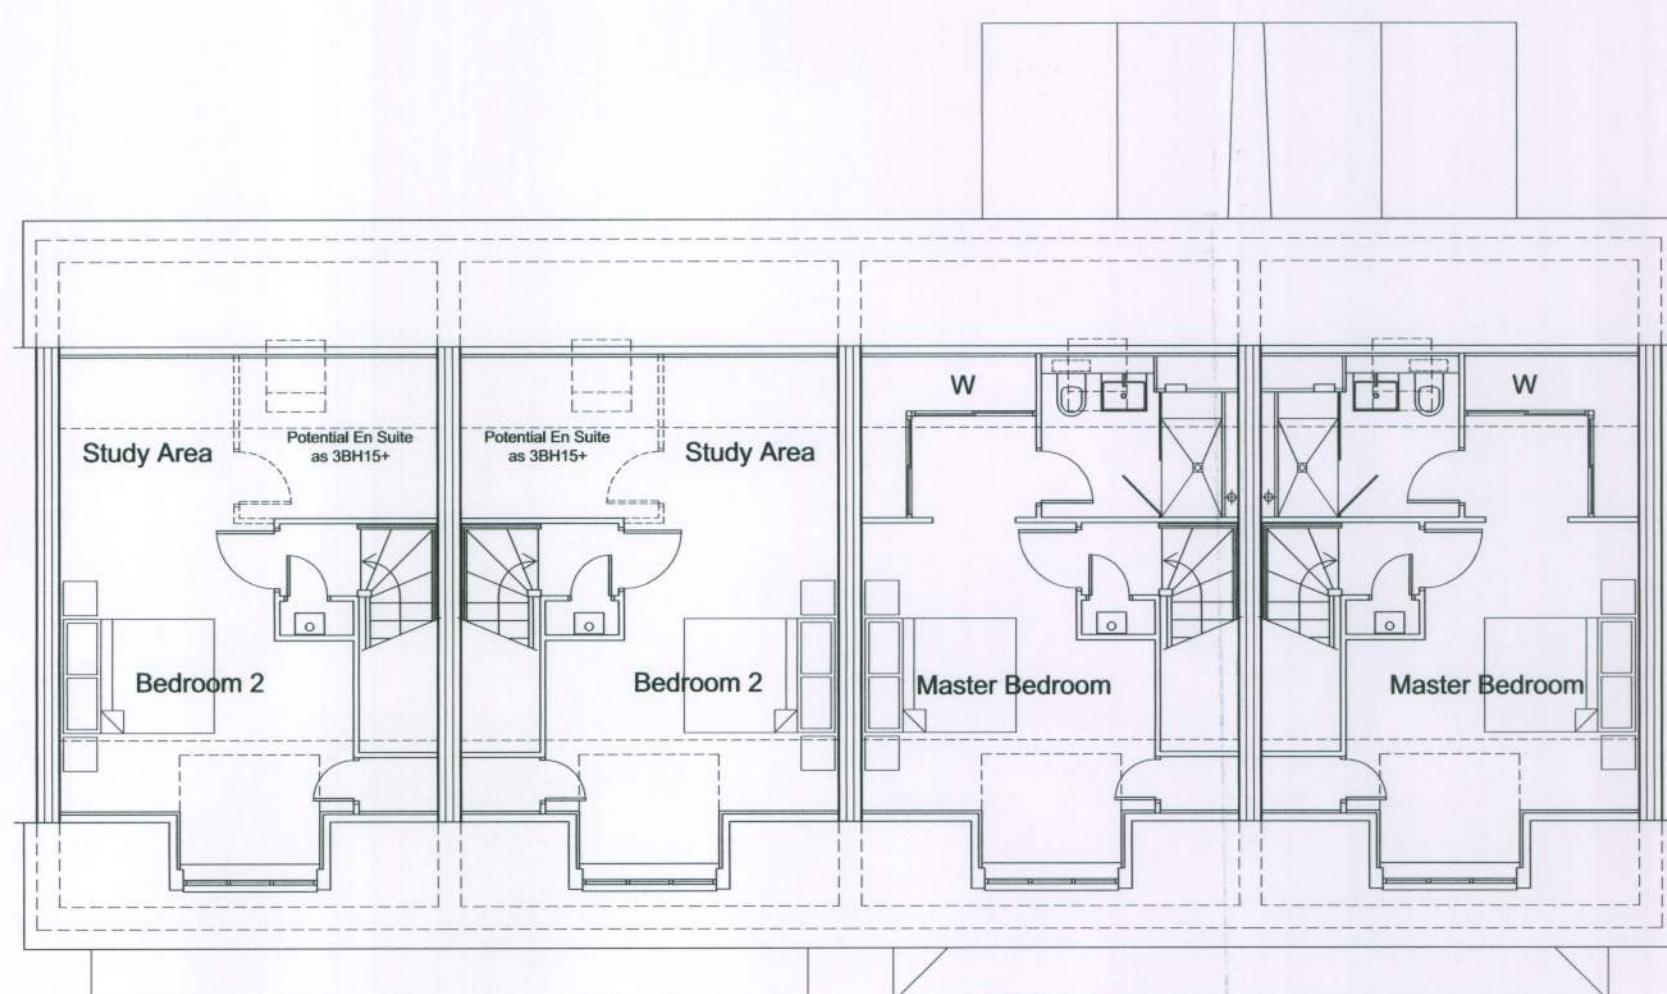

Rear Elevation



Side Elevation

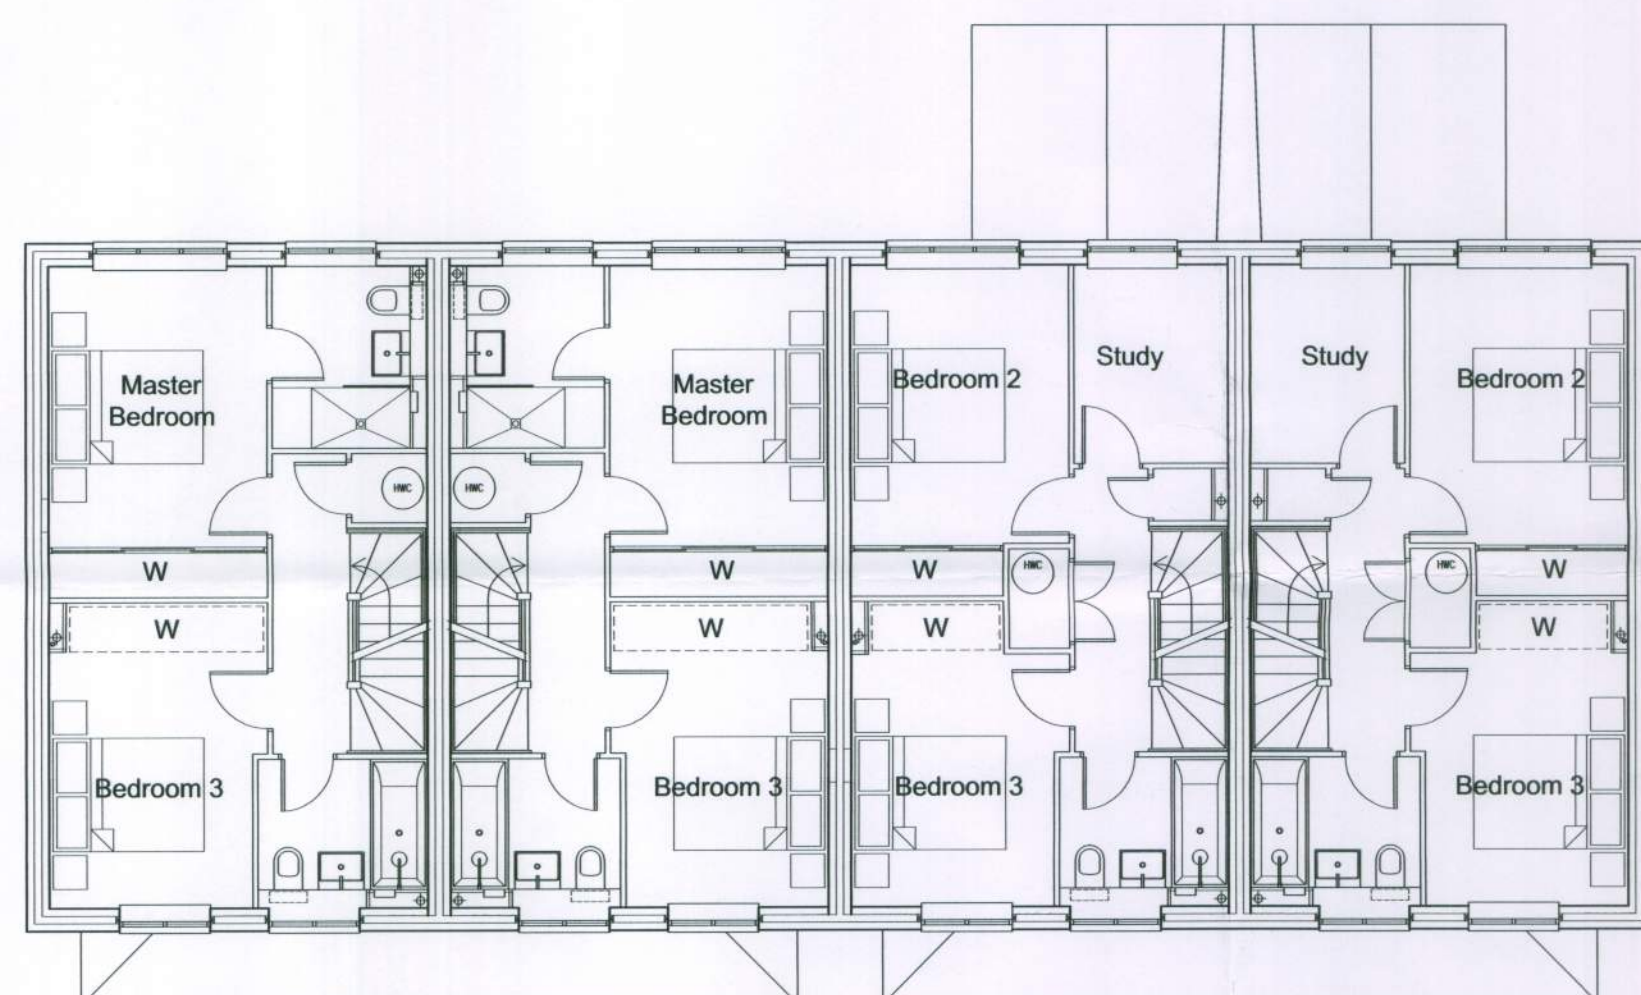


First Floor Plan




Rear Elevation



Side Elevation

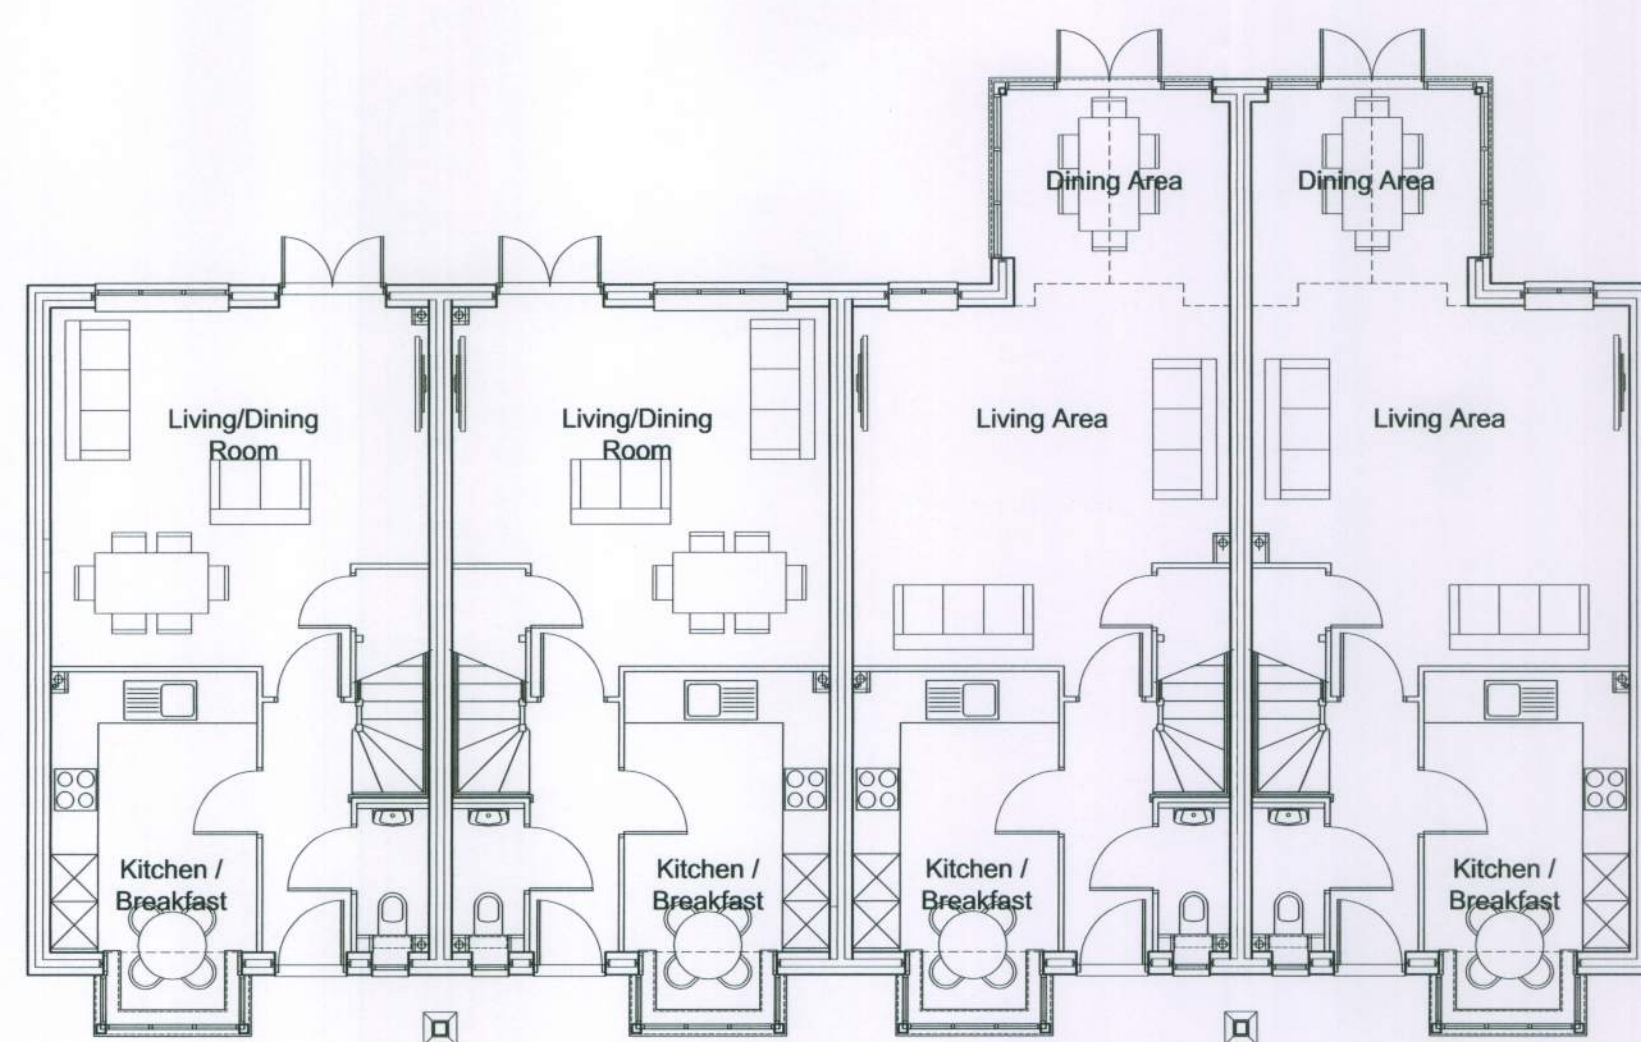

Ground Floor Plan

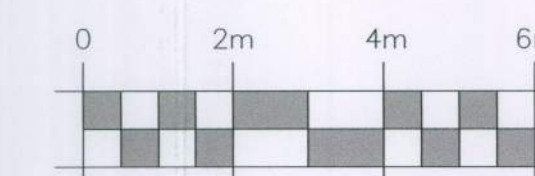

REF	DATE	REVISION
-----	------	----------

DEVELOPMENT

Site 6
Chichester Road
North Bersted

DRAWING TITLE

Plots 664 - 667
Floor Plans & Elevations
Block 7

Berkeley
HOMES

Berkeley Homes (Southern) Limited
Berkeley House, Summers Place
Stane Street, Billingshurst
West Sussex RH14 9CN
Tel: (01403) 279000

DRAWN	CHECKED
-------	---------

NAM	
DATE	SCALE
July 2011	1:100@A1

DRG No.	REV.
S812/NMA/P664-667	