




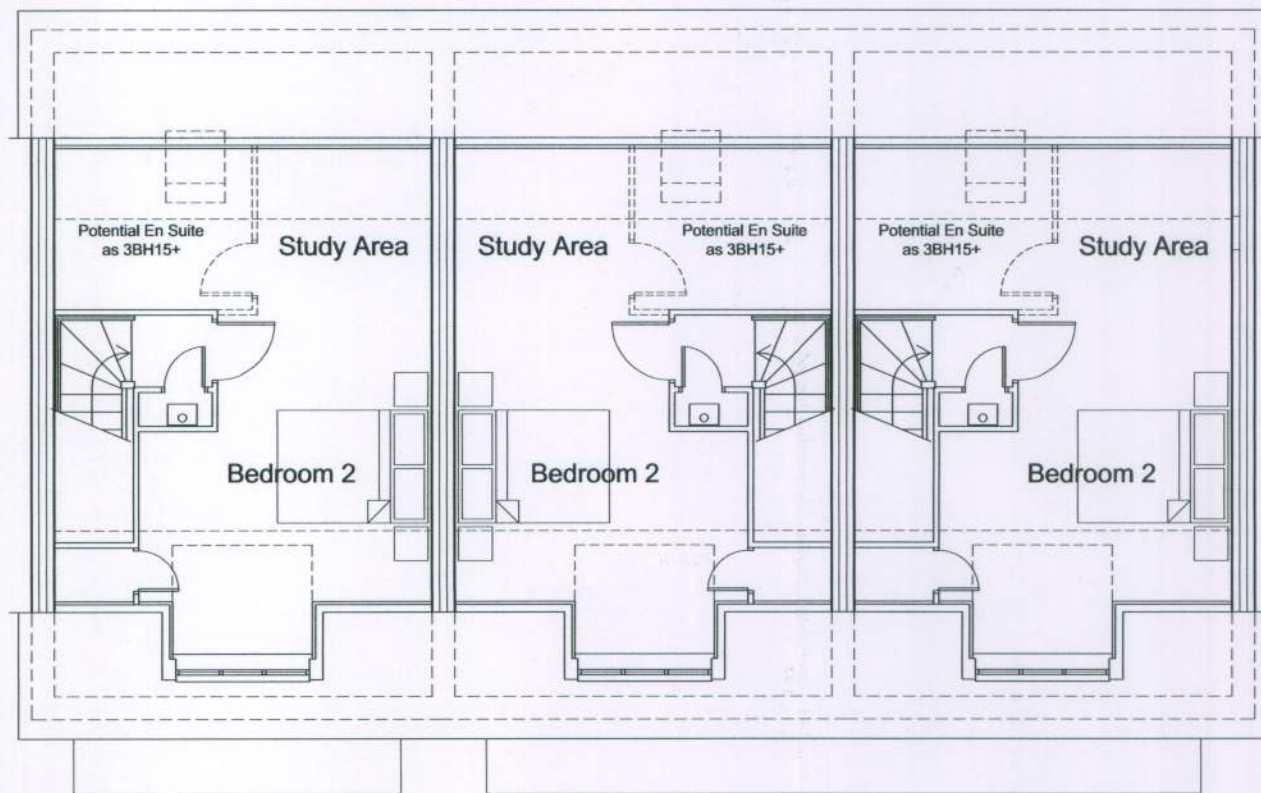

Second Floor Plan

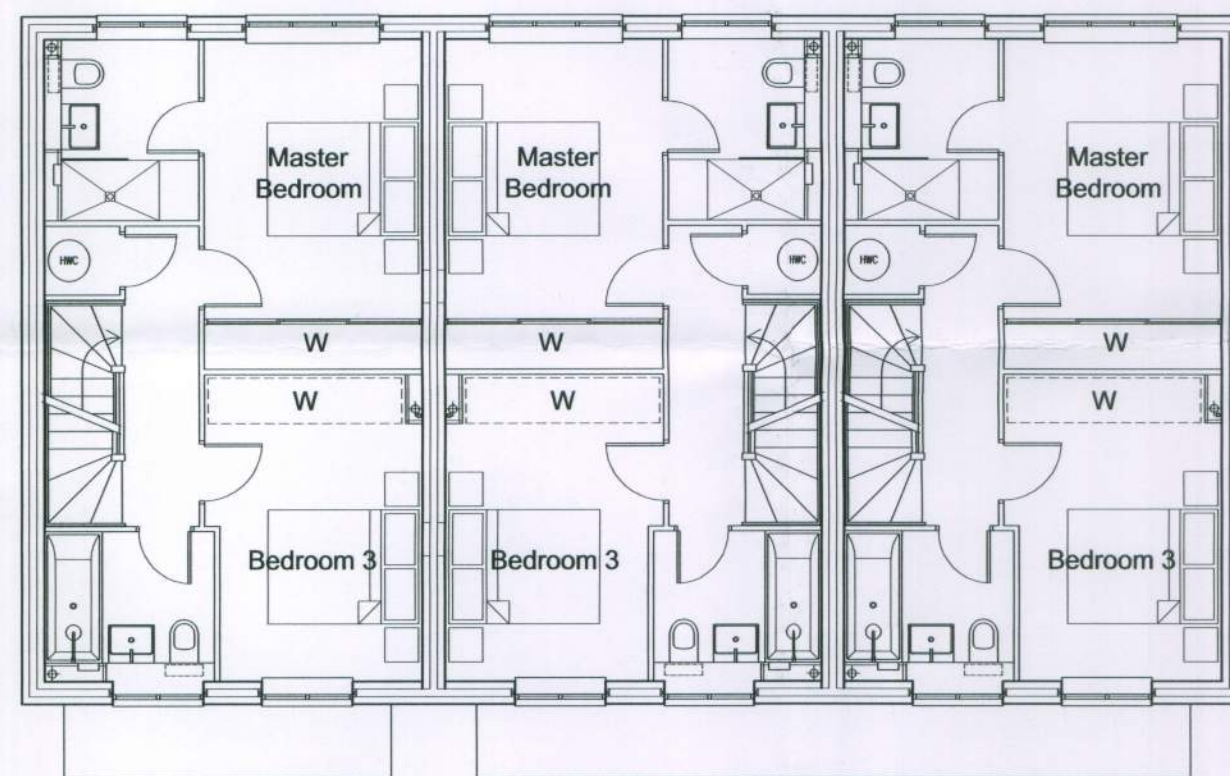

First Floor Plan

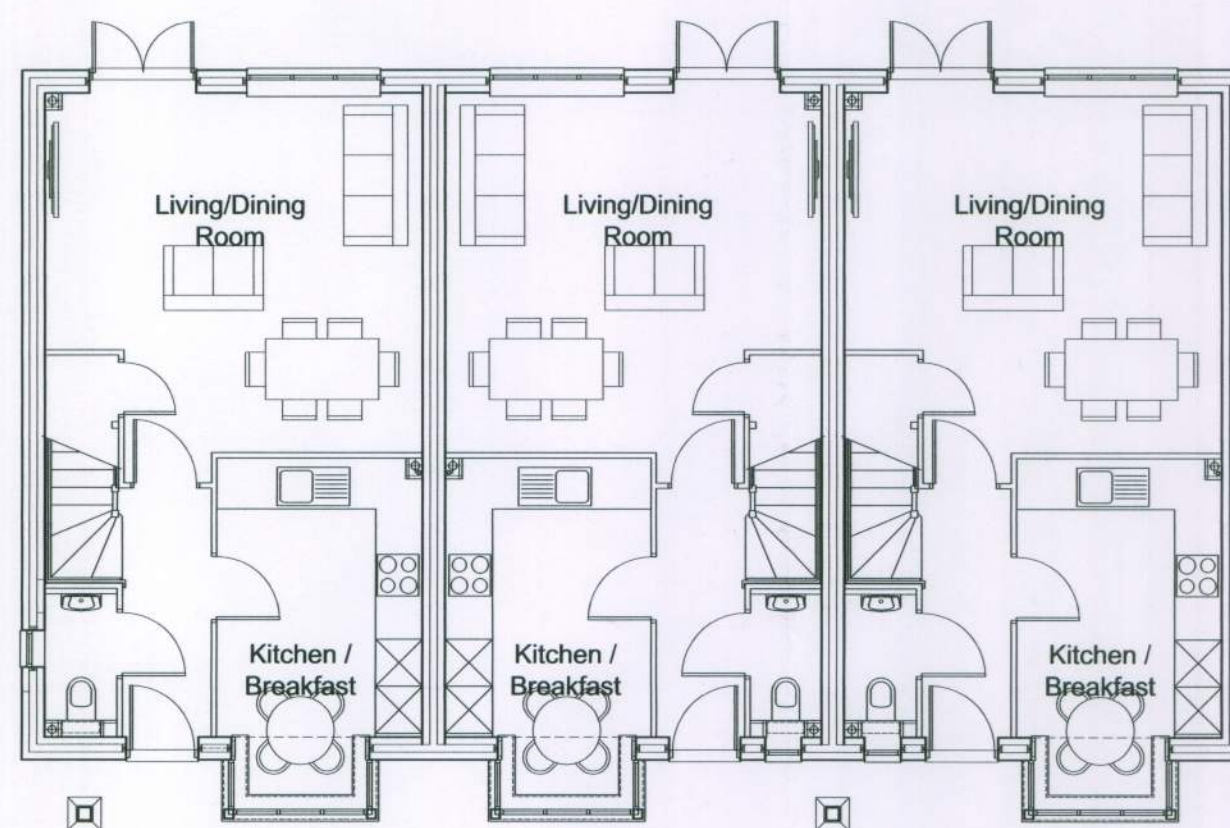

Ground Floor Plan



Front Elevation




Rear Elevation



Side Elevation



Side Elevation

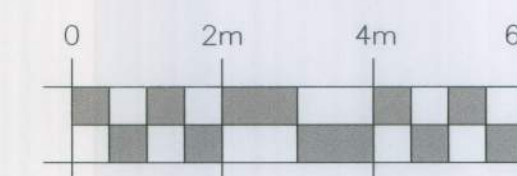

REF	DATE	REVISION
-----	------	----------

DEVELOPMENT
Site 6
 Chichester Road
 North Bersted

DRAWING TITLE
Plots 661 - 663
 Floor Plans & Elevations
 Block 6

Berkeley
 HOMES
 Berkeley Homes (Southern) Limited
 Berkeley House, Summers Place
 Stane Street, Billingshurst
 West Sussex RH14 9GN
 Tel: (01403) 279000

DRAWN NAM	CHECKED
DATE July 2011	SCALE 1:100@A1

DRG No. S812/NMA/P661-663	REV.
-------------------------------------	------