





Front Elevation

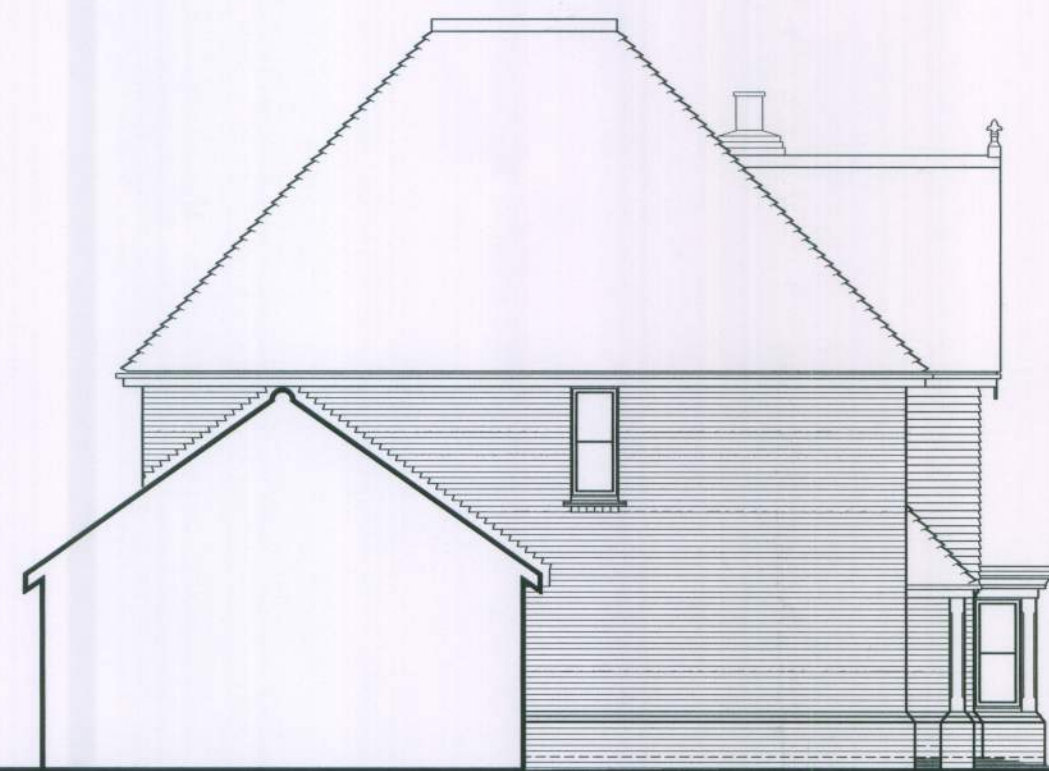


Side Elevation




Rear Elevation

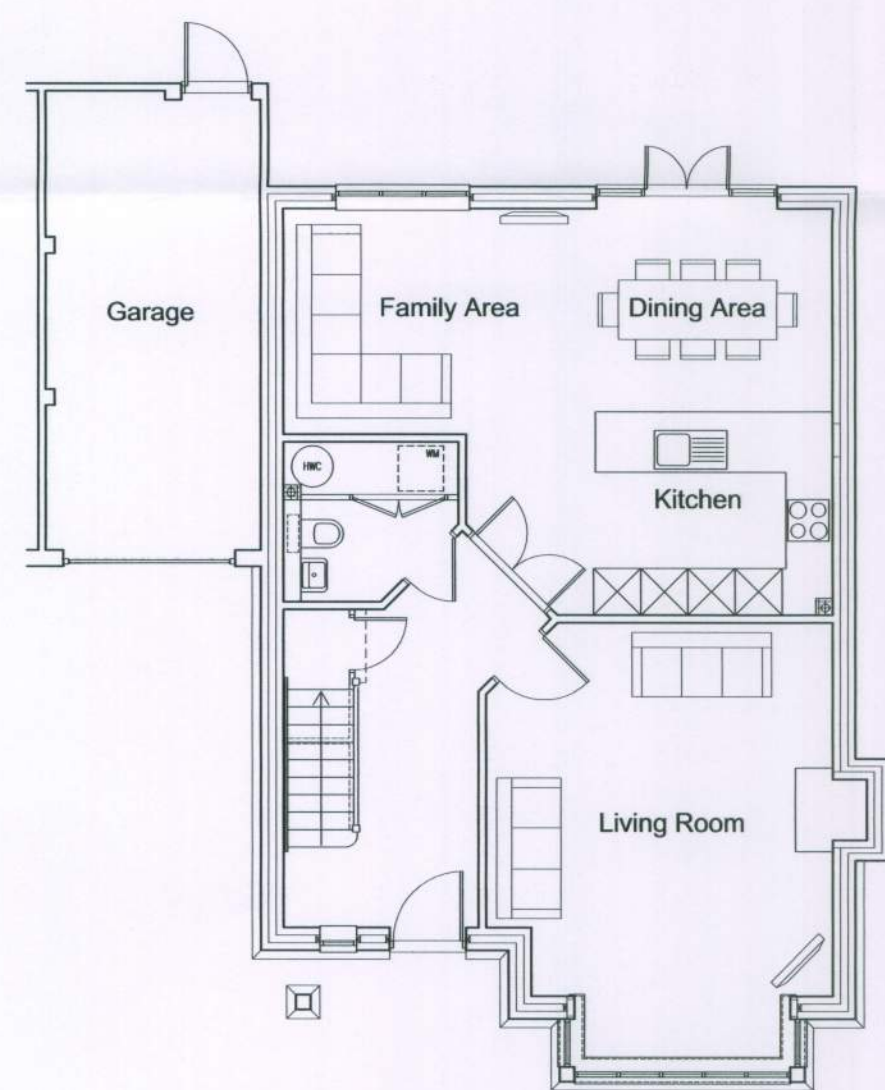


Ground Floor

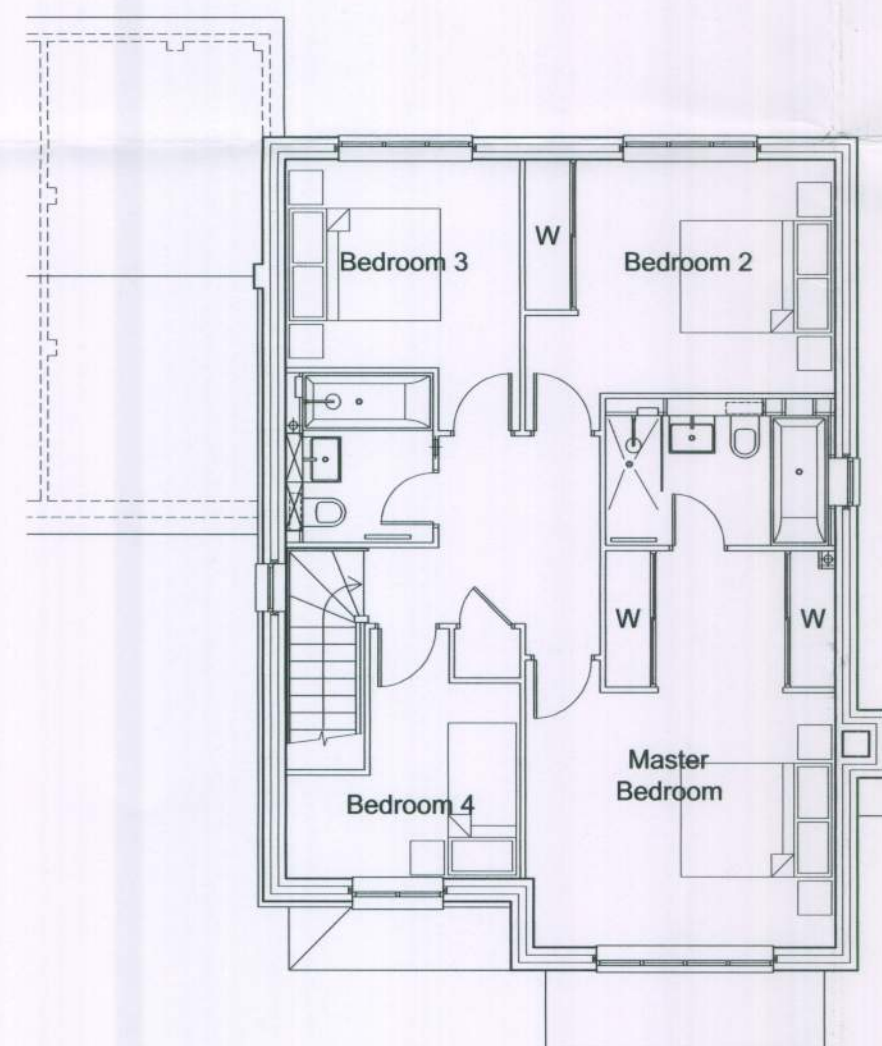

First Floor

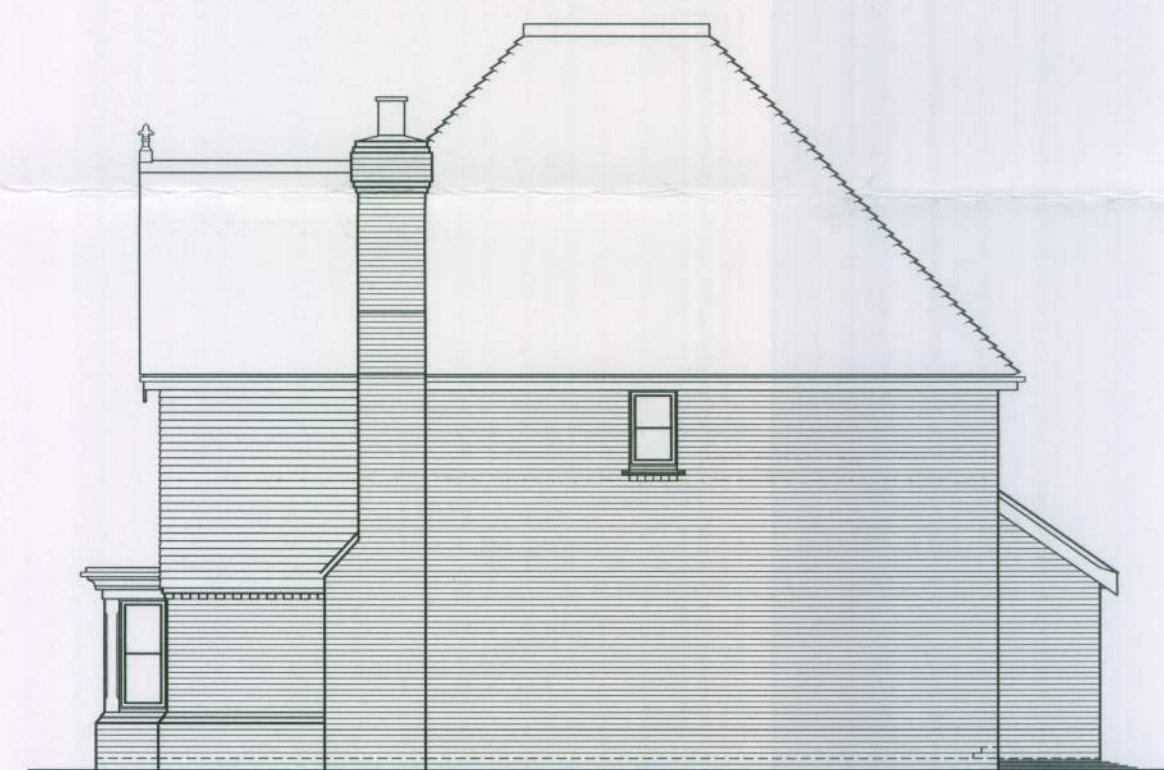

Side Elevation

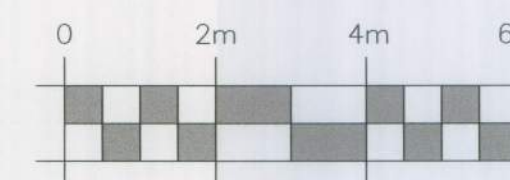

REF	DATE	REVISION
-----	------	----------

DEVELOPMENT
Site 6
Chichester Road
North Bersted

DRAWING TITLE
Plot 660
Floor Plans & Elevations

Berkeley
HOMES

Berkeley Homes (Southern) Limited
Berkeley House, Summers Place
Stane Street, Billingshurst
West Sussex RH14 9GN
Tel: (01403) 279000

DRAWN NAM	CHECKED
DATE July 2011	SCALE 1:100@A2

DRG No. S812/NMA/P660	REV.
--------------------------	------