




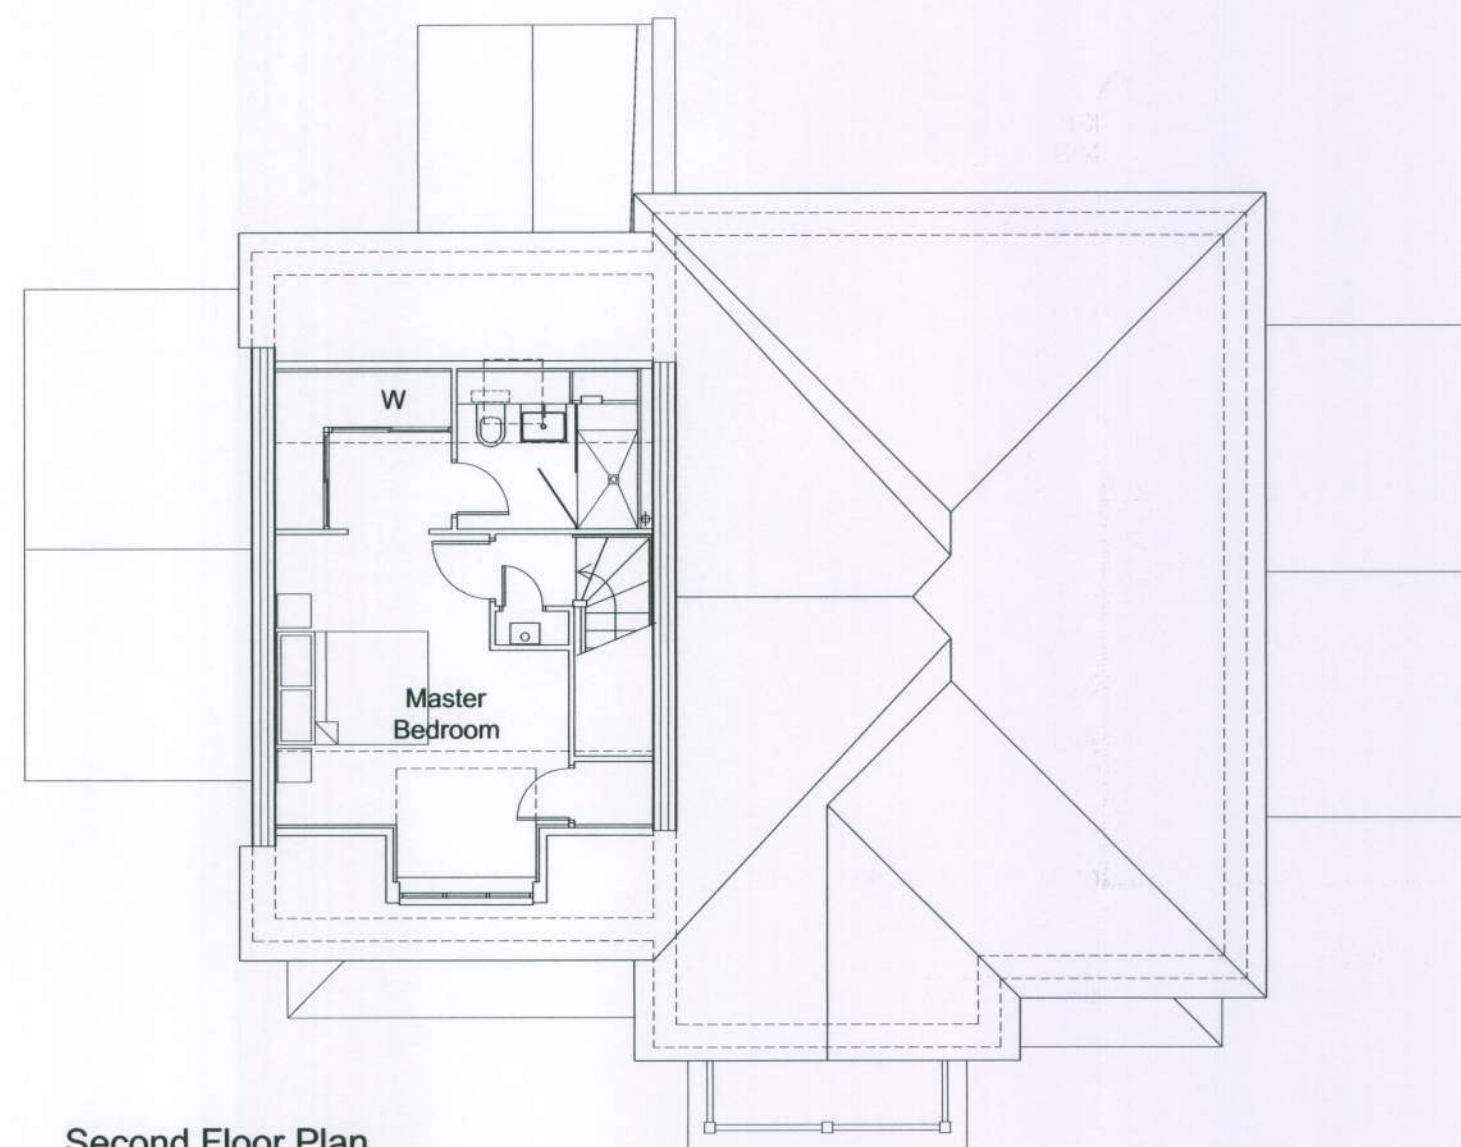

Second Floor Plan

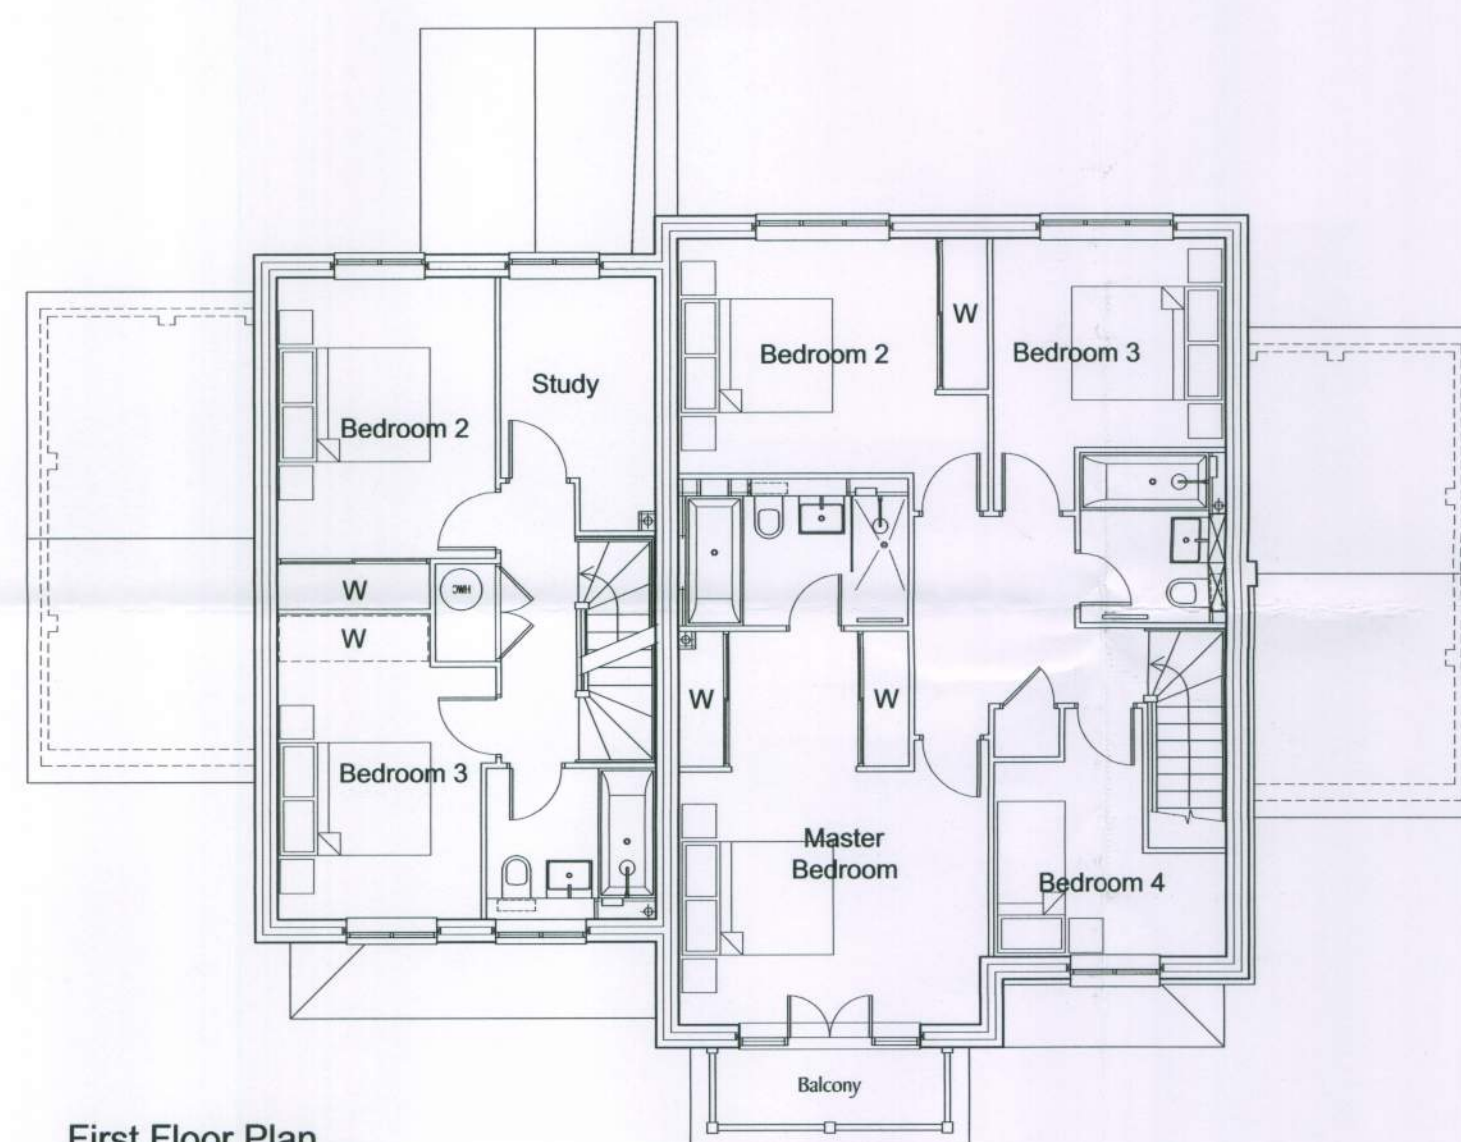


First Floor Plan

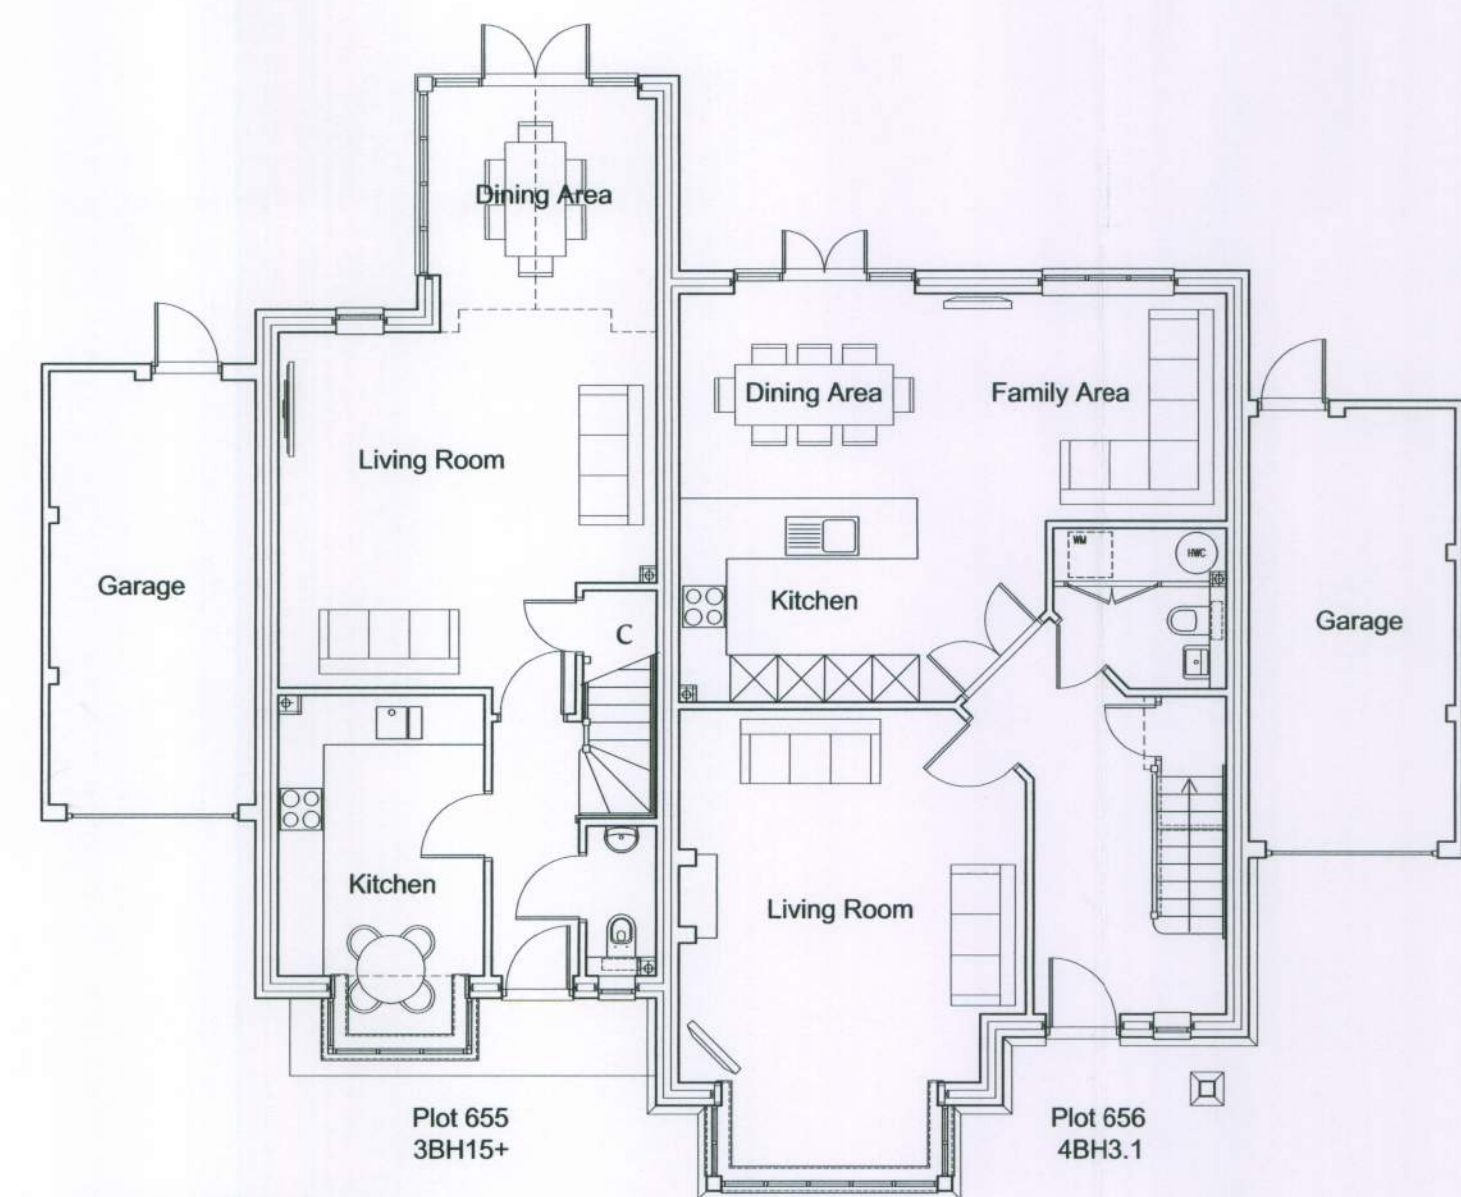

Ground Floor Plan



Front Elevation

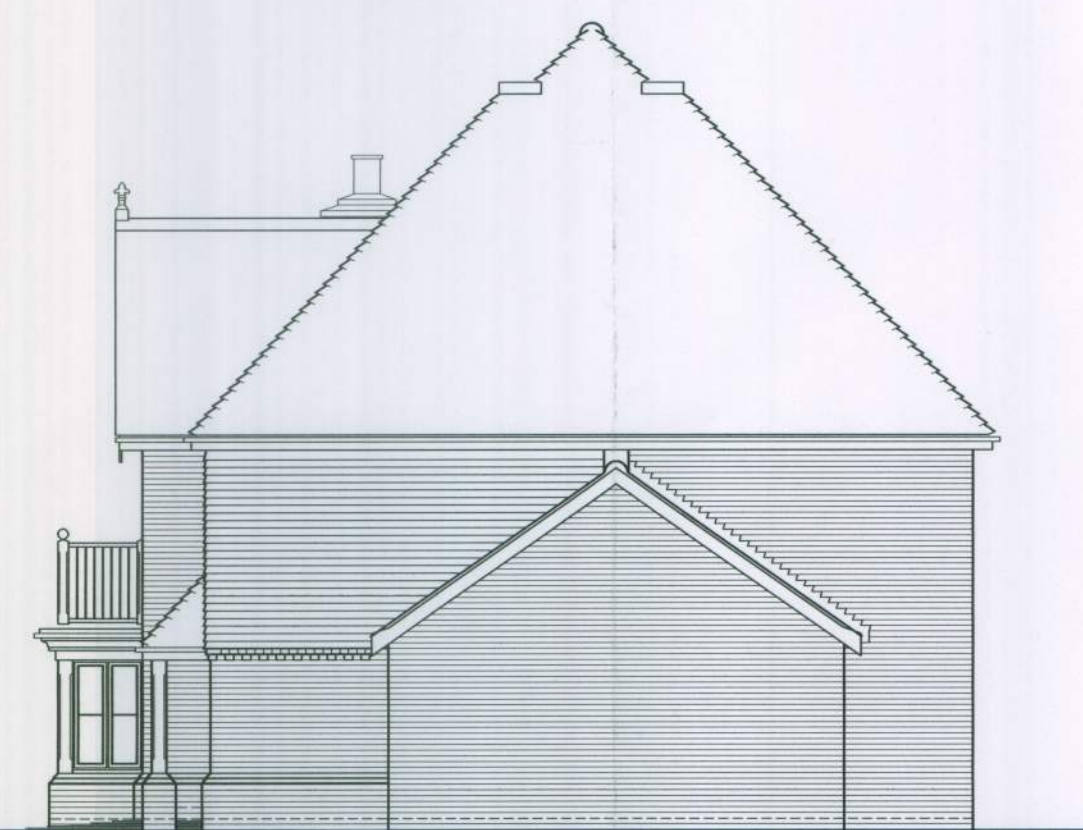


Side Elevation



Rear Elevation



Side Elevation

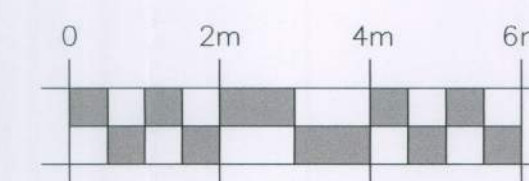

REF	DATE	REVISION
-----	------	----------

DEVELOPMENT
Site 6
Chichester Road
North Bersted

DRAWING TITLE
Plots 655 - 656
Floor Plans & Elevations

Berkeley
HOMES
Berkeley Homes (Southern) Limited
Berkeley House, Summers Place
Stane Street, Billingshurst
West Sussex RH14 9GN
Tel: (01403) 279000

DRAWN
NAM
DATE
July 2011
CHECKED
SCALE
1:100@A1

DRG No.
S812/NMA/P655-656
REV.