


GENERAL NOTES


This scheme is subject to Town Planning and all other necessary consents. All dimensions are to be checked on site. The drawing is to be read in conjunction with all relevant consultants and/or specialist reports and/or surveys. All queries relating to design of foundations, floor slabs and any structural elements are to be referred to the relevant structural engineer. All feasibility studies are subject to full site survey and all relevant trades and building operations shall comply with the relevant regulations. All dimensions are to be in millimetres unless otherwise stated. (BS) 8000:1989 parts 1-15 inclusive.

All design and construction is to be in accordance with the relevant Building Regulations 2007 and Management Regulations 2007.


NOTES

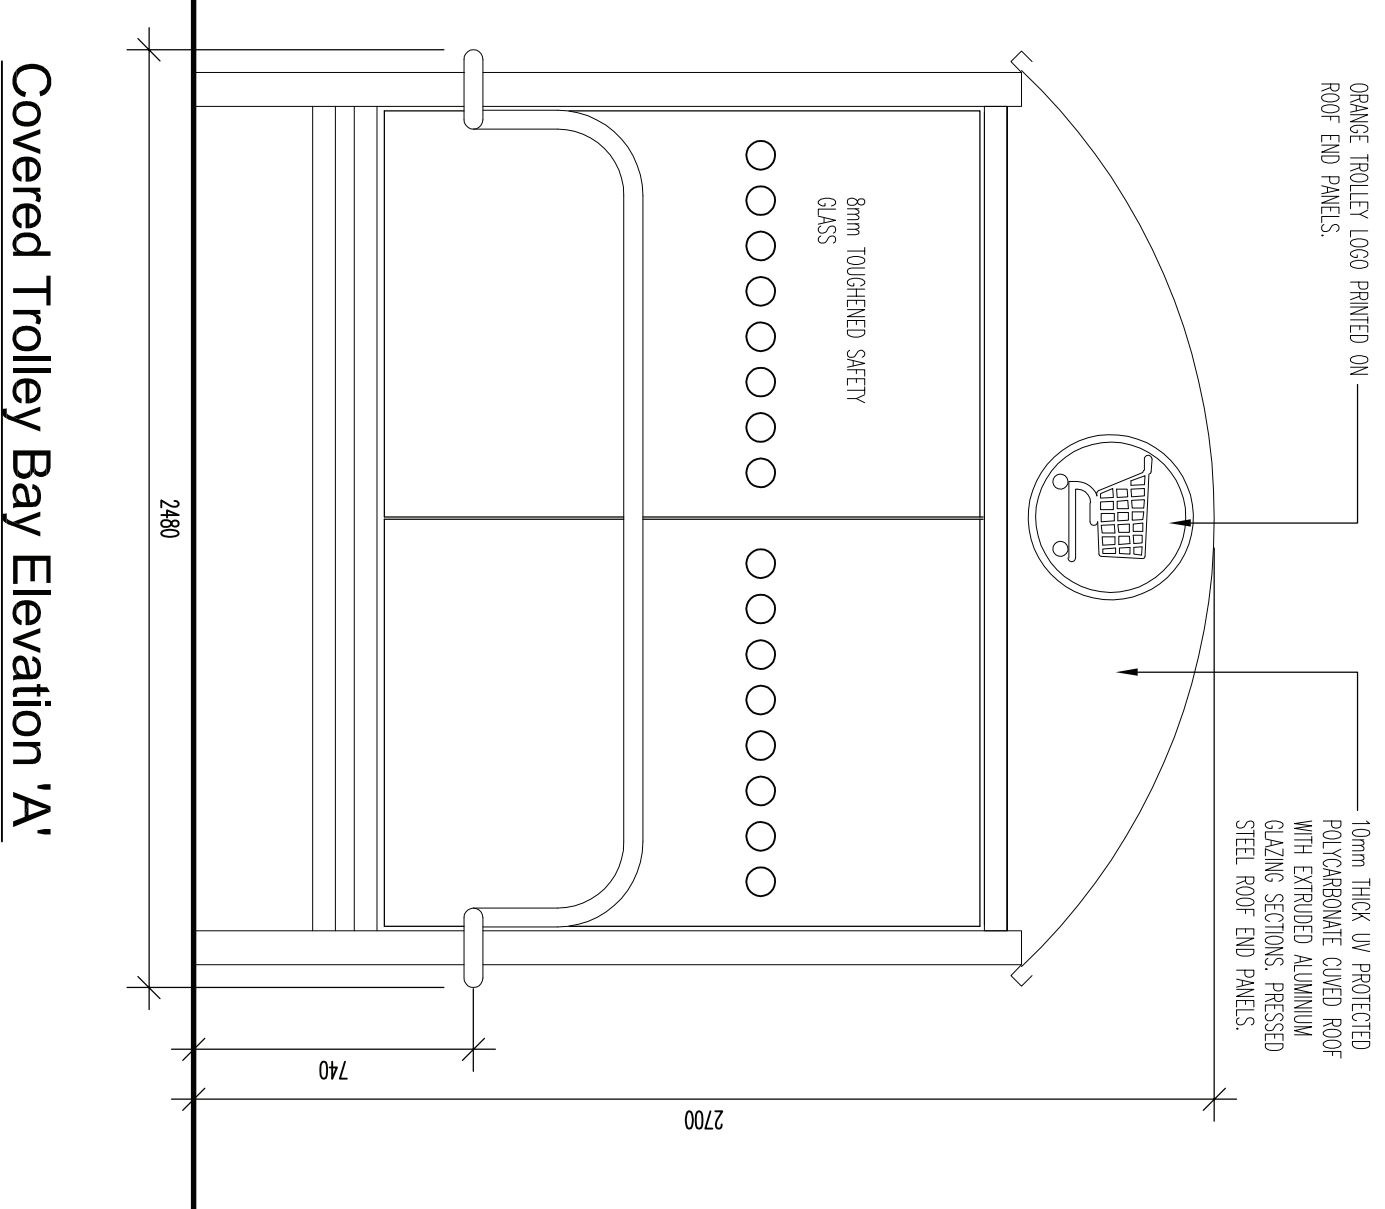

Covered Trolley Bay Elevation 'A'
1:20 @ A1

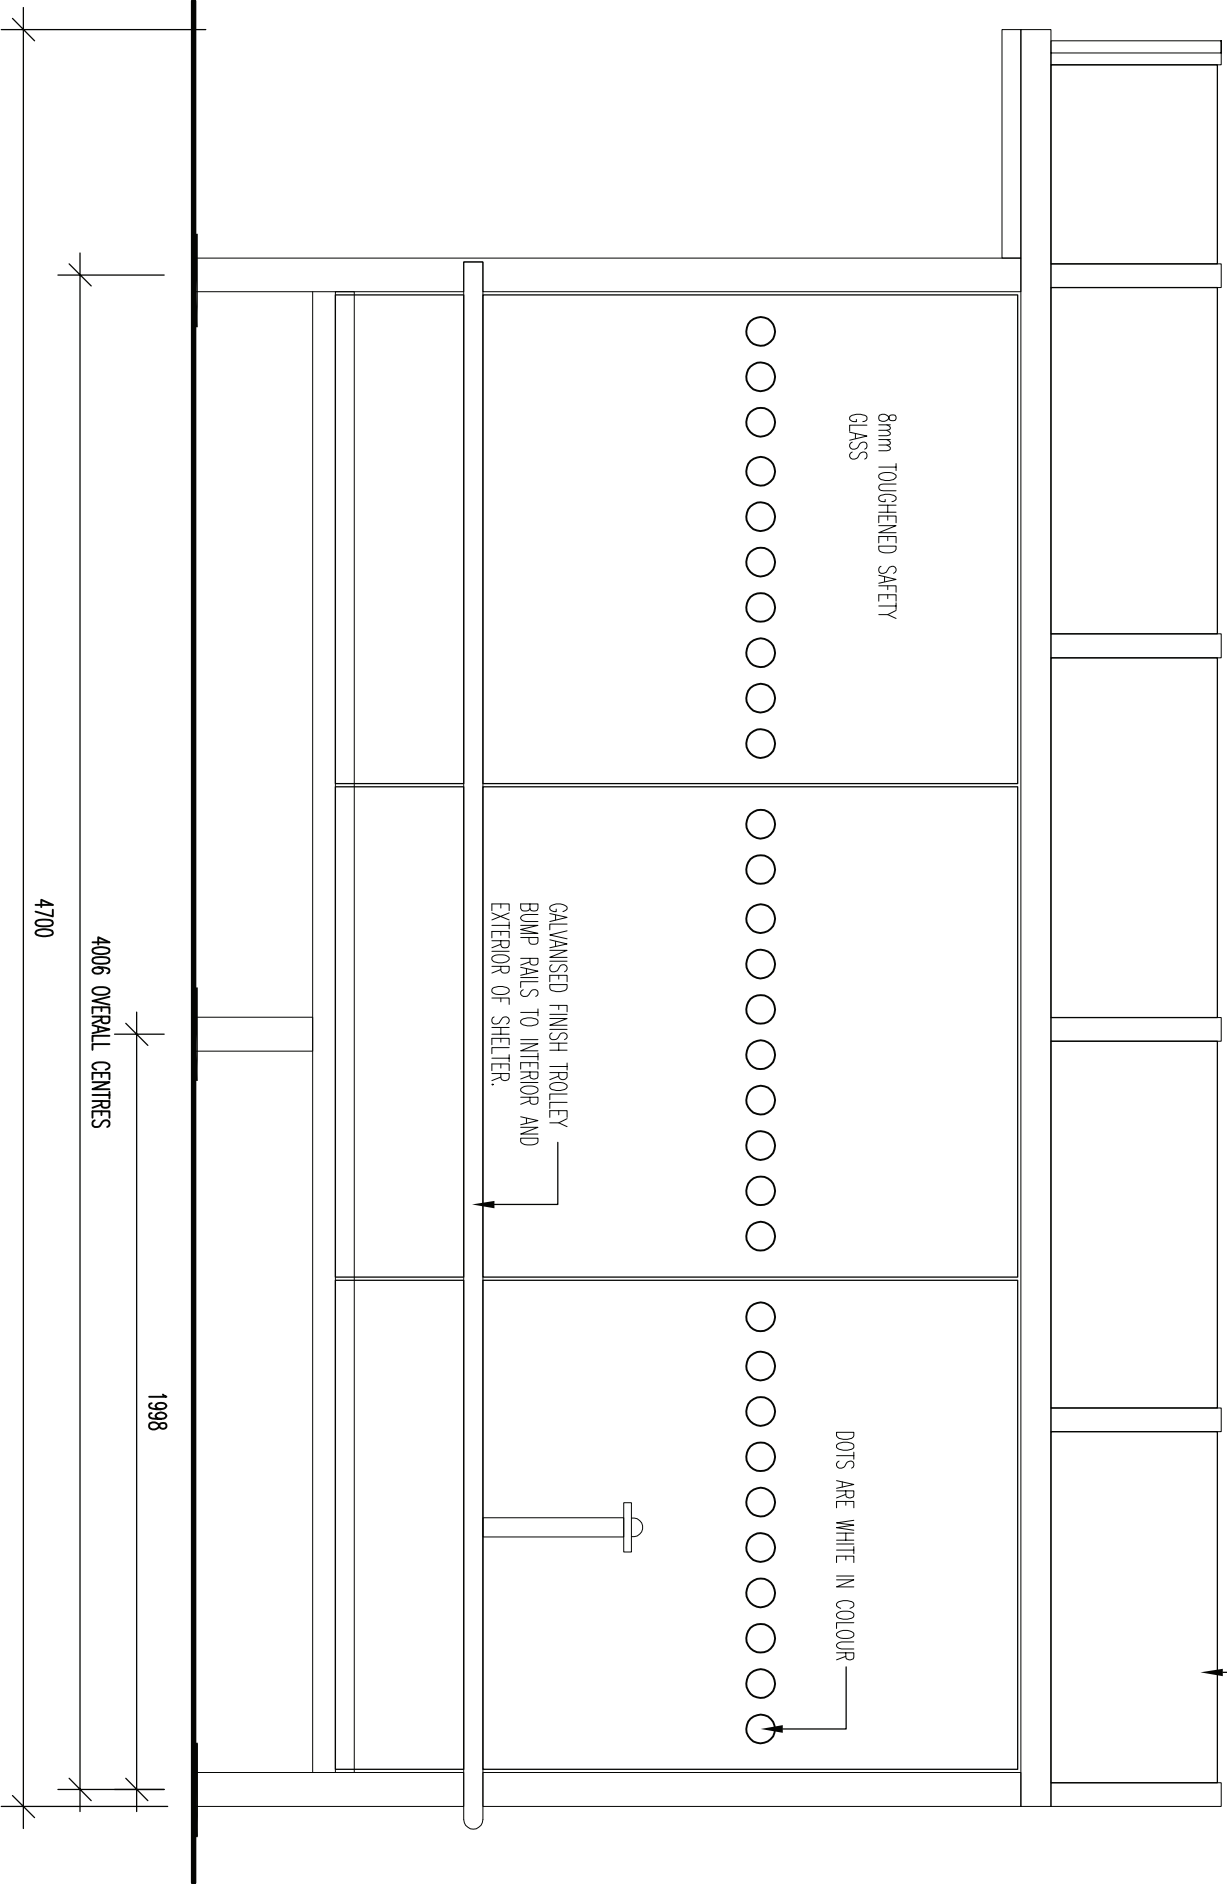

Covered Trolley Bay Elevation 'B'
1:20 @ A1

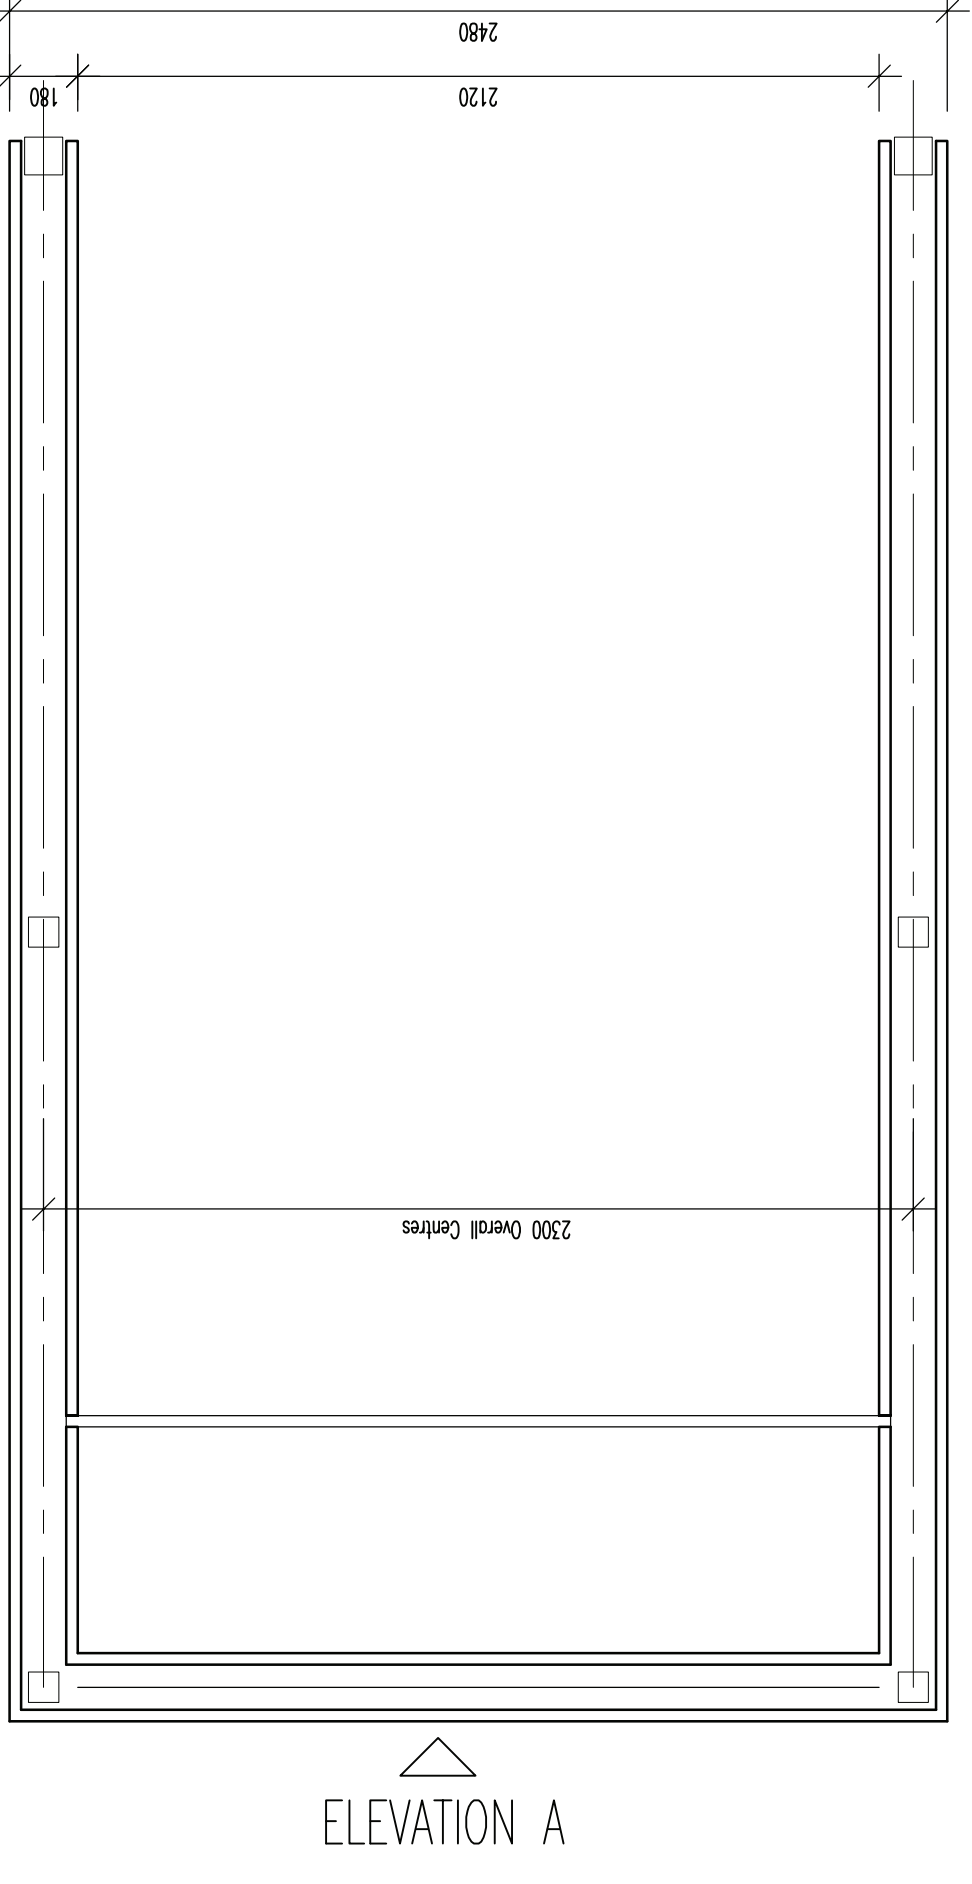

Covered Trolley Bay Plan
1:20 @ A1

PLANNING			
A	Red line removed from site plan	11.09.12	Jr
REV		DATE	BY

CLIENT

Sainsbury's
Shipnery Road,
Bognor Regis,
PO22 9GH

PROJECT

DRAWING

Proposed Covered
Trolley Bay Details



DATE: 25.06.12

SCALE: AS SHOWN @ A1


DRAWN: LC

CHECKED:

CHQ.12.9691-PL14 A



Proposed Covered Trolley Bay Example
NTS

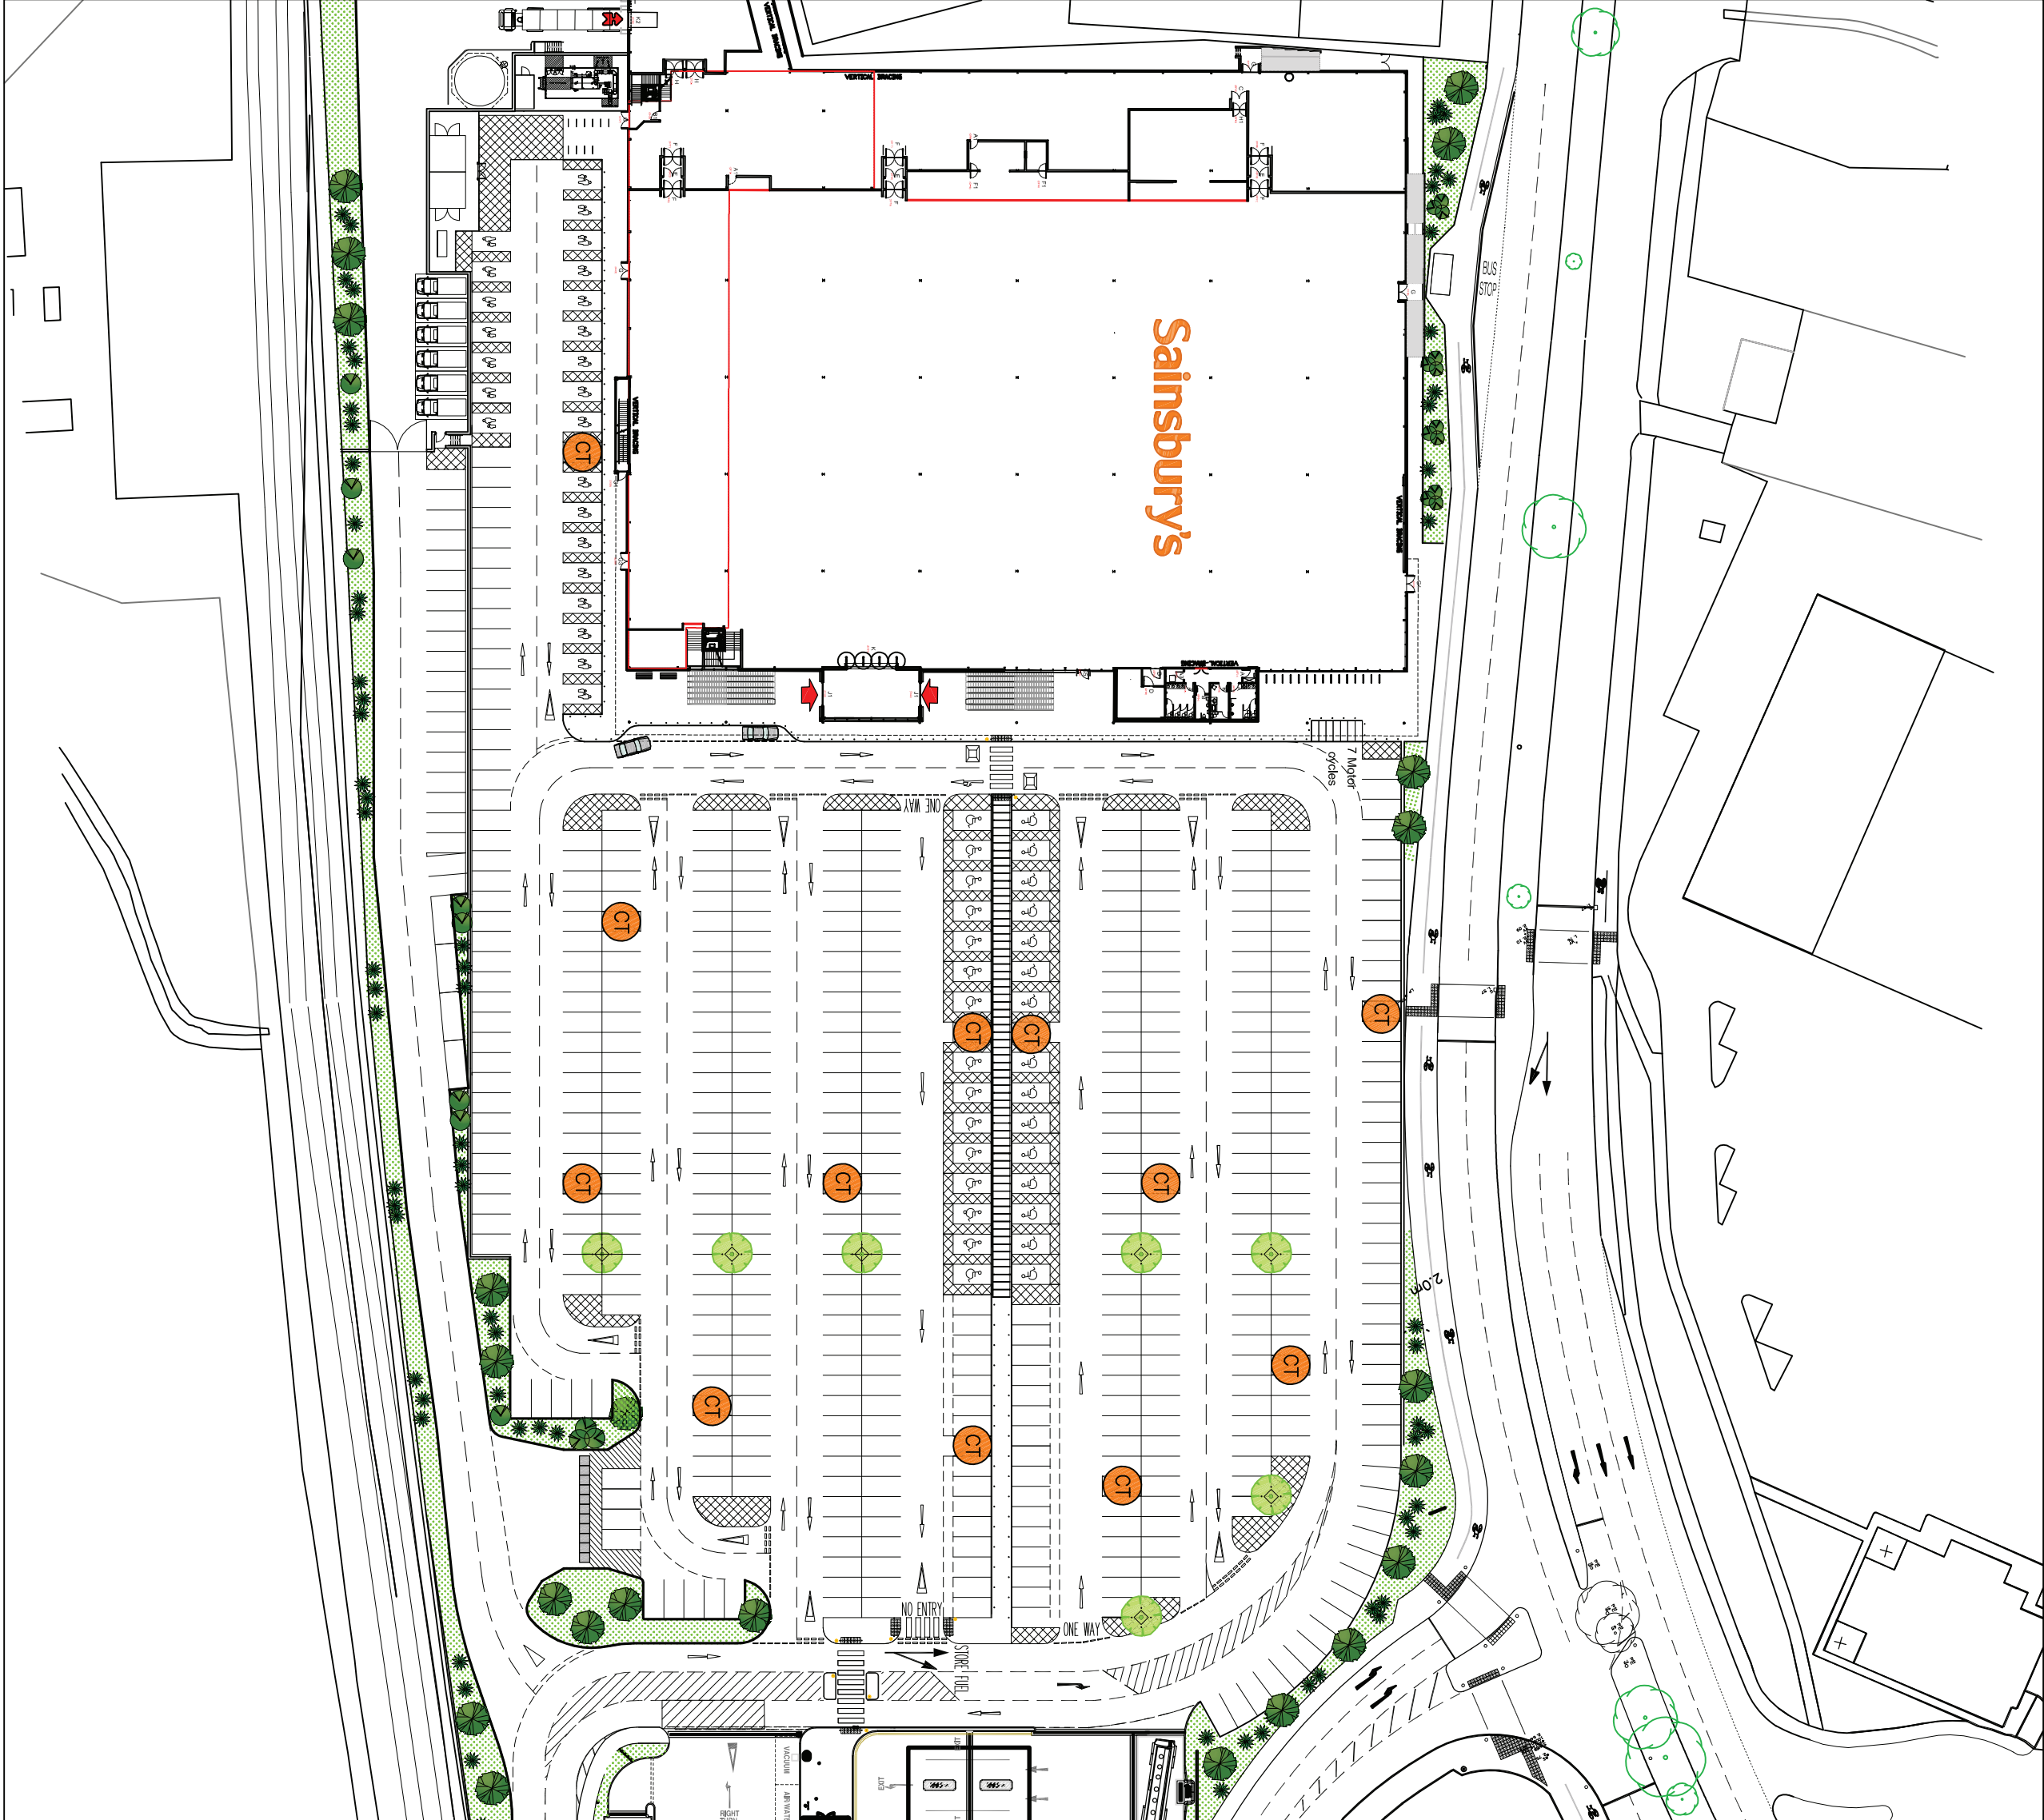

Proposed Site Plan
NTS