
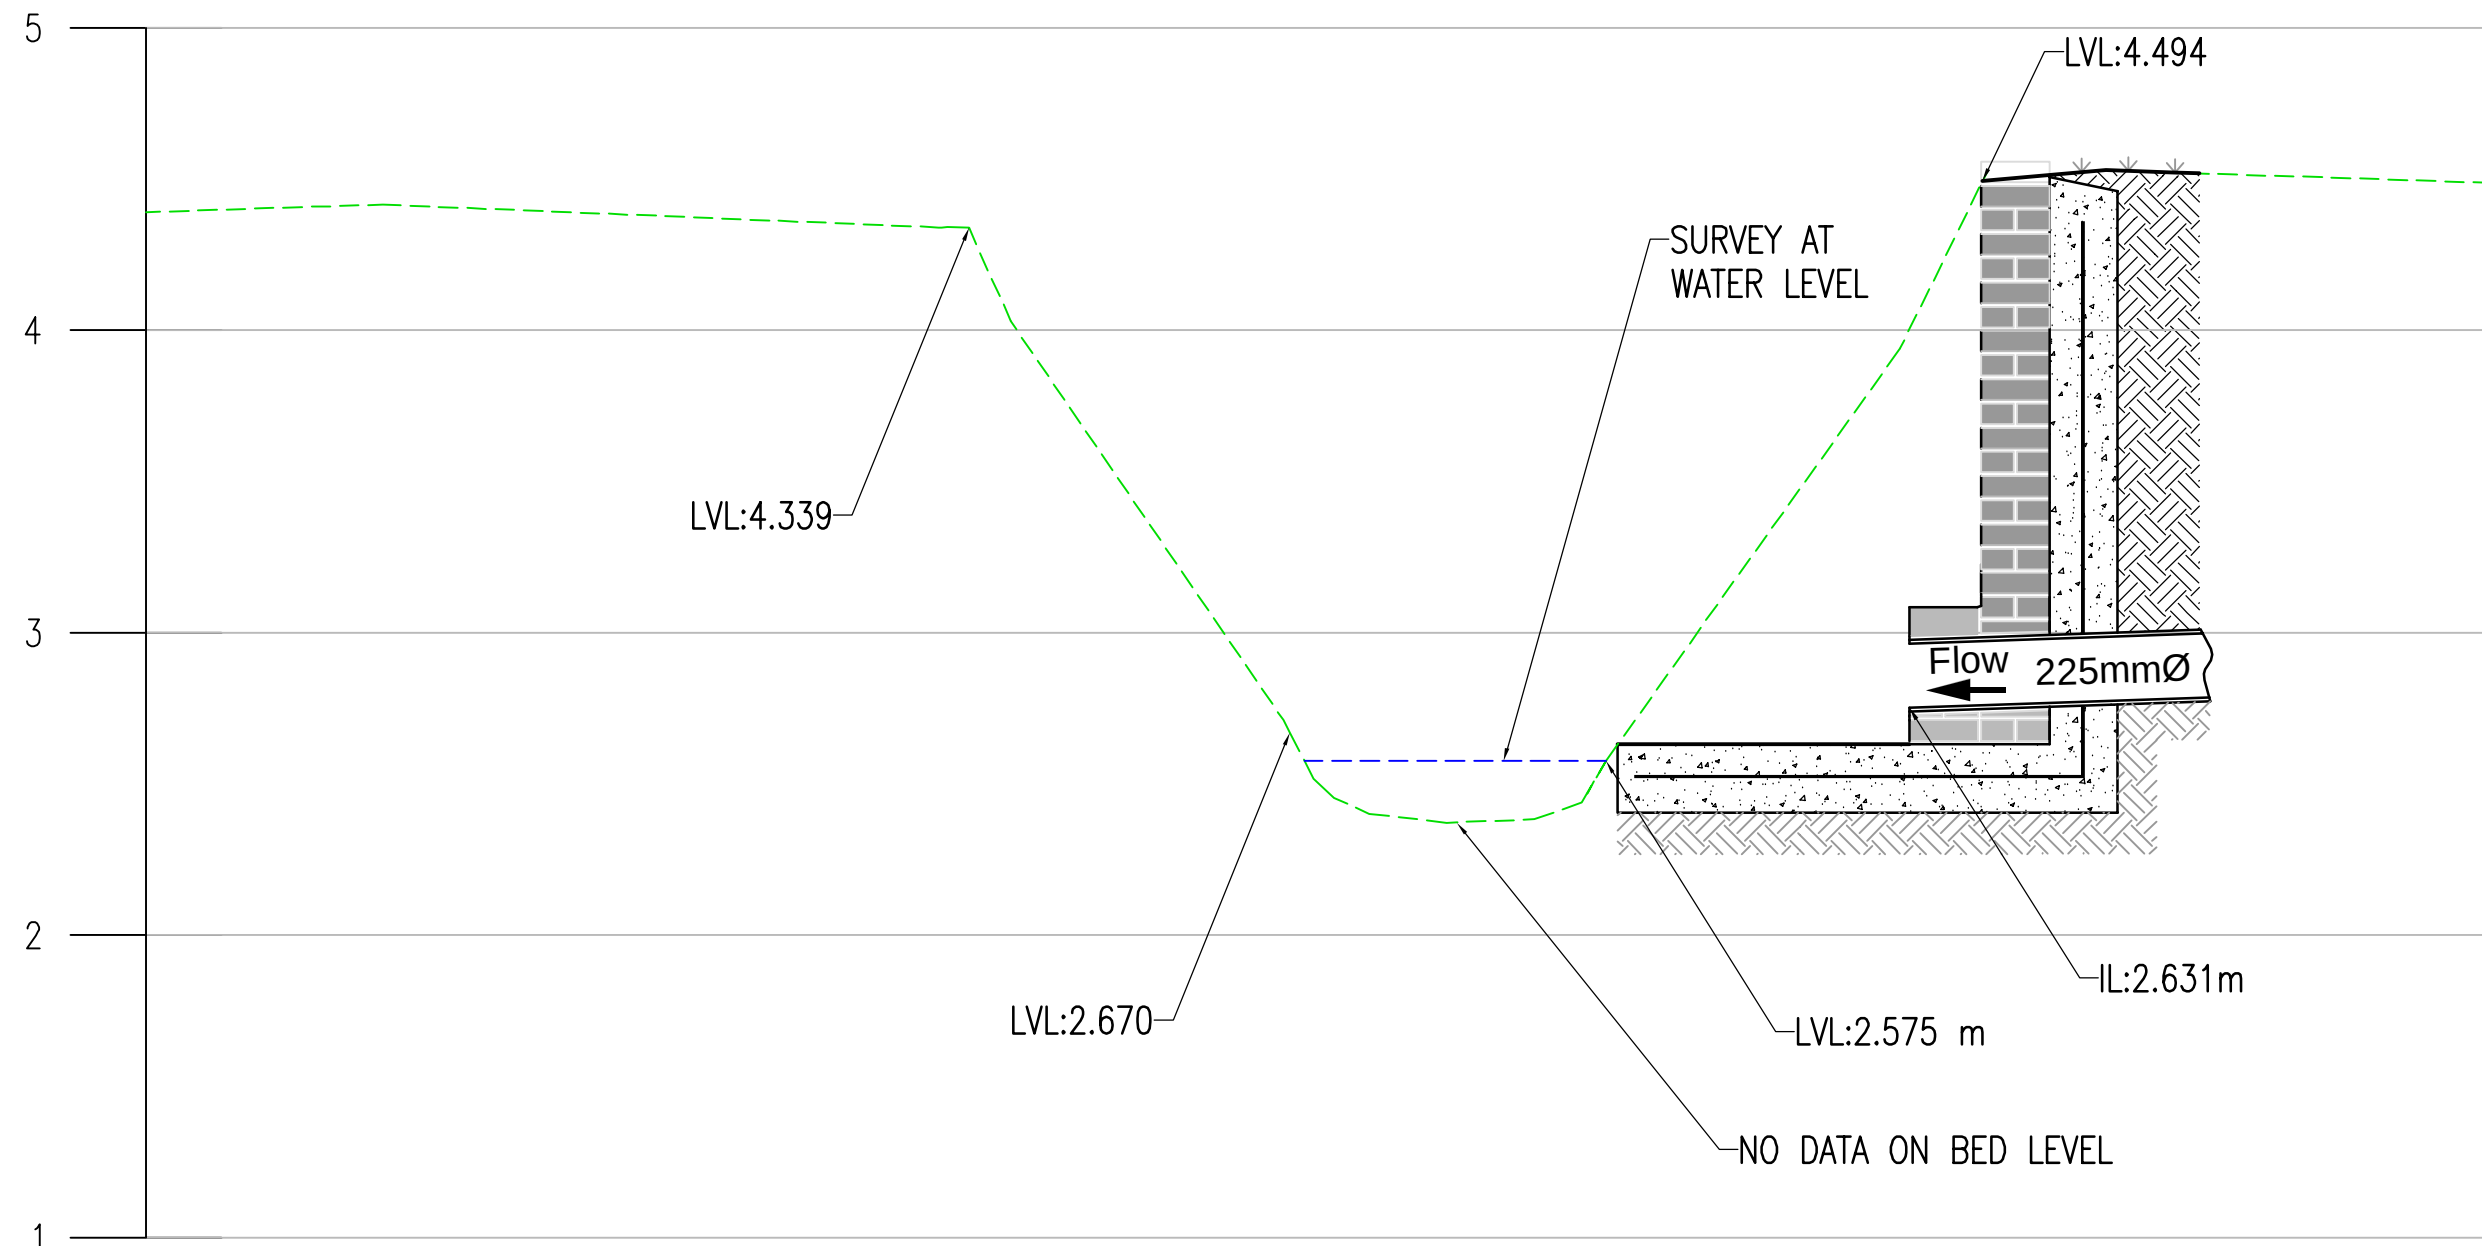
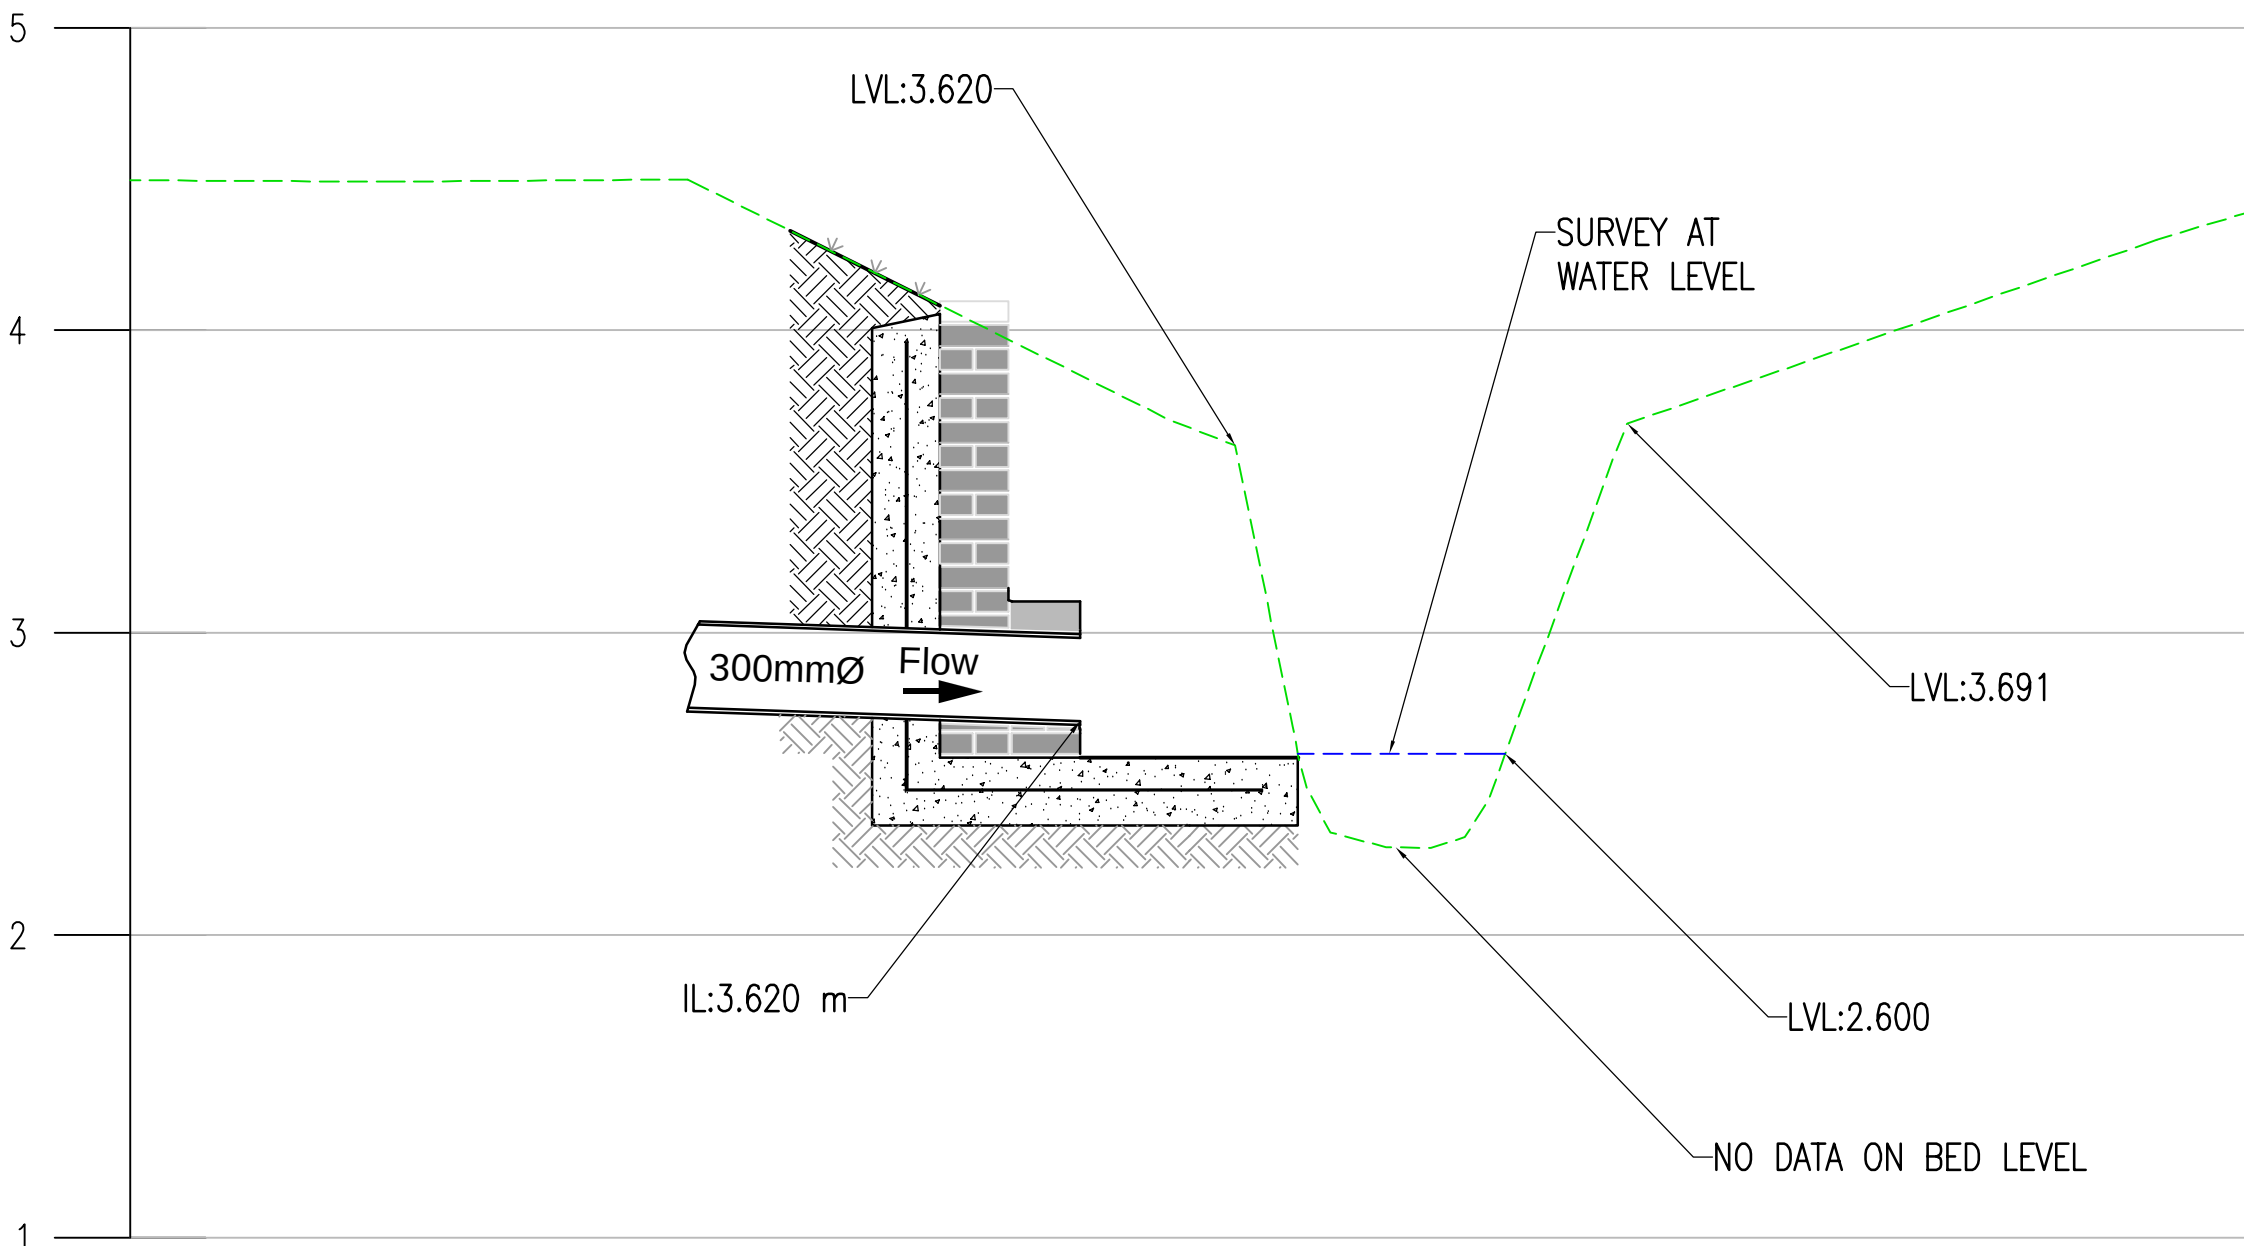


File name: I:\UK\WSP\GROUP\COMMON\DATA\PROJECTS\7006\6007006\643-NEW BARN LANE, NORTH BERSTED\3 WSP\CVL ENGINEERING\03 DRAWINGS\1643-WSP-XXX-NBL-DR-C-520.DWG, printed on 19 October 2020 15:23:41, by Bell, Sine

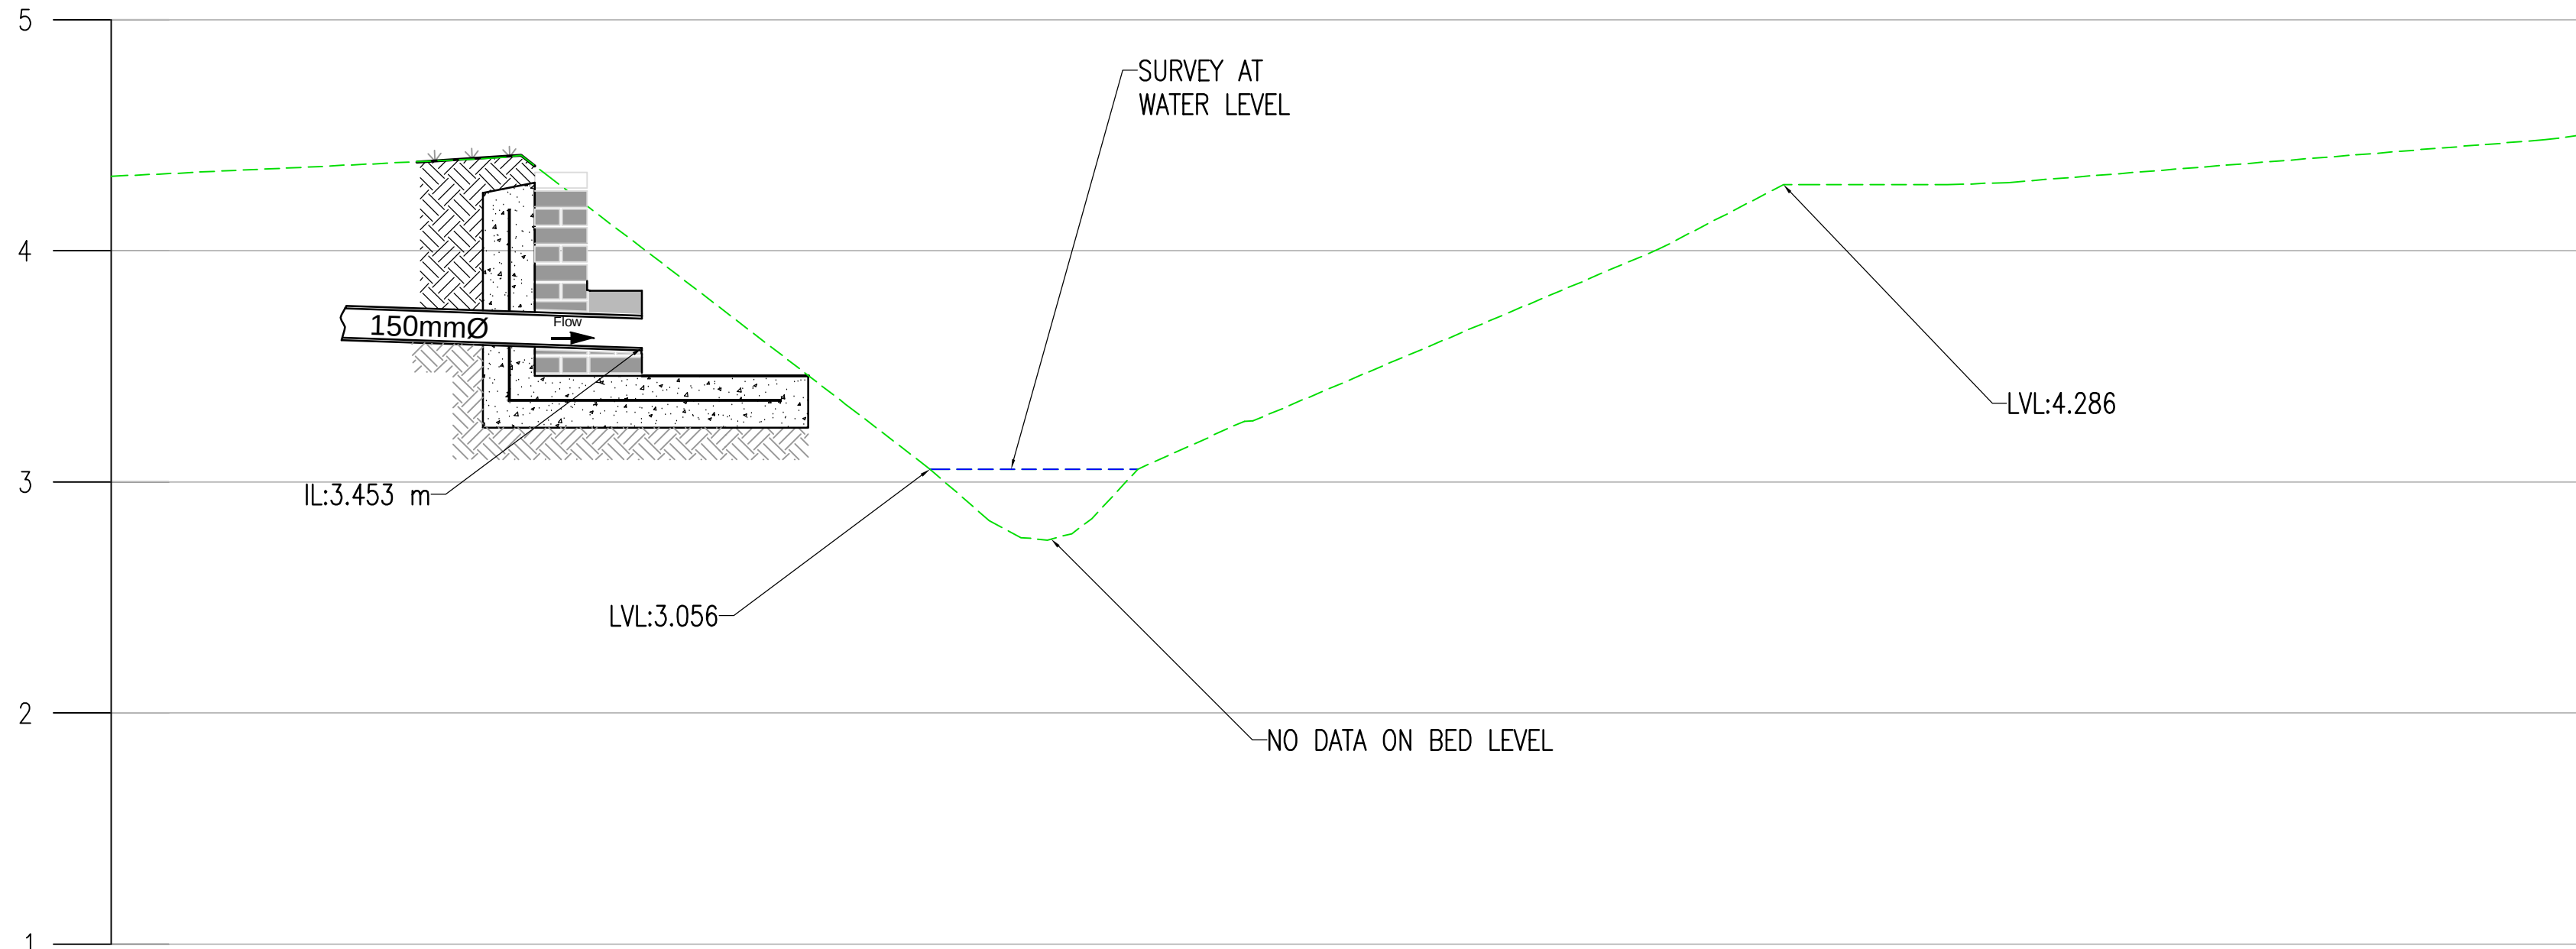

DO NOT SCALE

NOTES

- DO NOT SCALE.
- DIMENSIONS IN METRES UNLESS OTHERWISE SPECIFIED.
- REFER TO 1643-WSP-XXX-NBL-DR-C-0501 AND 0502 FOR DRAINAGE PLANS, 1643-WSP-XXX-NBL-DR-C-0512 FOR GEOCELLULAR DETAILS
- REFER TO 1643-WSP-XXX-NBL-DR-C-0511 FOR HEADWALL DETAILS.

P01	19/10/2020	MLE	FIRST ISSUE	AK	RT
REV	DATE	BY	DESCRIPTION	CHK	APP

DRAWING STATUS: S2 - FOR INFORMATION



Mountbatten House, Basing View, Basingstoke, RG21 4HJ, UK
T+ 44 (0) 1256 318 800, F+ 44 (0) 1256 318 700
wsp.com

CLIENT: BELLWAY HOMES LTD

ARCHITECT: OSP ARCHITECTURE

SITE/PROJECT: NEW BARN LANE, NORTH BERSTED

TITLE: SURFACE WATER LONG SECTIONS

SCALE @ A1: 1:25	CHECKED: HT	APPROVED: RT
PROJECT NO: 70061643	DESIGNED: AK	DRAWN: PMG
	DATE: October 20	

DRAWING No: 1643-WSP-XXX-NBL-DR-C-520	REV: P01
---------------------------------------	----------

© WSP UK Ltd