
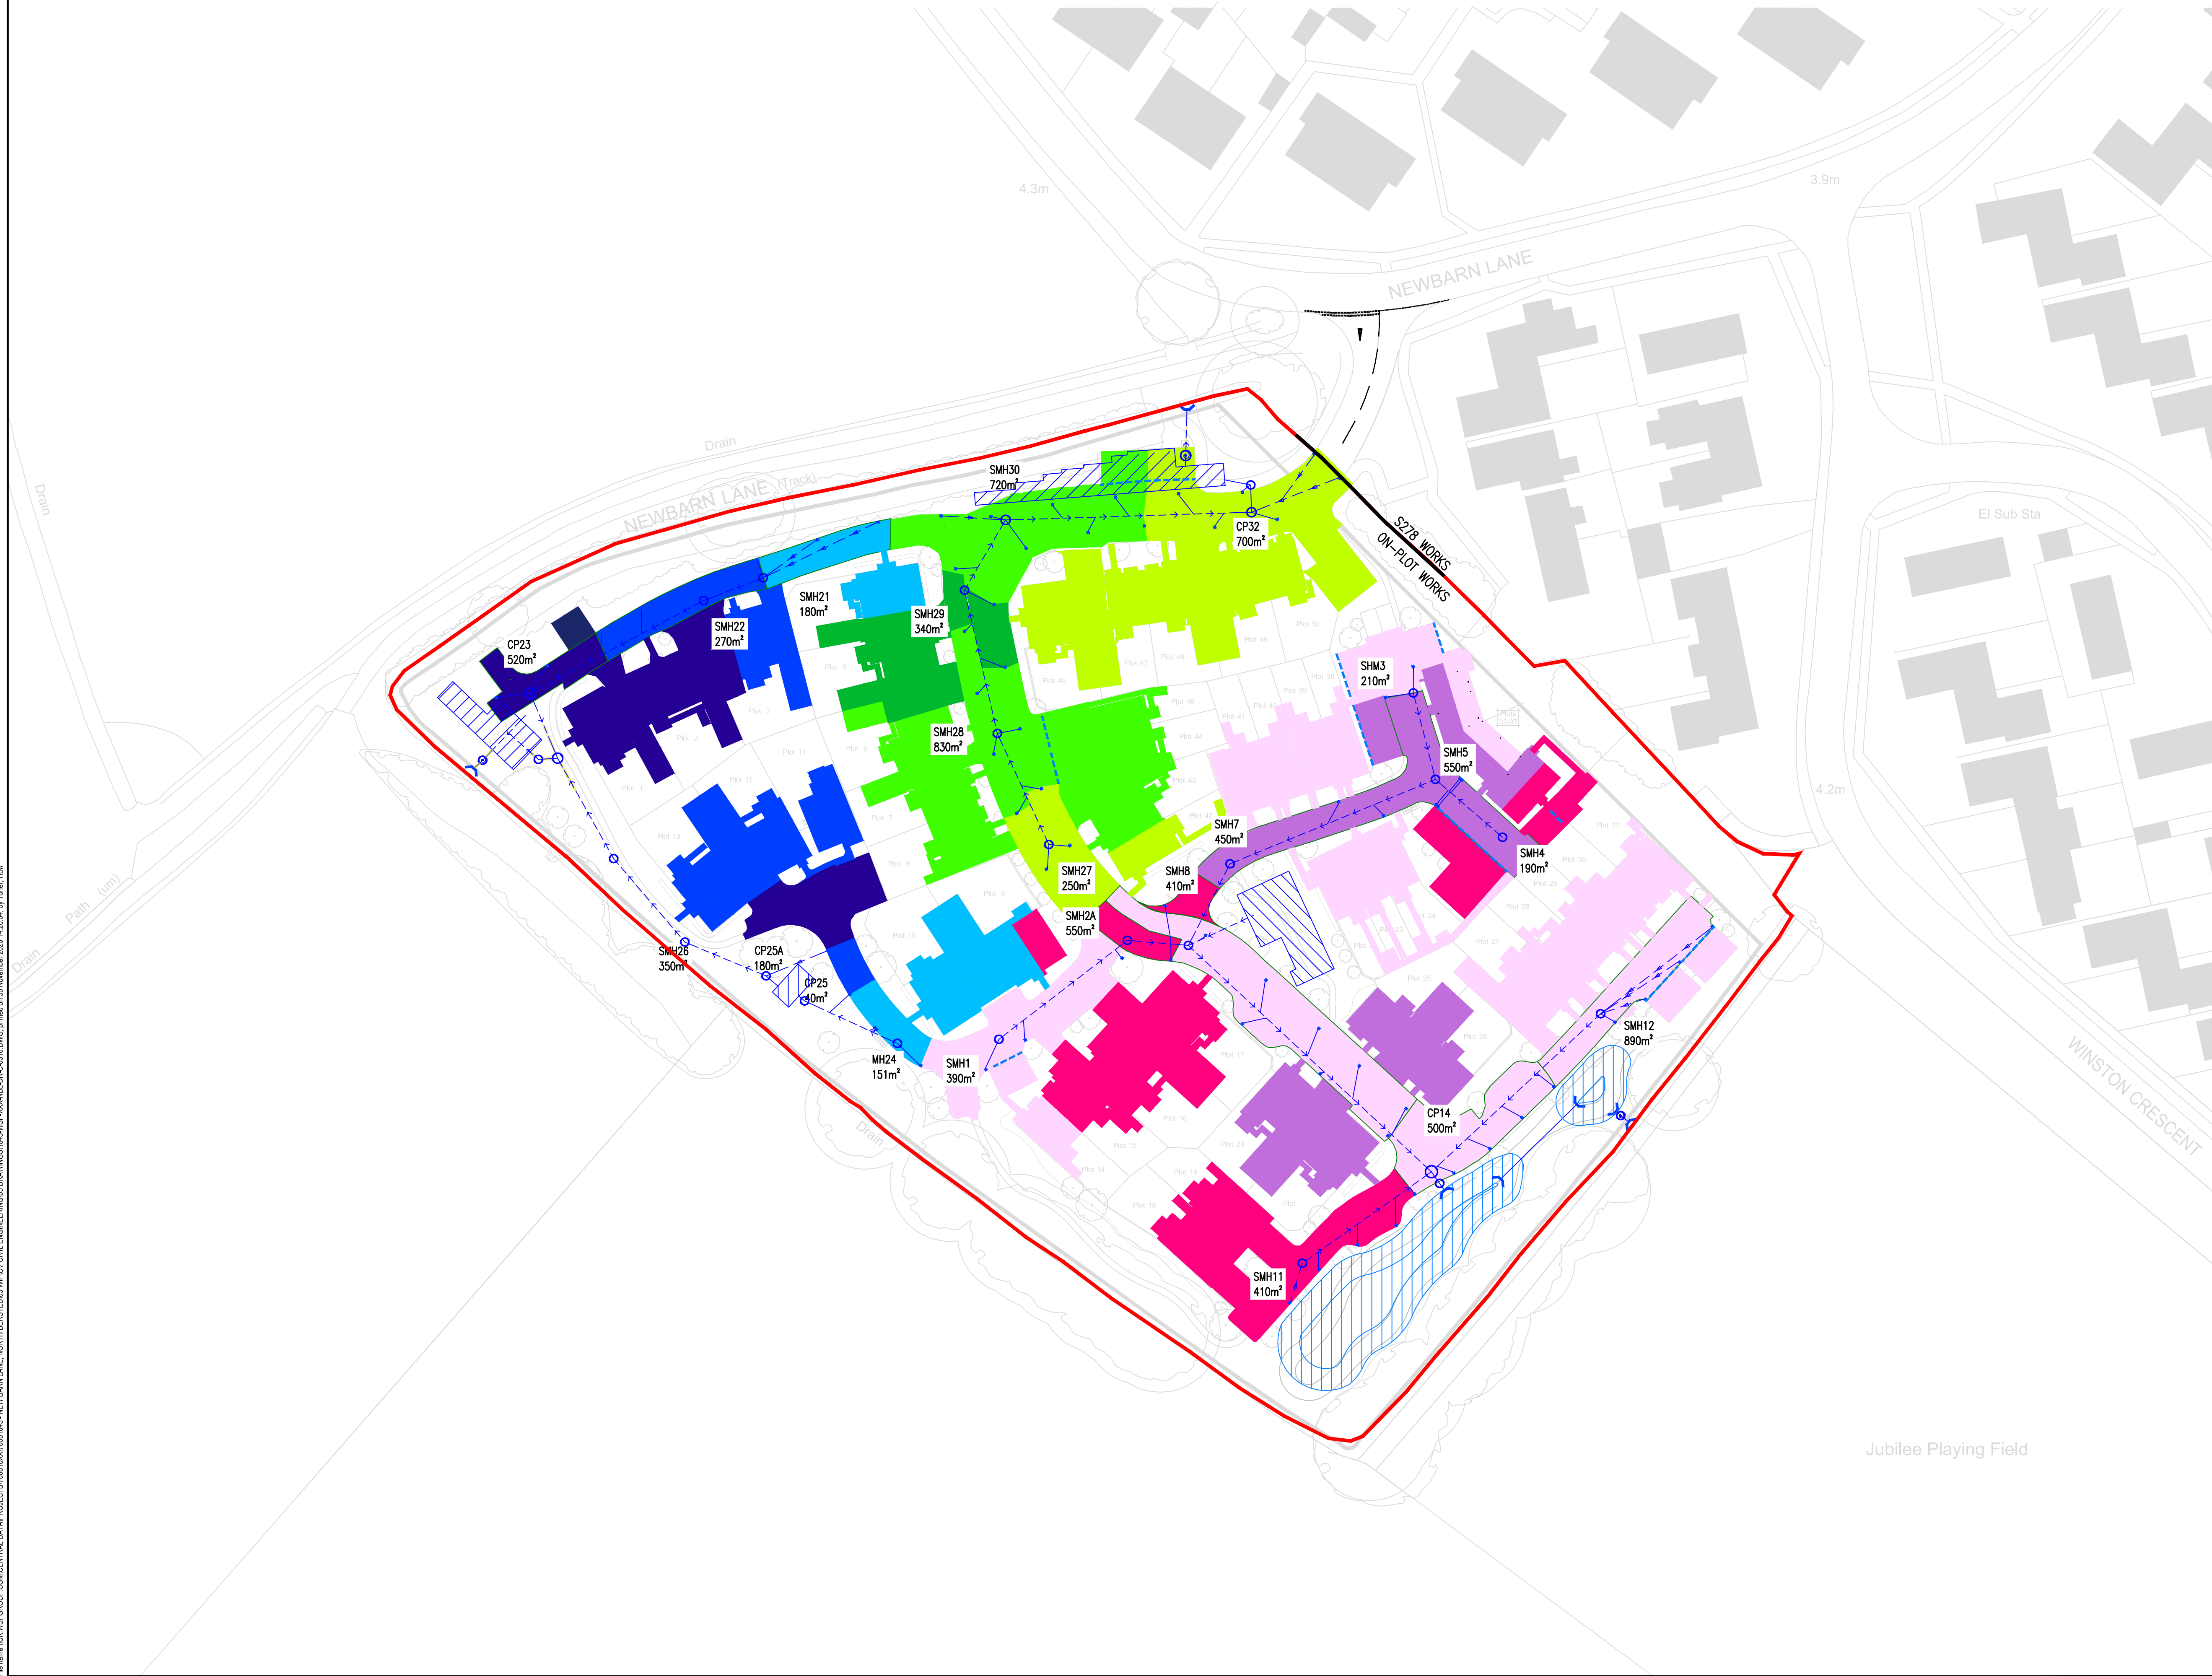


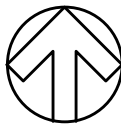

DO NOT SCALE

- NOTES:
1. ALL DIMENSIONS ARE IN METRES UNLESS OTHERWISE STATED.
  2. THIS DRAWING IS FOR INFORMATION ONLY AND NOT FOR CONSTRUCTION OR PRICING PURPOSES.
  3. LEVELS ARE INDICATIVE ONLY AND SUBJECT TO REFINEMENT
  4. TOPOGRAPHICAL SURVEY DERIVED FROM SITELINE GEOMATIC SURVEYORS REF: 05NB01.DWG DATED JUNE 2019.
  5. MASTERPLAN DERIVED FROM OSP ARCHITECTS REF: 18256 - P101 (PROPOSED SITE LAYOUT)
  6. ALL PIPES TO BE 100MM DIAMETER UNLESS NOTED OTHERWISE FOR PRIVATE/PLOT DRAINAGE.
  7. ALL PIPES <375mm ARE uPVC, PLOYPE PIPE RIGIDRAIN OR SIMILAR APPROVED AND PIPES >300mm ARE OF REINFORCED CONCRETE.
  8. ALL PIPES ARE OF 100mm DIAMETER UNLESS NOTED OTHERWISE.

|     |            |     |                         |     |     |
|-----|------------|-----|-------------------------|-----|-----|
| P05 | 23/11/2020 | HT  | DRAINAGE UPDATE         | HT  | RT  |
| P04 | 16/11/2020 | SB  | BASIN SHAPE UPDATED     | HT  | RT  |
| P03 | 26/10/2020 | HT  | DRAINAGE LAYOUT UPDATED | HT  | RT  |
| P02 | 19/10/2020 | SBI | DETAILS AMENDED         | HT  | RT  |
| P01 | 25/09/2020 | SBI | FIRST ISSUE             | HT  | RT  |
| REV | DATE       | BY  | DESCRIPTION             | CHK | APP |

DRAWING STATUS: A - FIT FOR CONSTRUCTION



Mountbatten House, Basing View, Basingstoke, RG21 4HJ, UK  
T+ 44 (0) 1256 318 800, F+ 44 (0) 1256 318 700  
wsp.com

CLIENT: BELLWAY HOMES LTD

ARCHITECT: OSP ARCHITECTURE

SITE/PROJECT: NEW BARN LANE, NORTH BERSTED

TITLE: CATCHMENT PLAN

|             |          |           |    |           |              |
|-------------|----------|-----------|----|-----------|--------------|
| SCALE @ A1: | 1:500    | CHECKED:  | AK | APPROVED: | RT           |
| PROJECT NO: | 70061643 | DESIGNED: | YJ | DRAWN:    | SBI          |
|             |          |           |    | DATE:     | September 20 |

|             |                            |      |     |
|-------------|----------------------------|------|-----|
| DRAWING No: | 1643-WSP-XXX-NBL-DR-C-0516 | REV: | P05 |
|-------------|----------------------------|------|-----|

© WSP UK Ltd