




File name: I:\UK_VIS\GROUPUP\COMMON\DATA\PROJECTS\70061643-NEW BARN LANE - NEW BARN LANE - NORTH BERSTED\WSP\CIVIL\ENGINEERING\03 DRAWINGS\1643-WSP-XXX-NBL-DR-C-0520.DWG, printed on Monday, November 30, 2020 6:13:31 PM, by Bhatt, Sangita

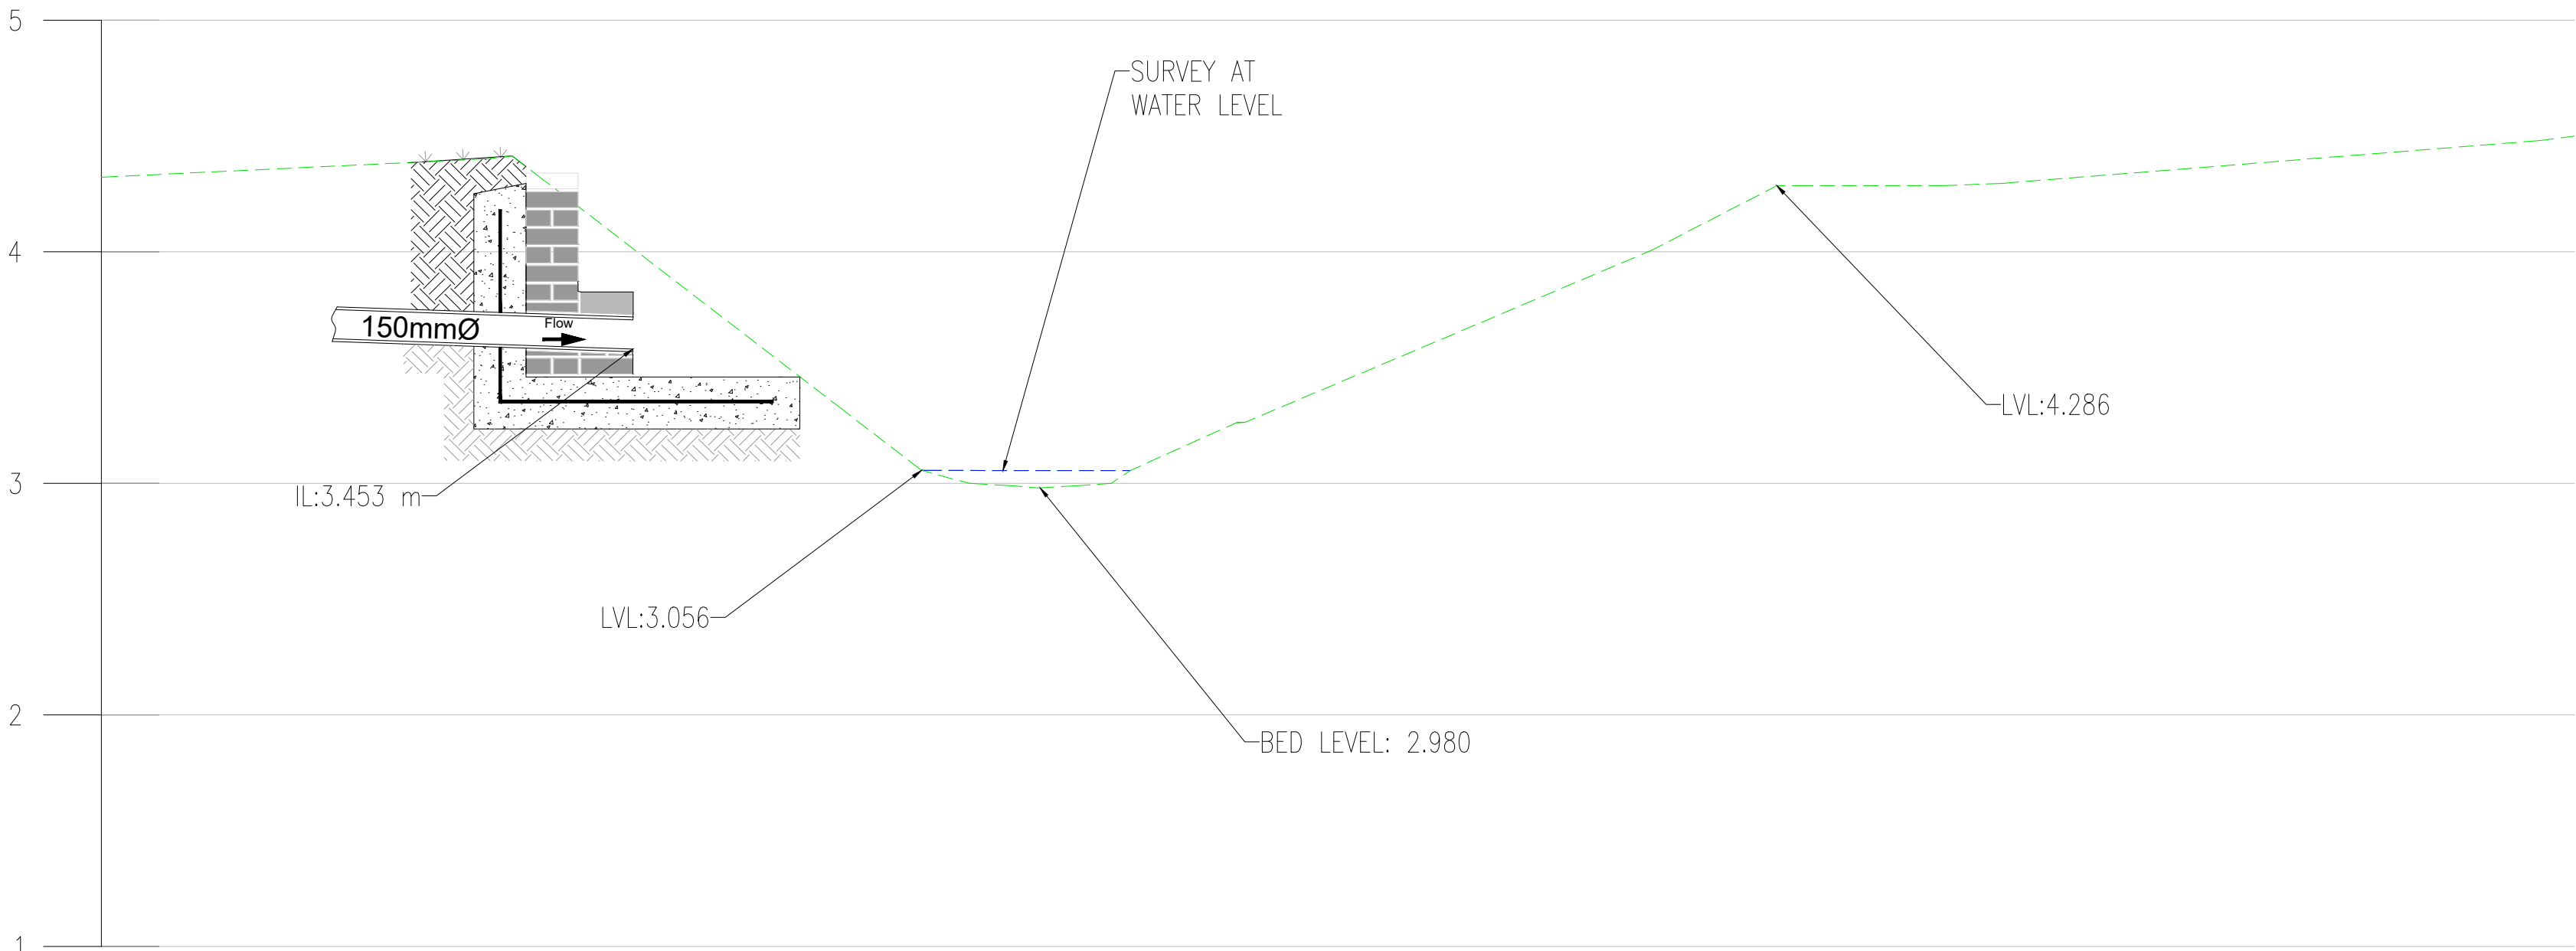

HEADWALL 1
SCALE: H 1:25,V 1:25. DATUM: 0.000

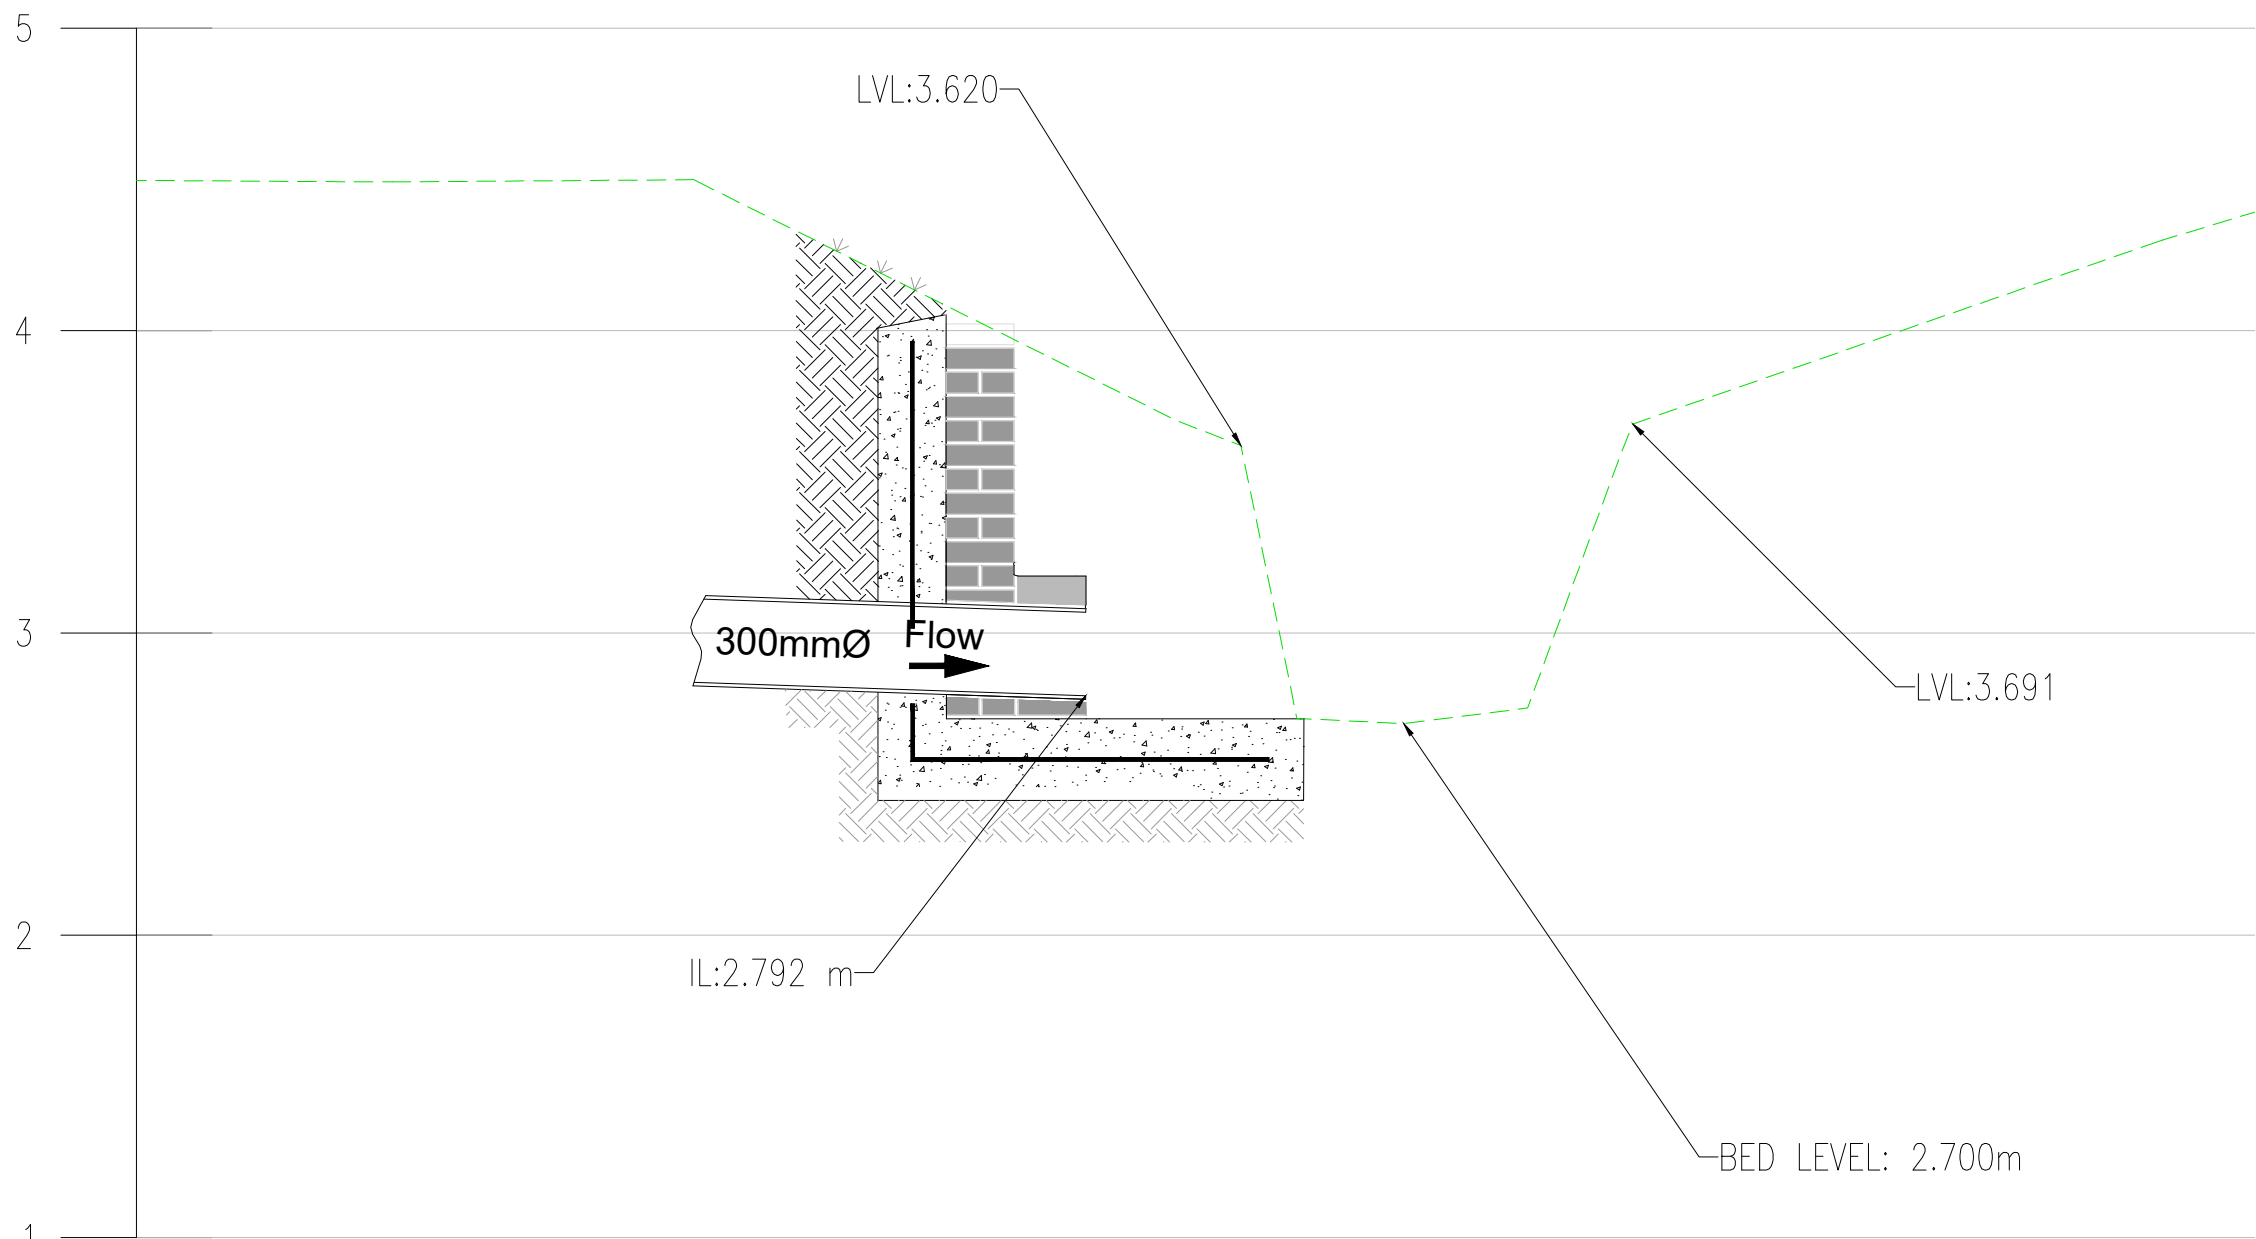

HEADWALL 2
SCALE: H 1:25,V 1:25. DATUM: 1.000

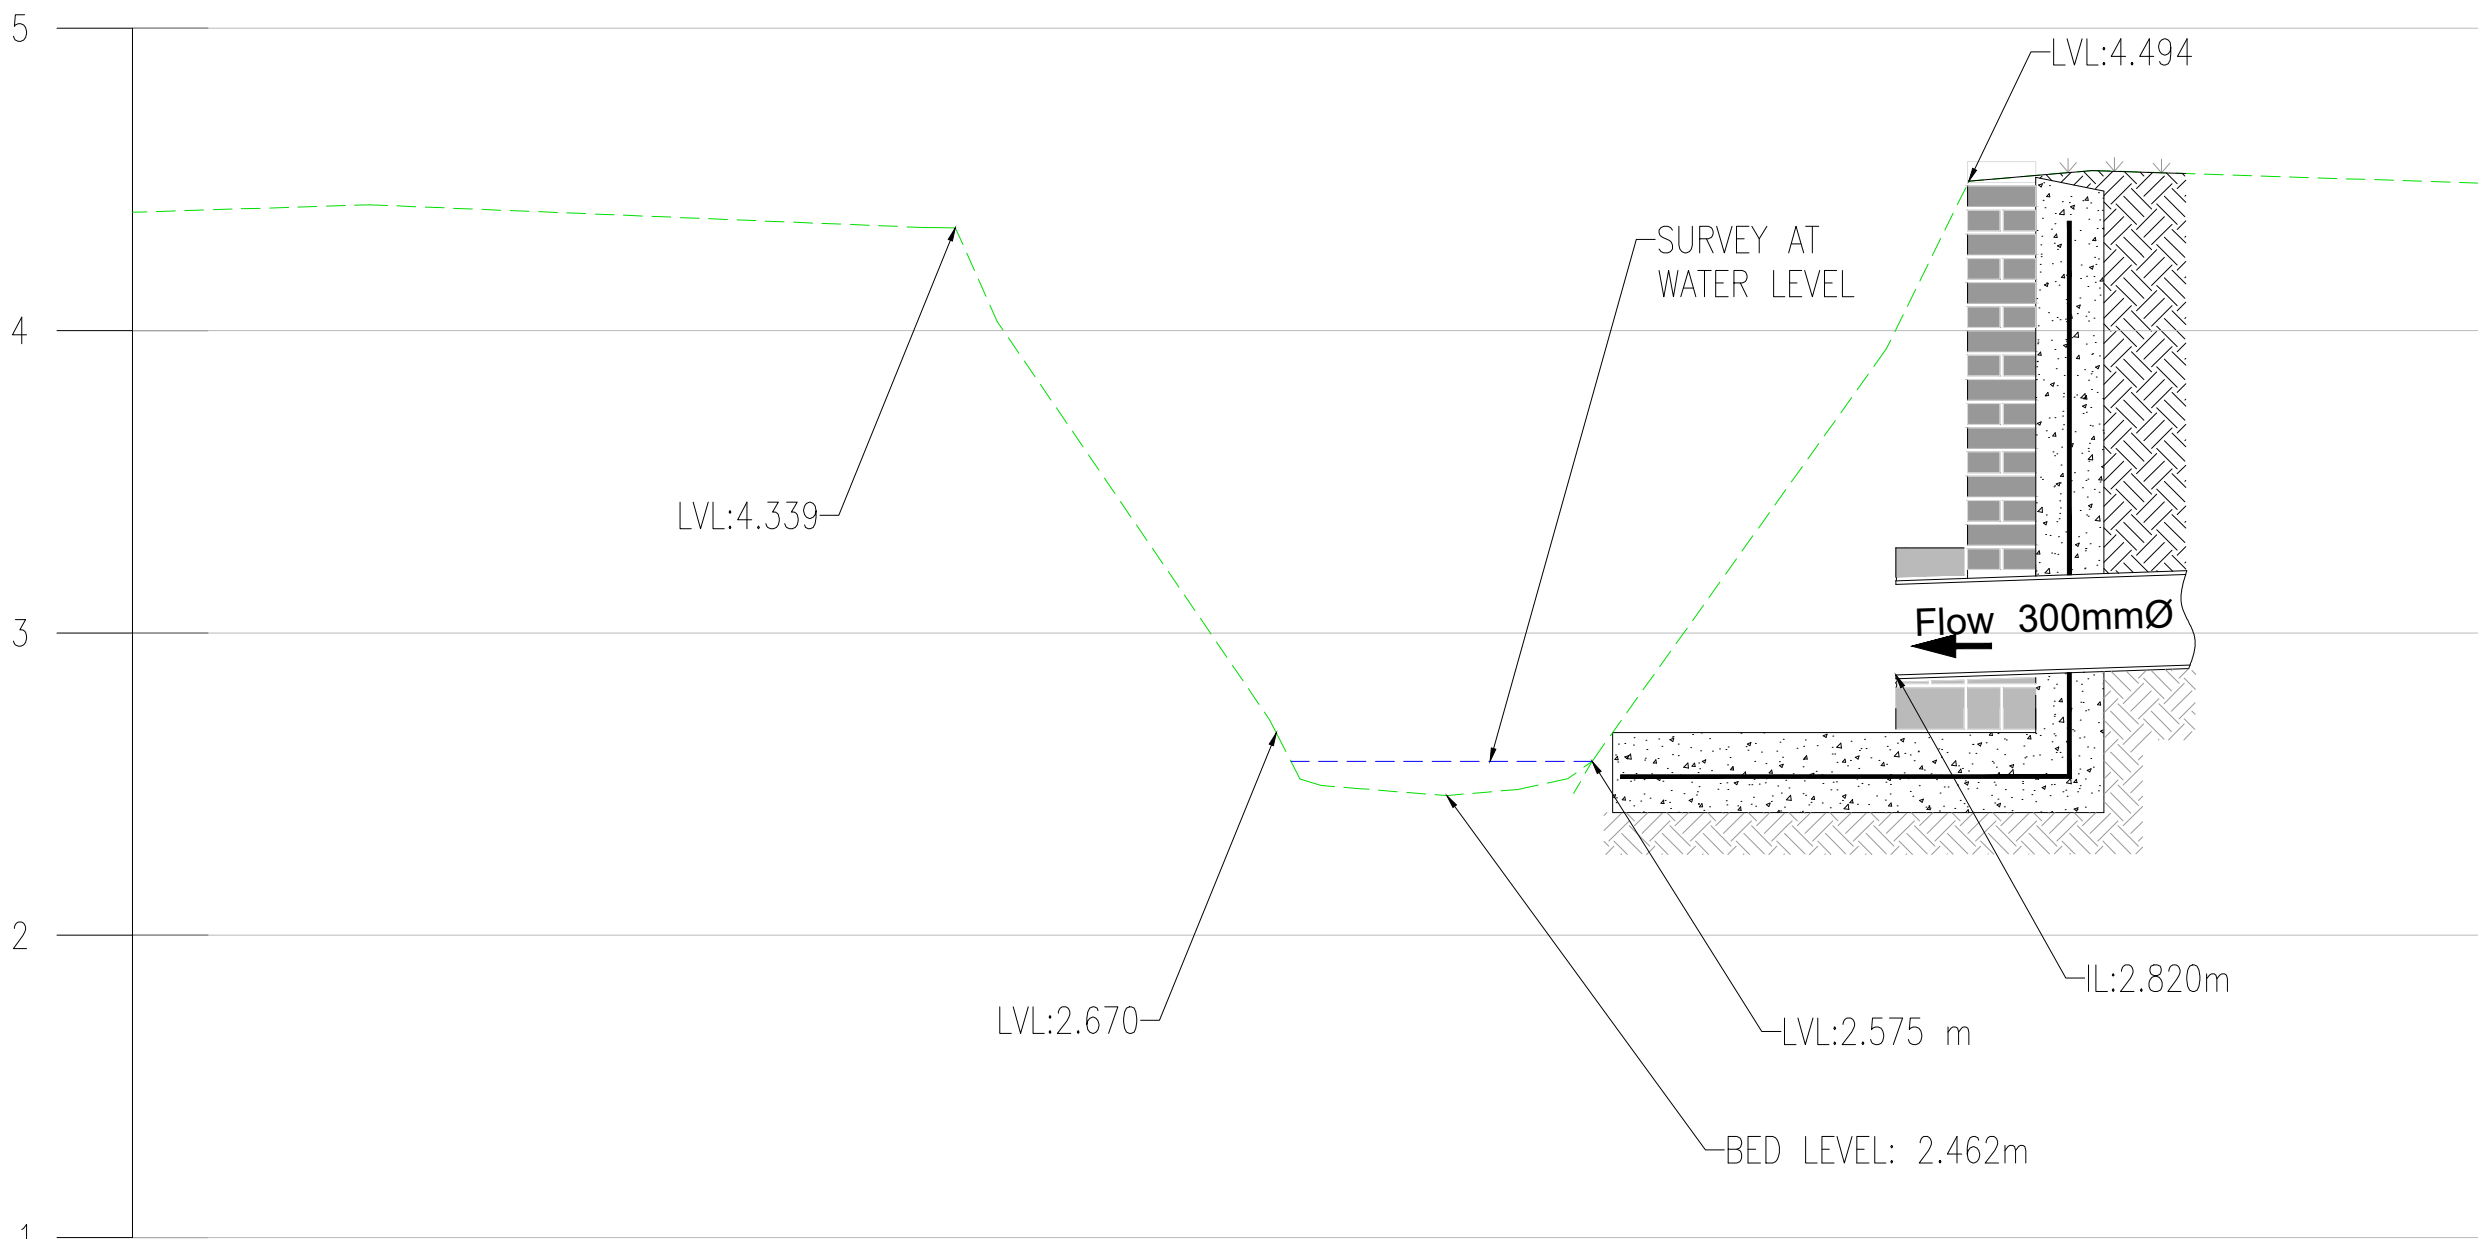

HEADWALL 3
SCALE: H 1:25,V 1:25. DATUM: 1.000

DO NOT SCALE

NOTES

- DO NOT SCALE.
- DIMENSIONS IN METRES UNLESS OTHERWISE SPECIFIED.
- REFER TO 1643-WSP-XXX-NBL-DR-C-0501 AND 0502 FOR DRAINAGE PLANS, 1643-WSP-XXX-NBL-DR-C-0512 FOR GEOCELLULAR DETAILS
- REFER TO 1643-WSP-XXX-NBL-DR-C-0511 FOR HEADWALL DETAILS.
- BED LEVEL INFORMATION PROVIDED FROM CLIENT ON 22/10/2020

P03	30/11/2020	SBI	OUTFALL 3 DETAIL UPDATED	HT	RT
P02	26/10/2020	HT	BED LEVELS ADDED FROM CLIENT	HT	RT
P01	18/10/2020	MLE	FIRST ISSUE	AK	RT
REV	DATE	BY	DESCRIPTION	CHK	APP

DRAWING STATUS:	S2 - FOR INFORMATION
-----------------	----------------------



Mountbatten House, Basing View, Basingstoke, RG21 4HJ, UK
T+ 44 (0) 1256 318 800, F+ 44 (0) 1256 318 700
wsp.com

CLIENT:	BELLWAY HOMES LTD
---------	-------------------

ARCHITECT:	OSP ARCHITECTURE
------------	------------------

SITE/PROJECT:	NEW BARN LANE, NORTH BERSTED
TITLE:	SURFACE WATER LONG SECTIONS

SCALE @ A1:	1:25	CHECKED:	HT	APPROVED:	RT
-------------	------	----------	----	-----------	----

PROJECT NO:	70061643	DESIGNED:	AK	DRAWN:	PMG	DATE:	November 20
-------------	----------	-----------	----	--------	-----	-------	-------------

DRAWING No:	1643-WSP-XXX-NBL-DR-C-520	REV:	P03
-------------	---------------------------	------	-----

© WSP UK Ltd