


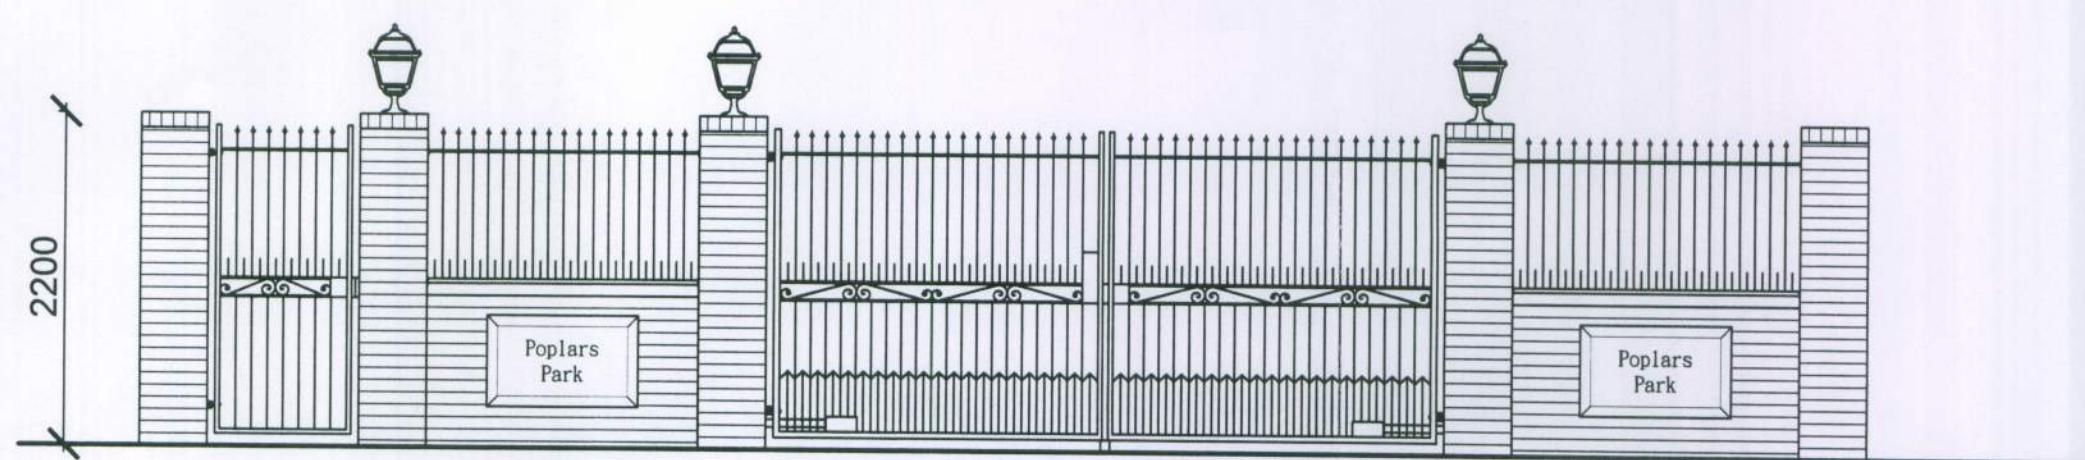
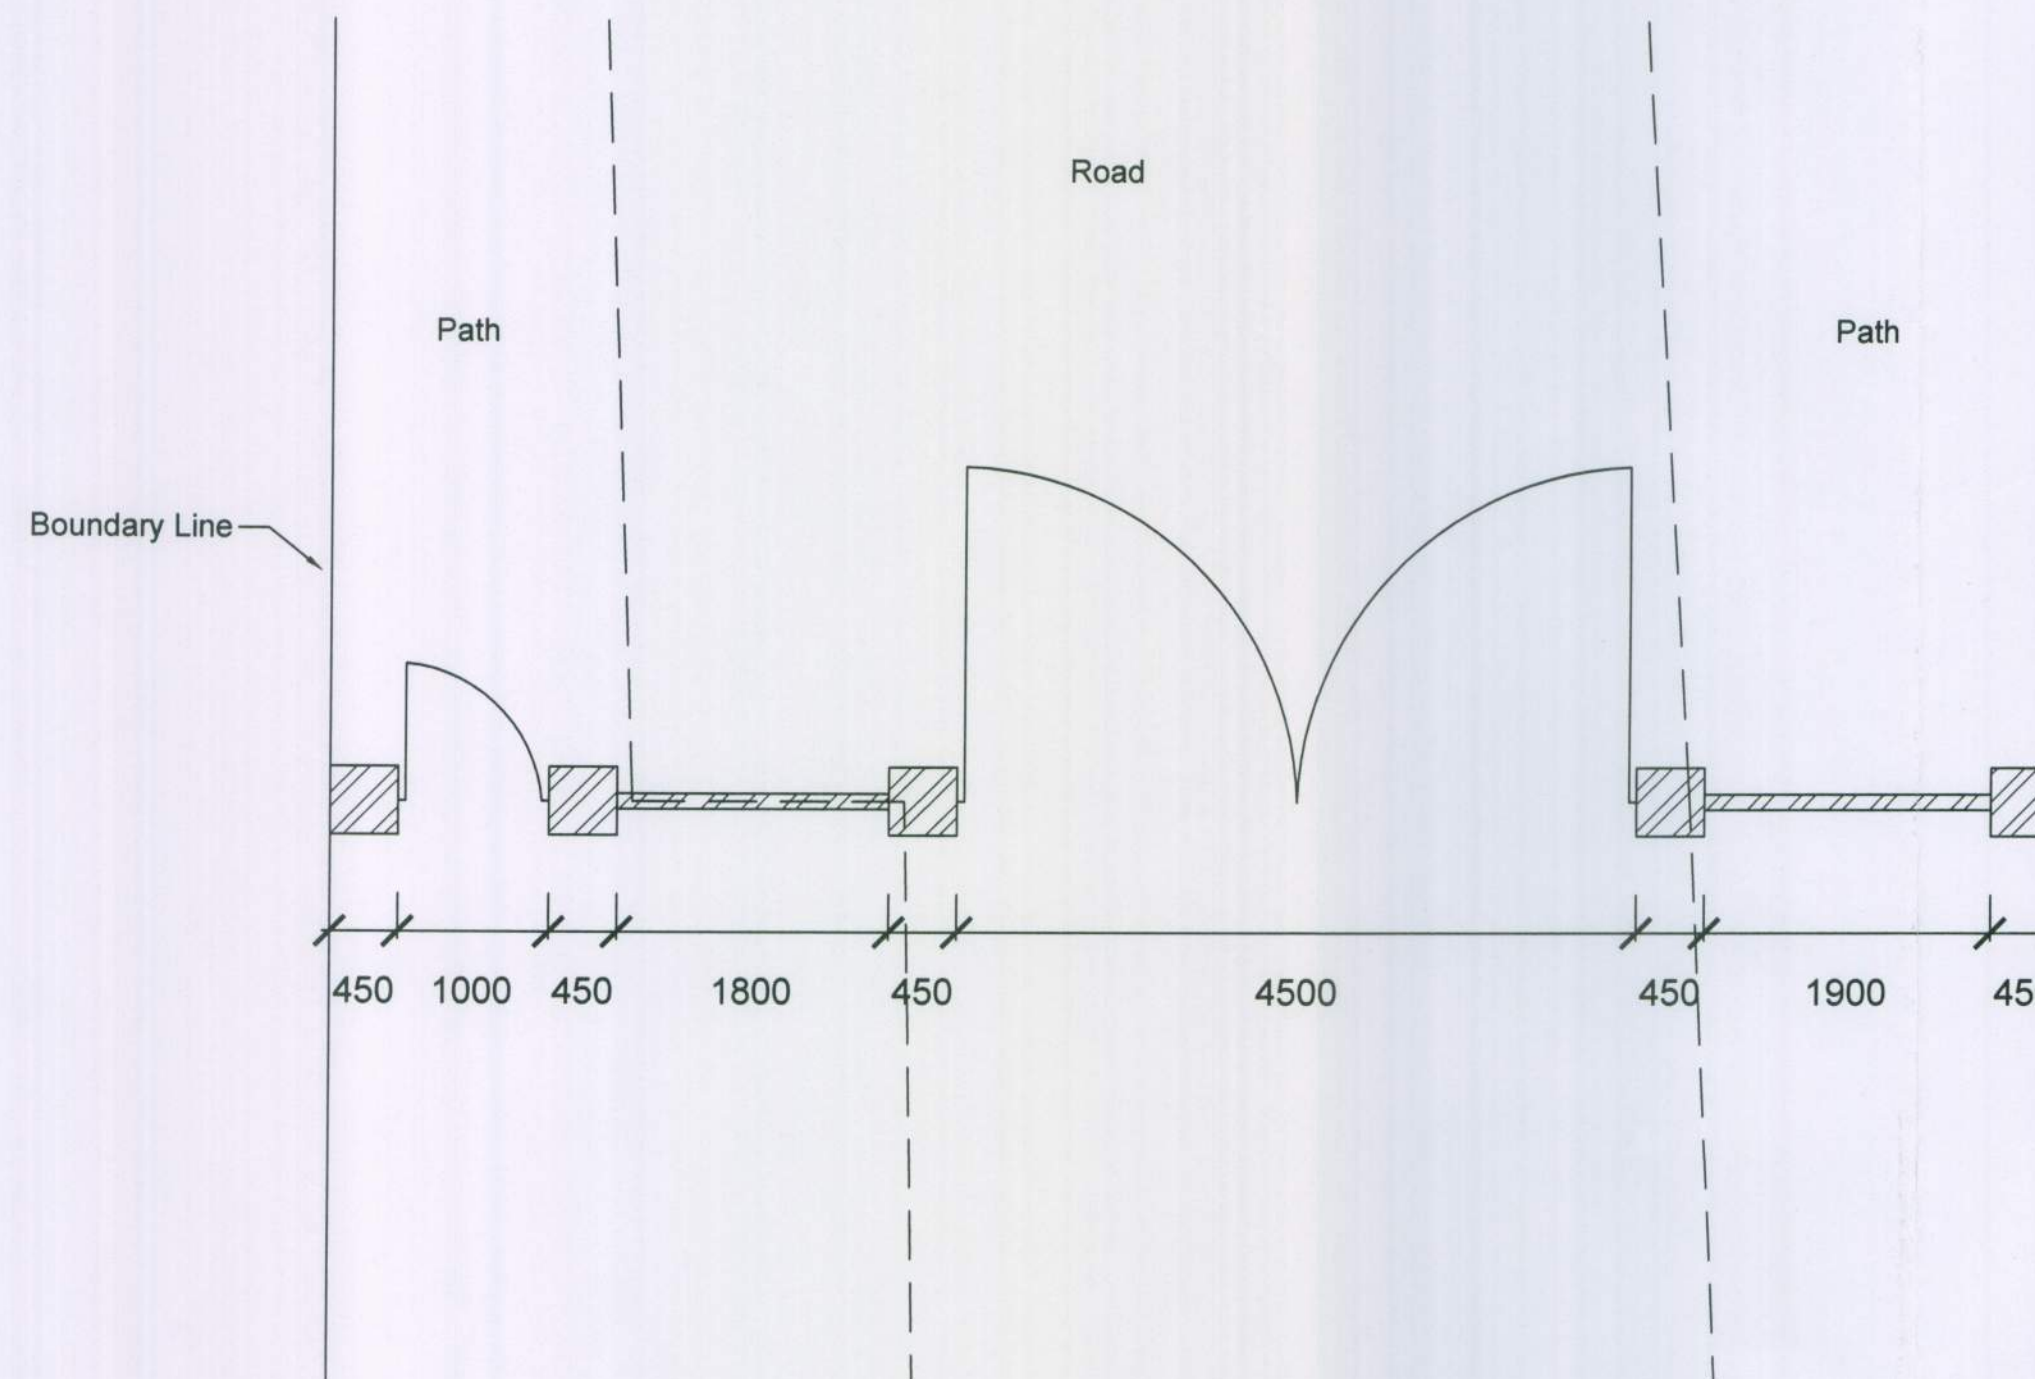


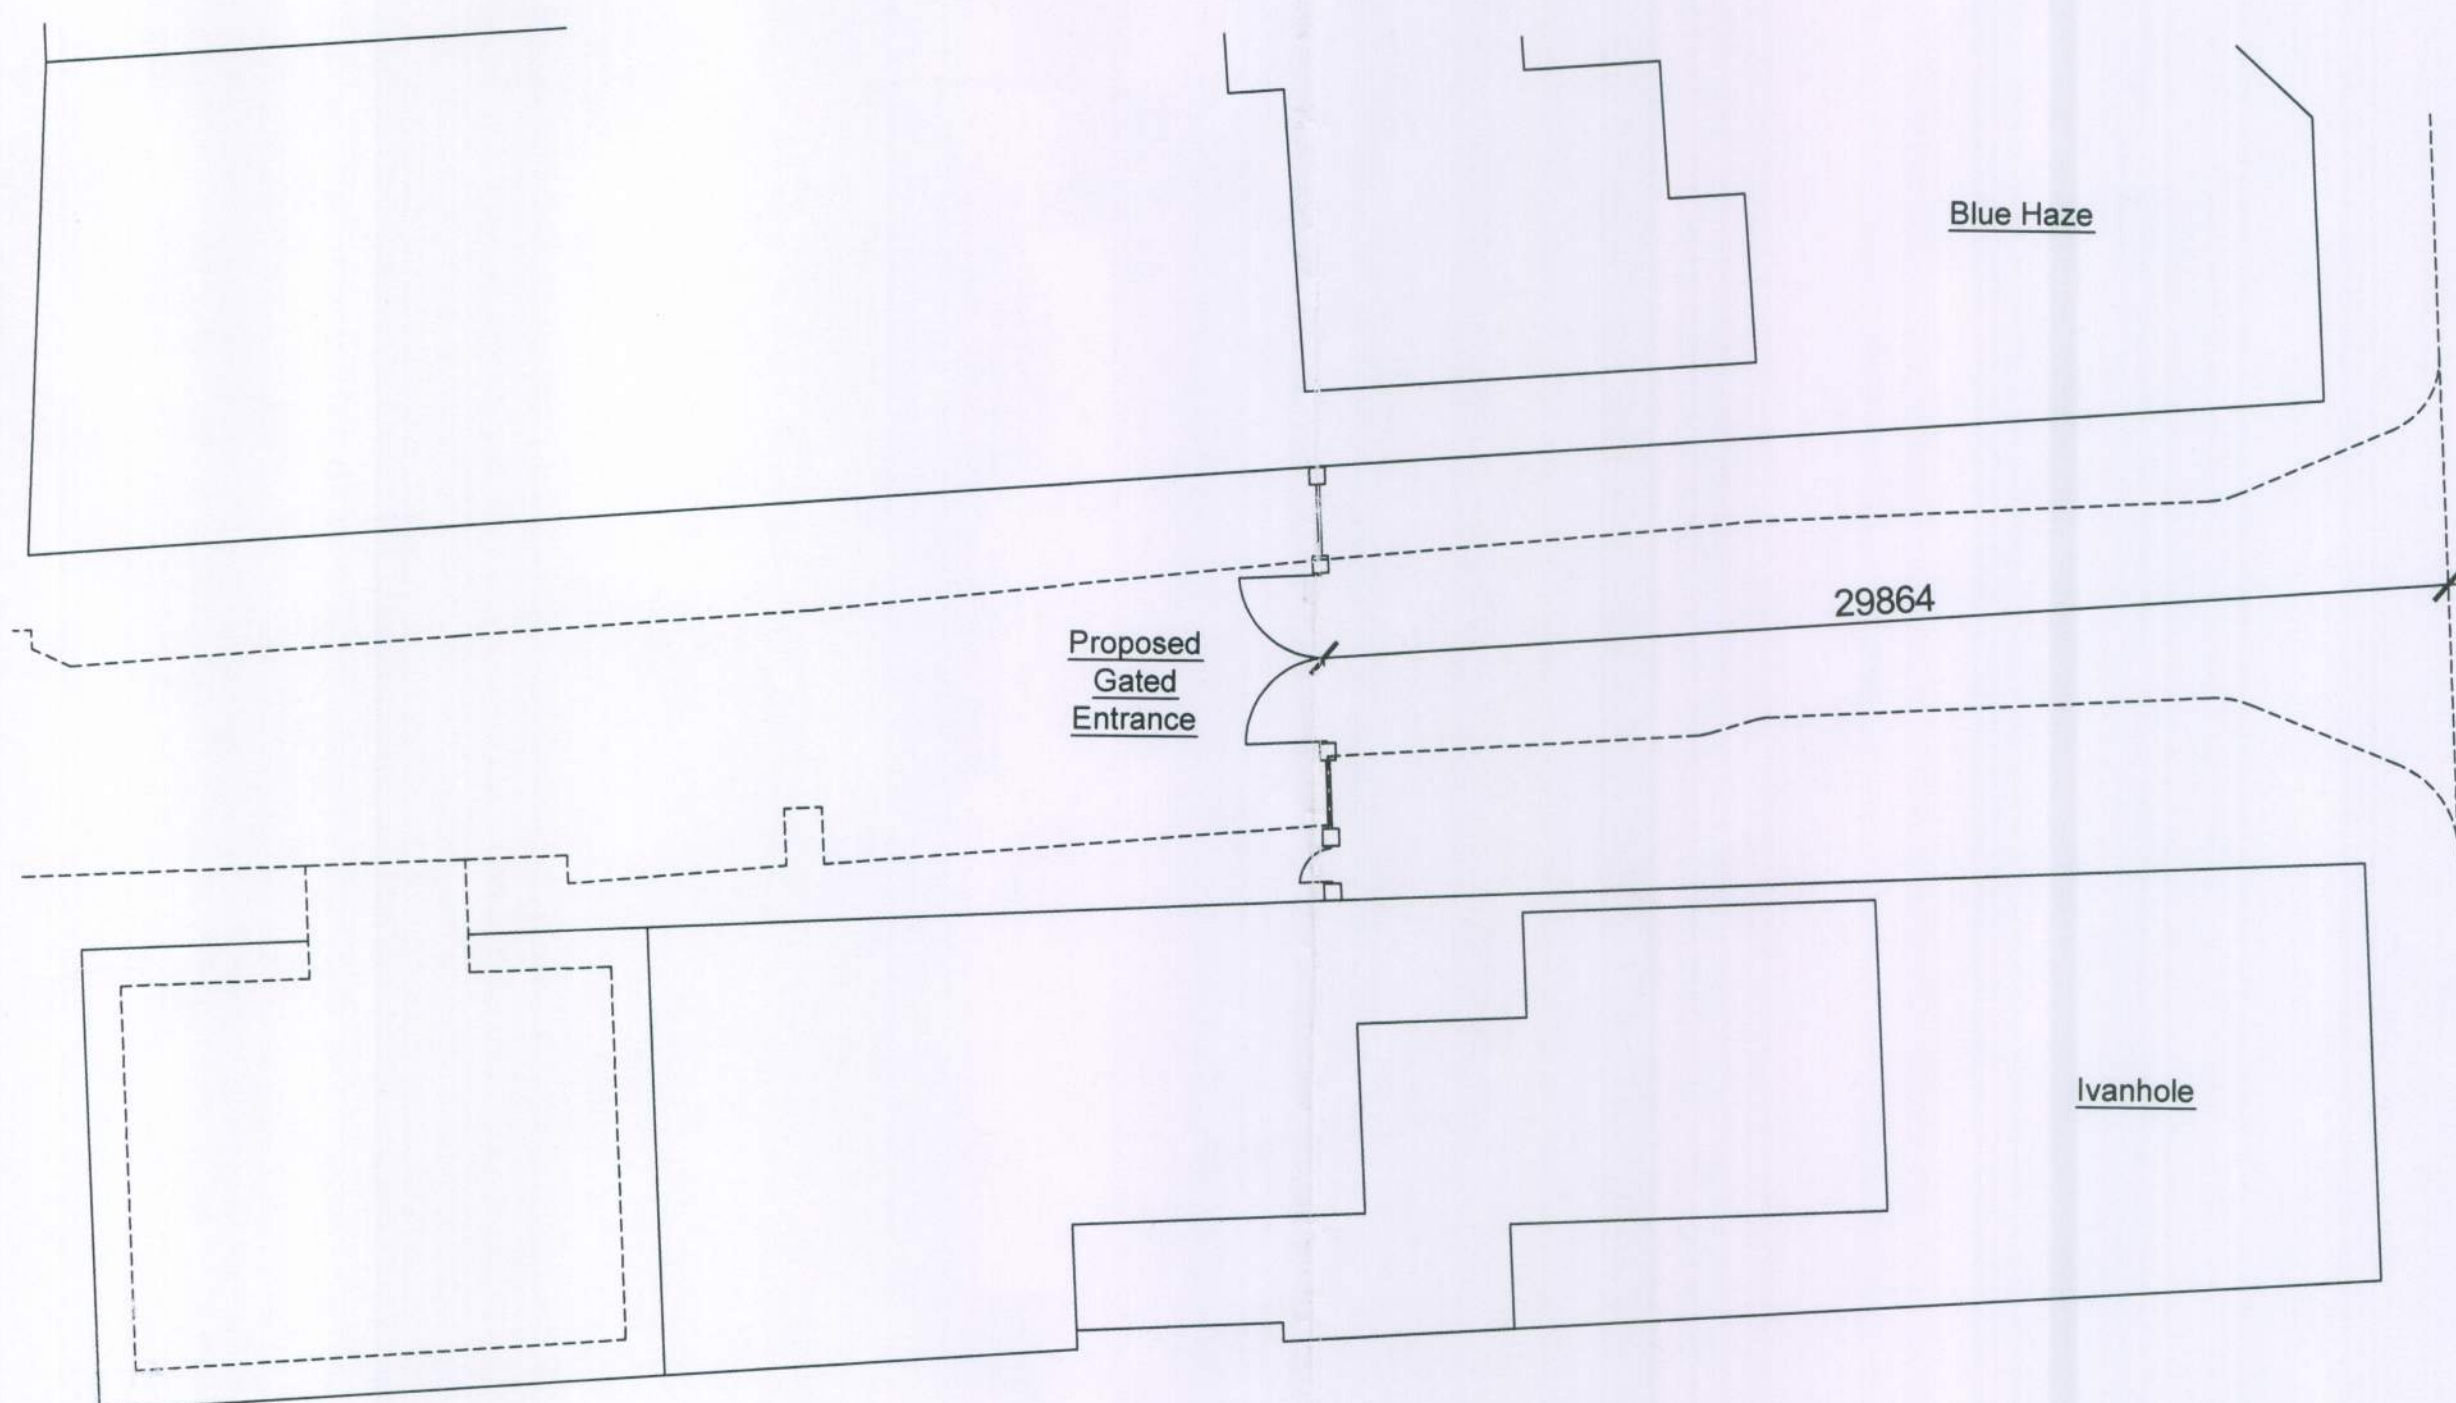



PROPOSED GATES FRONT ELEVATION
SCALE 1:50

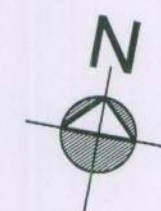


PROPOSED GATES PLAN
SCALE 1:50

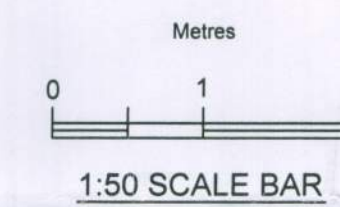

PROPOSED GATES SITE PLAN
SCALE 1:200

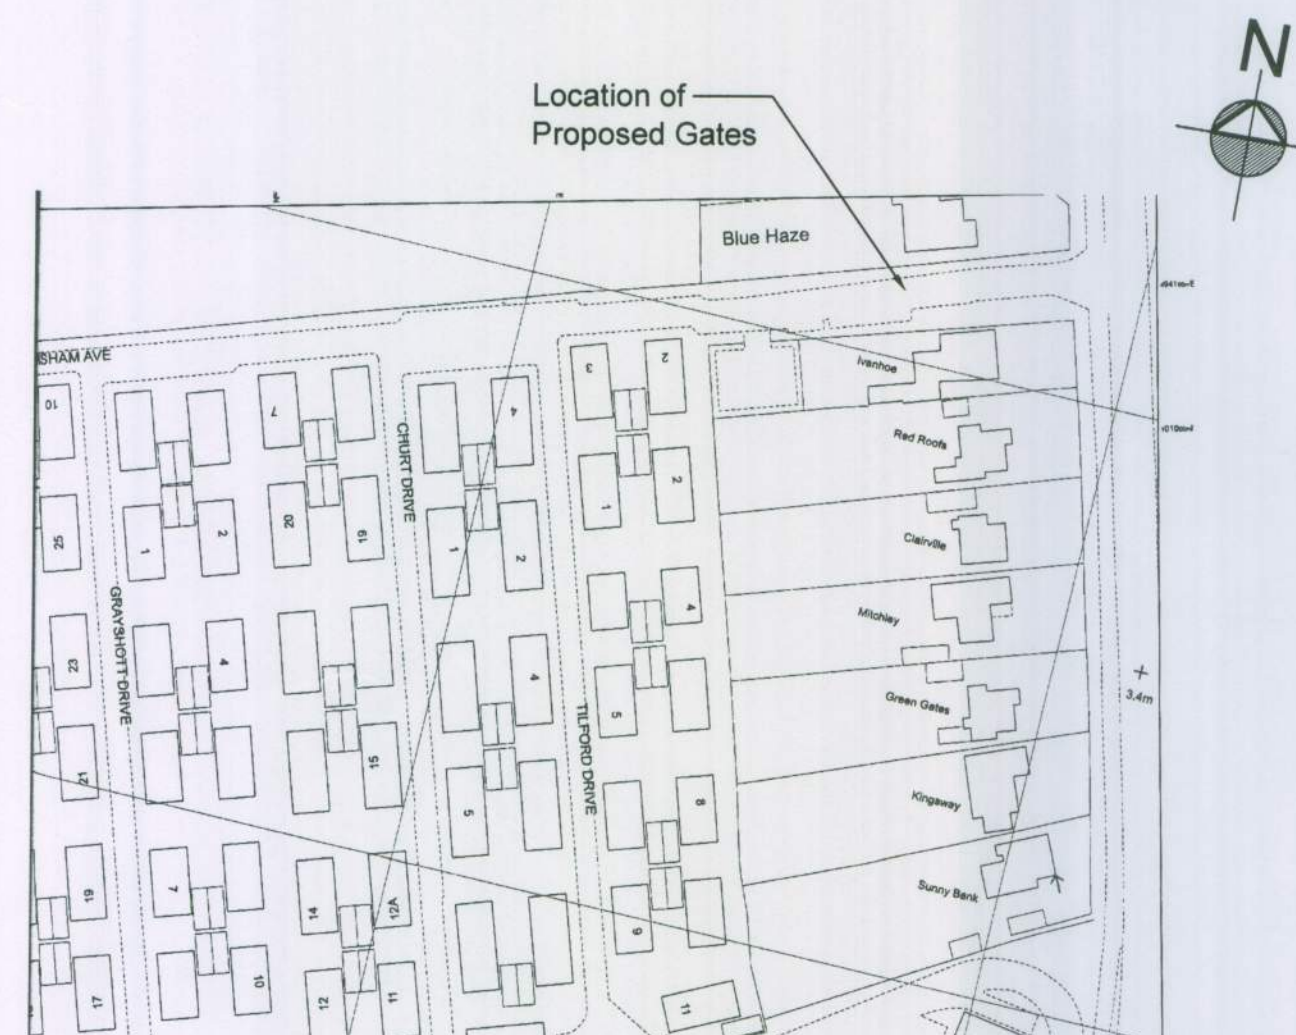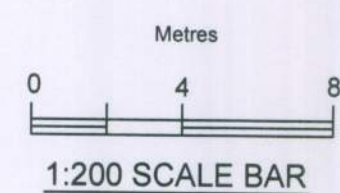

LOCATION PLAN
SCALE 1:1250

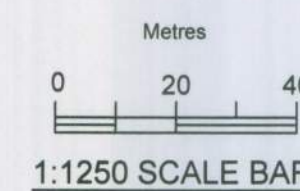

This drawing & enclosed details have been formally approved by Britannia Parks (Client/Owner).

Signed

Date

All Dimensions to be checked on site prior to commencement of works with any discrepancies reported to ABD Design & Build immediately.

Rev	Date	By	Description	Chk'd

client: Britannia Parks

address: Poplars Park
Shripney Road
Bogner Regis
PO22 9SZ

site: As Above

title: Proposed Gates Development

scale: 1:50/1:200 on A1 Paper
date: 25.08.11
drawn by: C.P.B.
checked: C.B.

drawing no: ABD/1018/01

sheet no: Sheet 1 of 1
revision: