



Existing plans of cottage

North West Side Elevation

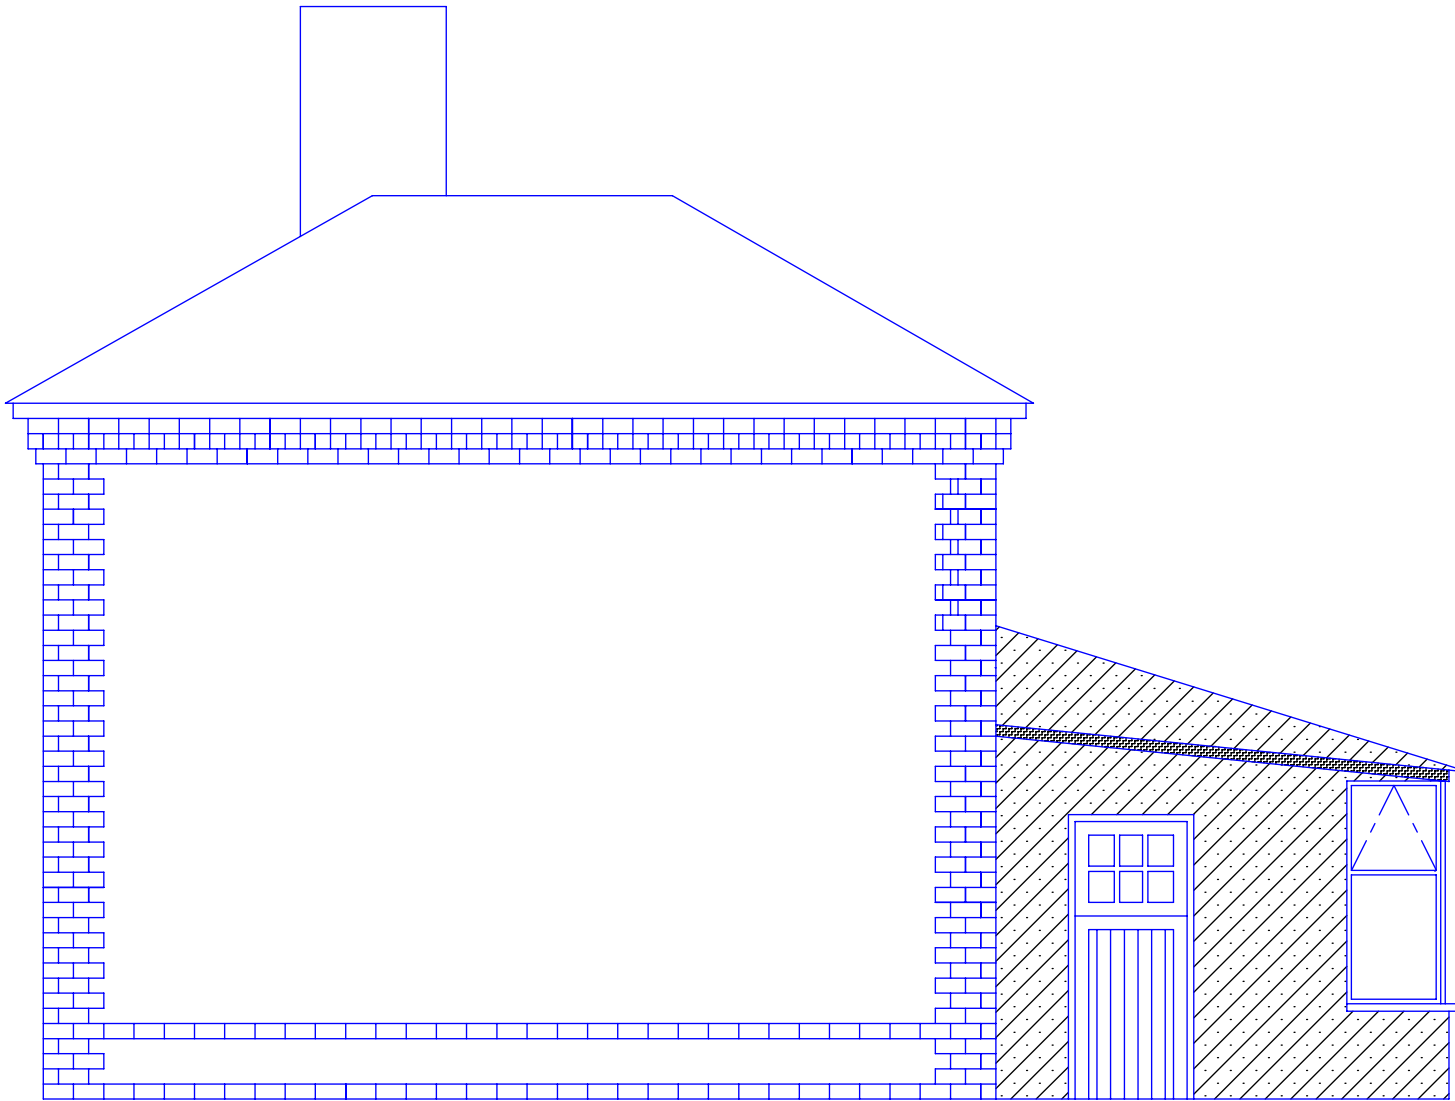

South West Elevation

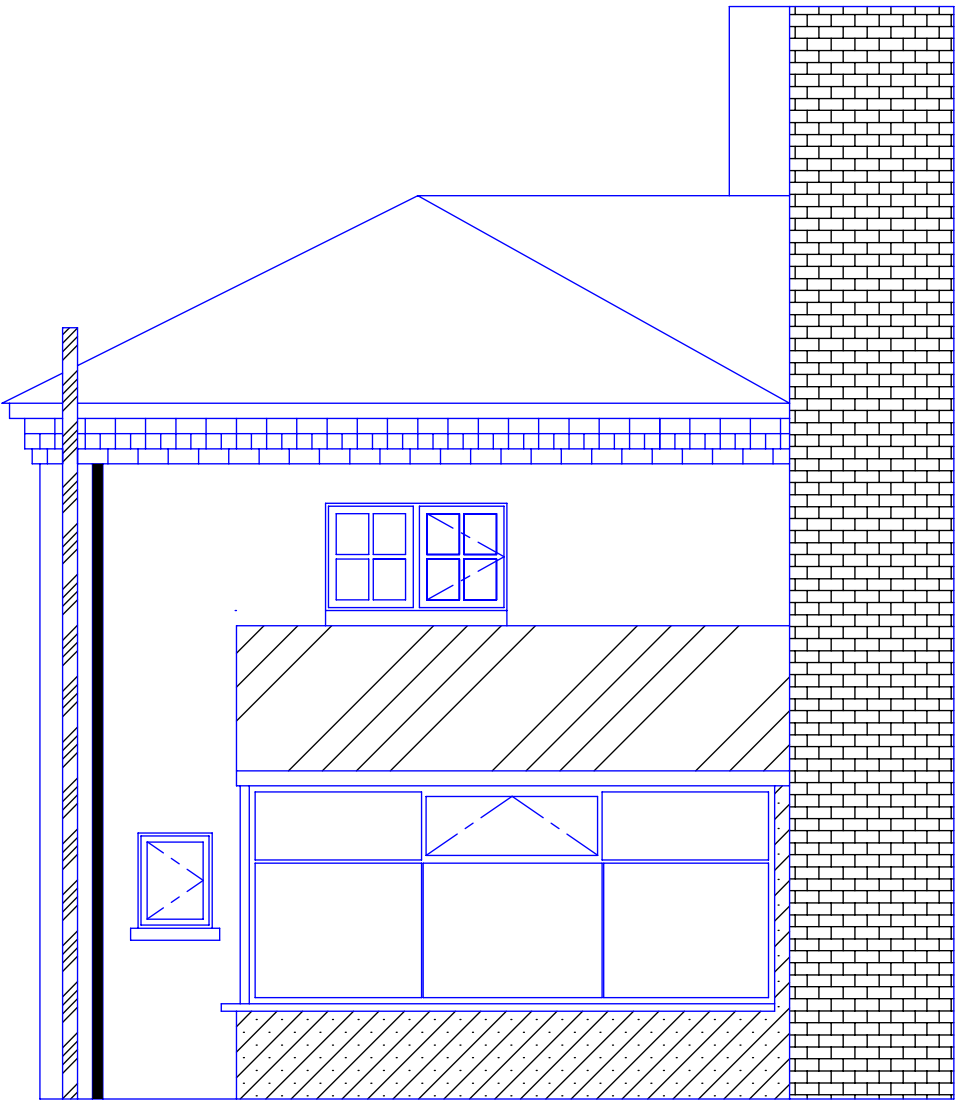

	Next door house
	Roof of shelter
	Cast iron stack pipe
	Rubber roof
	Plastic down pipe
	Concrete Render

Planning Ref:	PP-07554047
Drawing Number	3752019-03
Date 31/01/2019	1 Church Cottage
Issue: 1	375 Chichester Road
Scale 1:50mm at A3	PO21 5AT