



Plans showing work to be done at cottage

North West Side Elevation

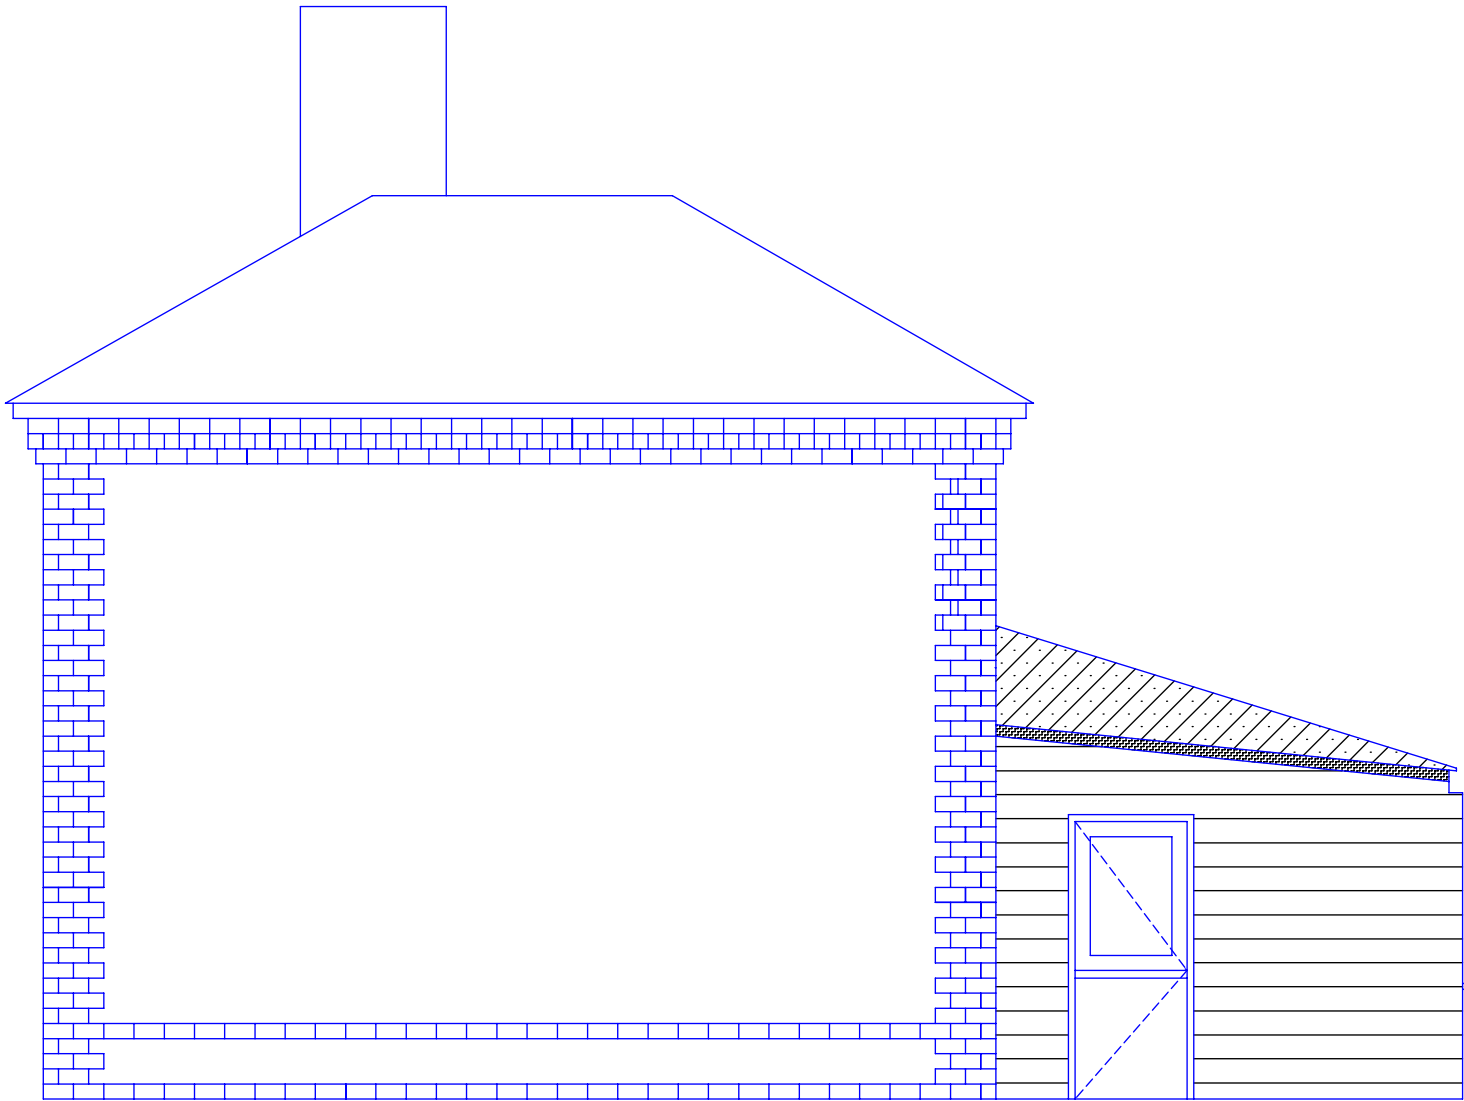

Stable door in oak composite with black frame and handles. Door opening outwards like it does now.

South West Elevation

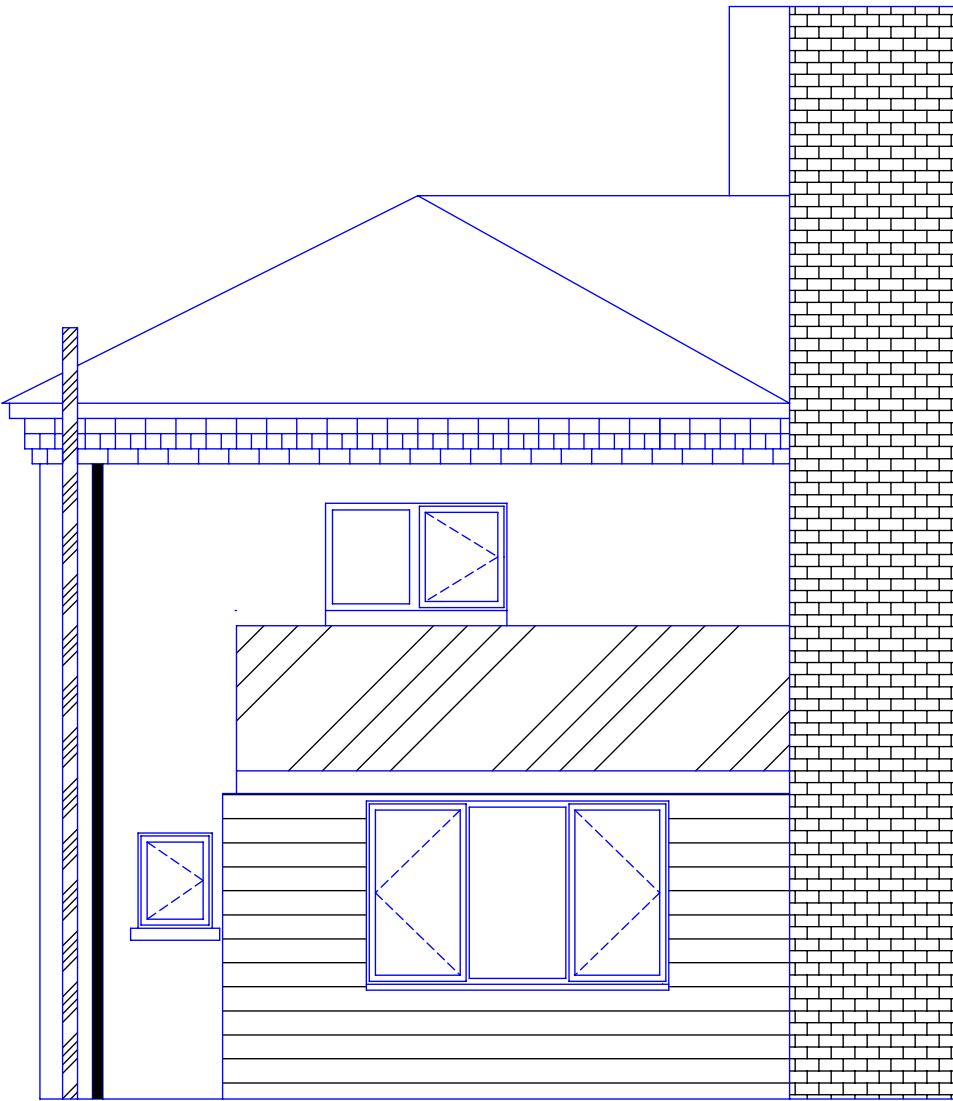

Replace the 3 windows on the back of the house. Made out of white UPVC with black sill on the big window. On two small windows repaint concrete sill black. All three windows to be triple glazed. Window handles to be monkey tail black iron with locks.

	Next Door house
	Marley Eternit cedral click cladding
	Roof of shelter
	Cast iron stack pipe
	Rubber roof
	Cast iron look plastic down pipe
	Concrete Render

Planning Ref:	PP-07554047
Drawing Number	3752019-04
Date 31/01/2019	1 Church Cottage
Issue: 1	375 Chichester Road
Scale 1:50mm at A3	PO21 5AT