



Existing plans of cottage

North West Side Elevation

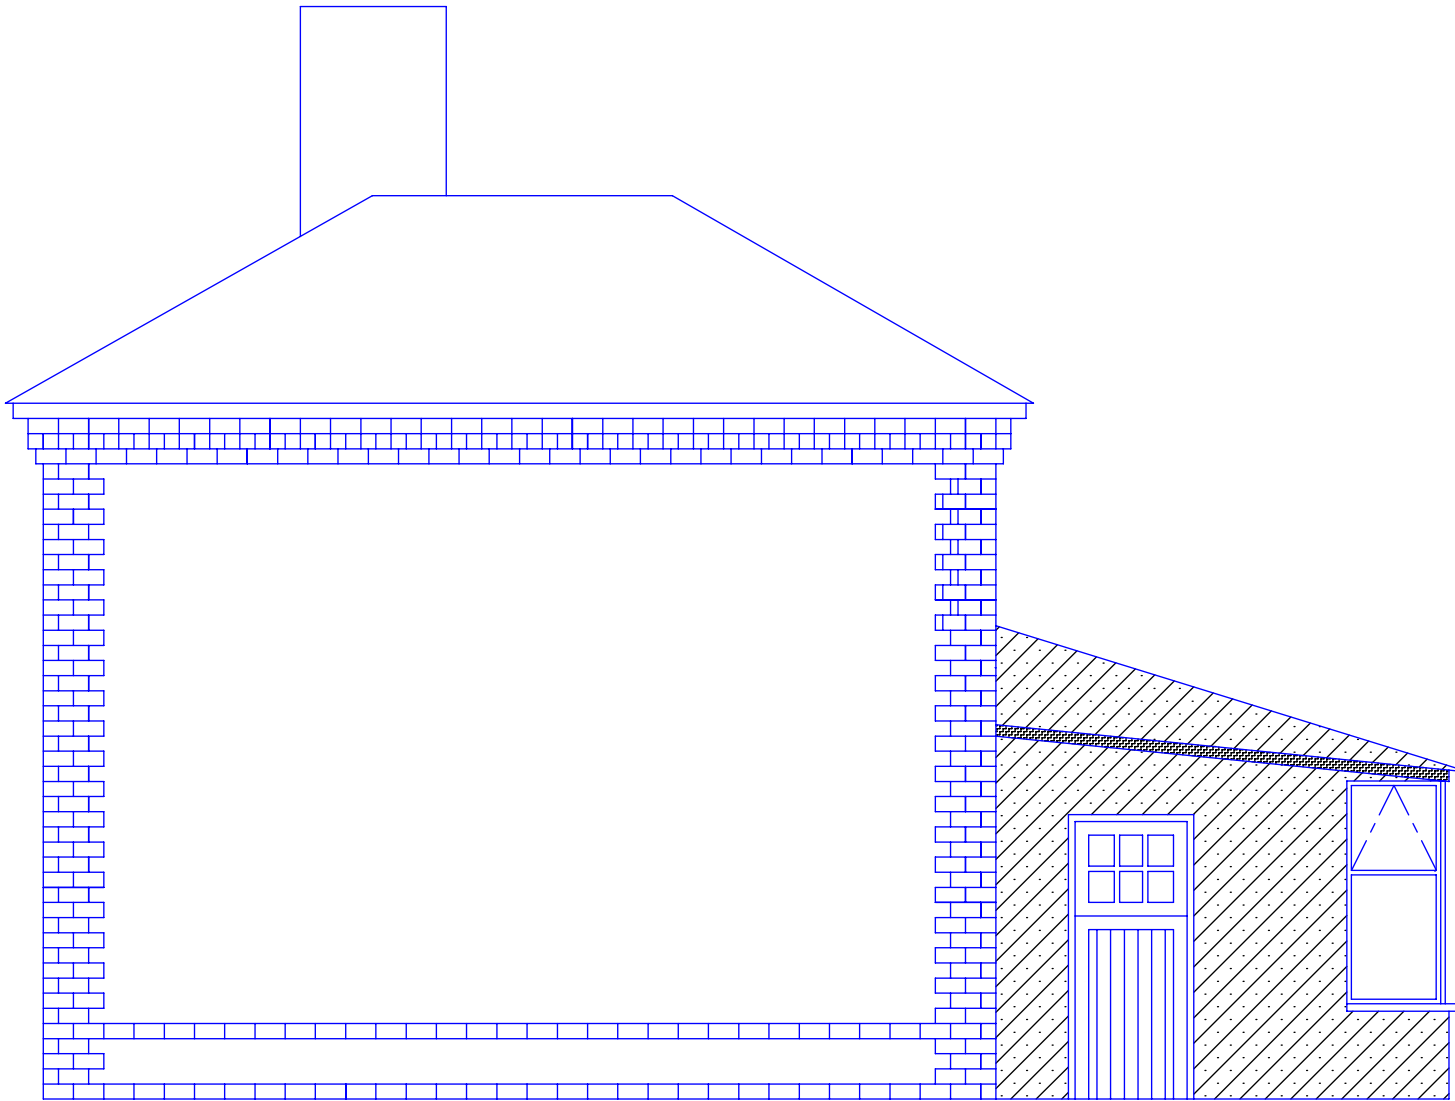

North West Elevation

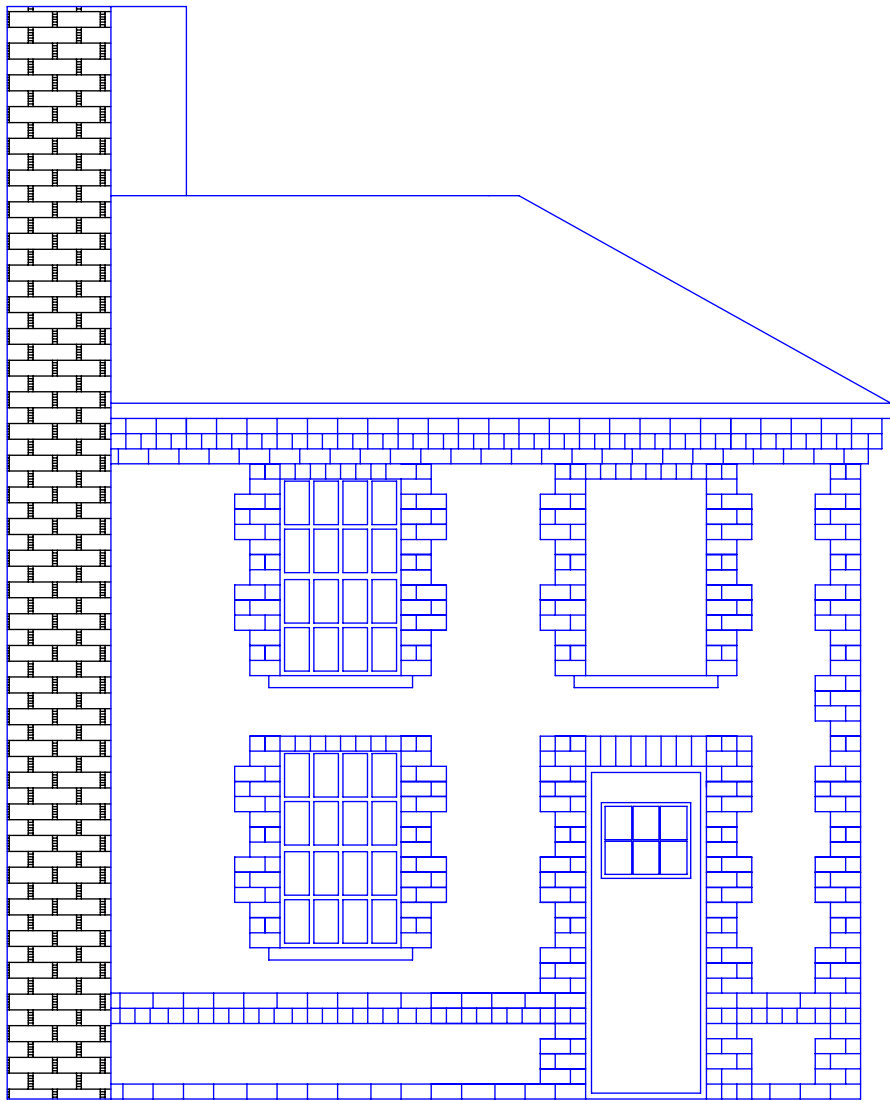

On this side front door to be replace

On this side gutter to be replace

	Roof of shelter
	Next door
	
	Concrete Render

Planning Ref:	PP-07554047
Drawing Number	3752019-05
Date 31/01/2019	1 Church Cottage
Issue: 1	375 Chichester Road
Scale 1:50mm at A3	PO21 5AT