



Plans of changes to cottage

North West Side Elevation

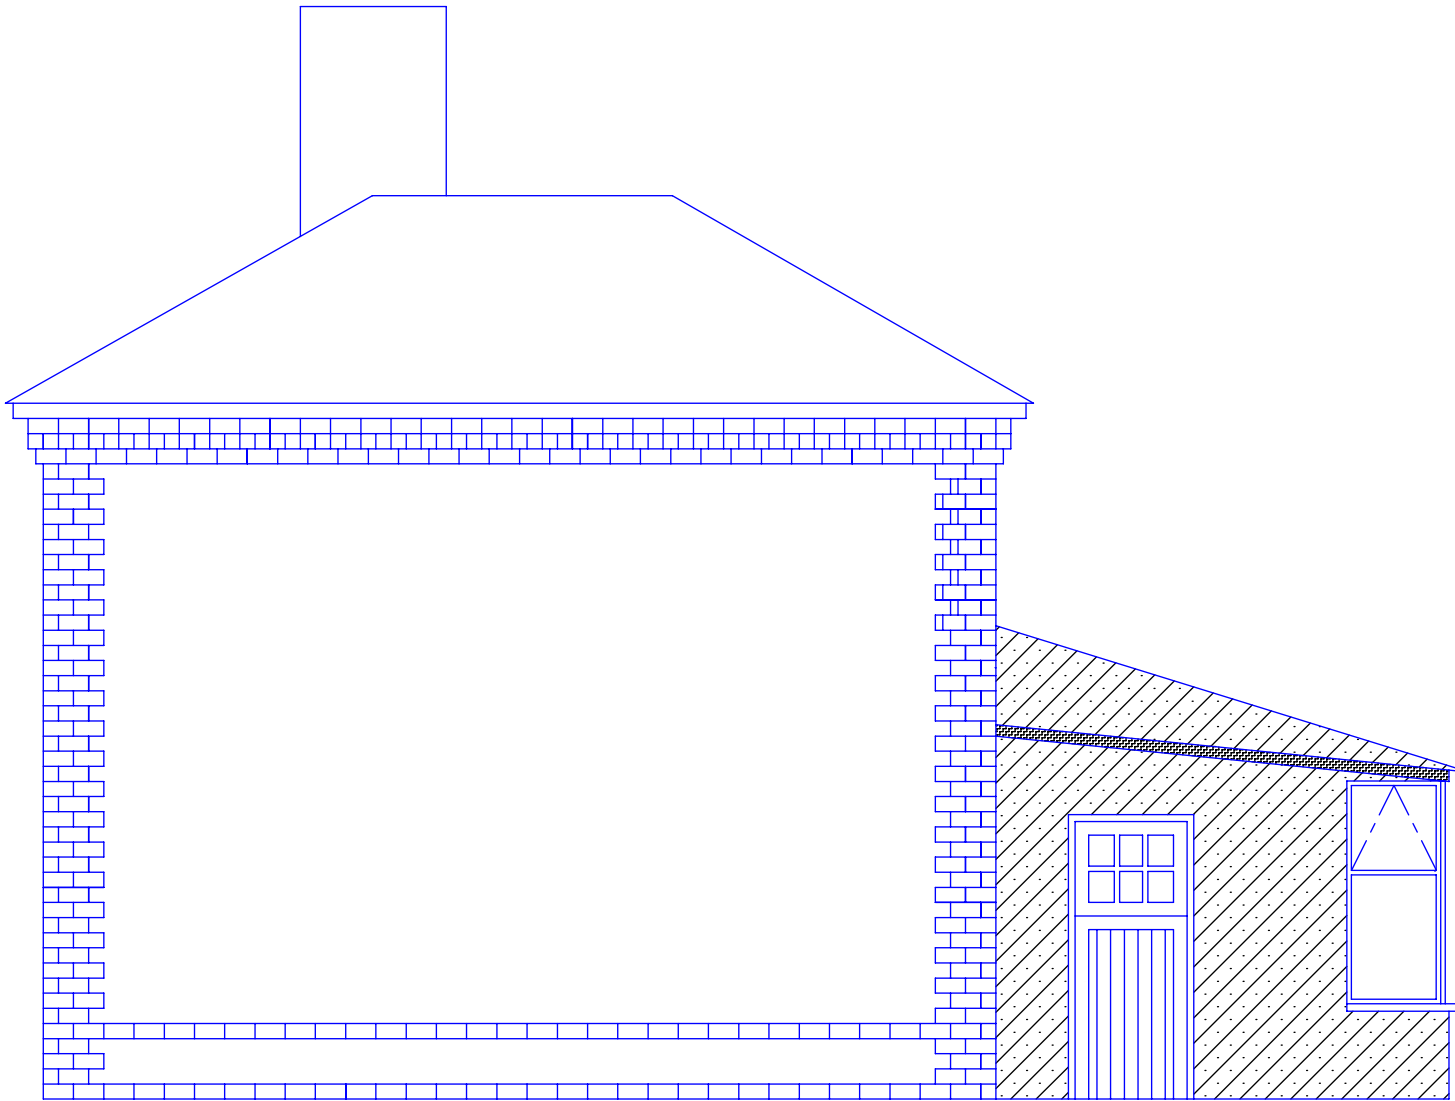

North West Elevation

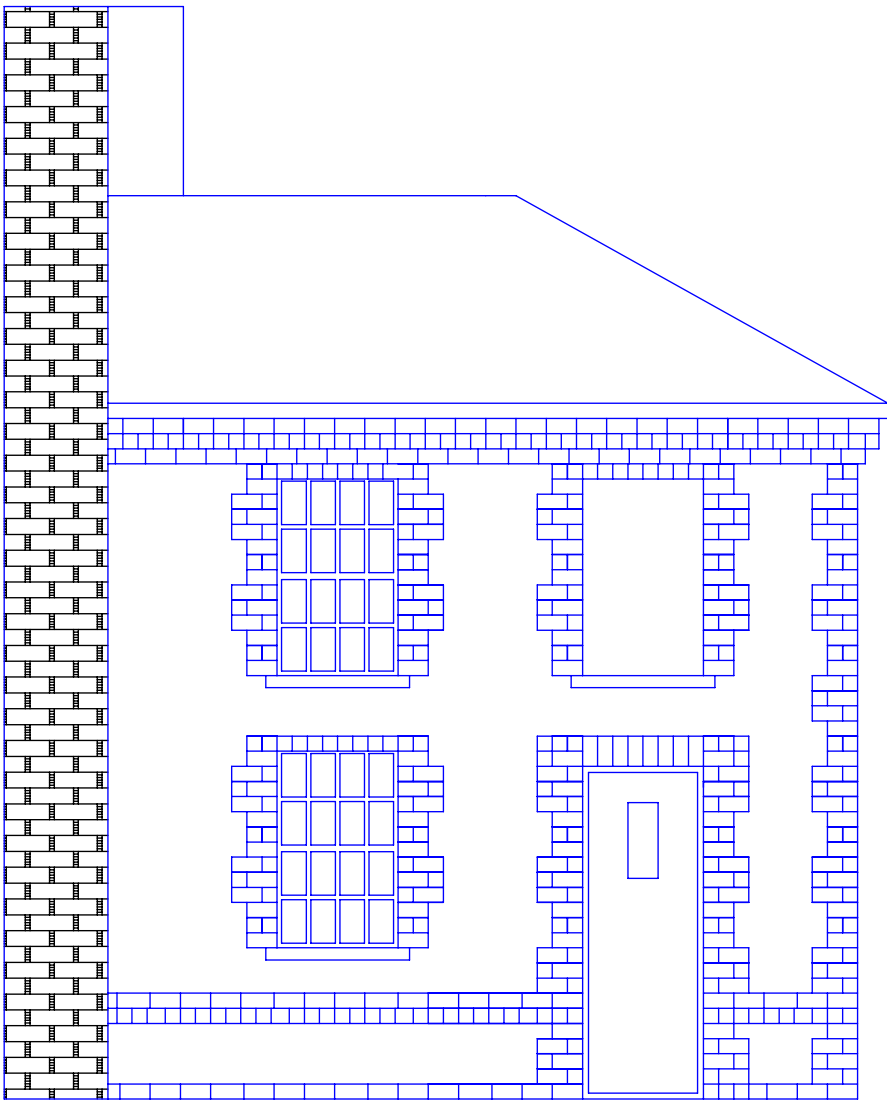

On front side, front door to be replace with composite door with one small window with nice design glass. Black frame and handles.

All the guttering at roof hight will be replaced. With Brett Martin Cascade 115mm deepstyle gutter. With 68mm round downpipe all in black plastic.

|                                                                                   |                 |
|-----------------------------------------------------------------------------------|-----------------|
|  | Roof of shelter |
|  | Next door       |
|  | Concrete Render |

|                    |                     |
|--------------------|---------------------|
| Planning Ref:      | PP-07554047         |
| Drawing Number     | 3752019-06          |
| Date 31/01/2019    | 1 Church Cottage    |
| Issue: 1           | 375 Chichester Road |
| Scale 1:50mm at A3 | PO21 5AT            |