



NOTES:


Dimensions to be checked on site before commencing work.
Any discrepancies shall be reported to the architect immediately.
Do not scale from these drawings except for planning purposes.
Use figured dimensions only.
Where applicable this drawing is to be read in conjunction with other consultants drawings.
This drawing is the copyright of hda projects ltd.

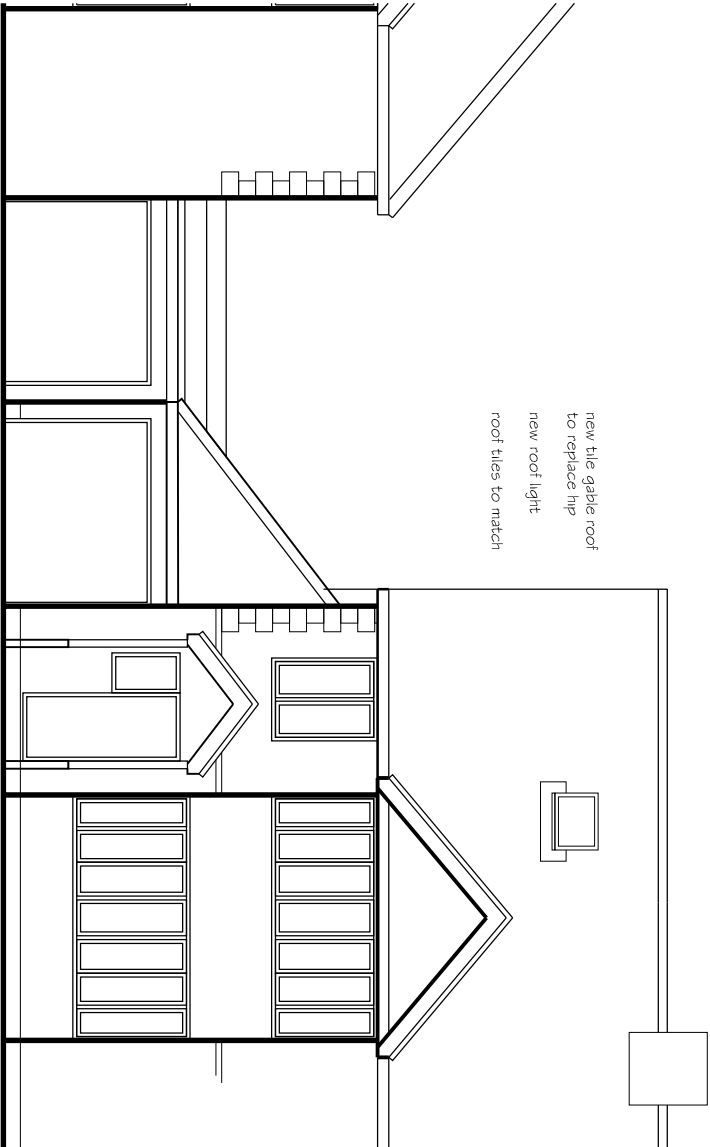


South Elevation

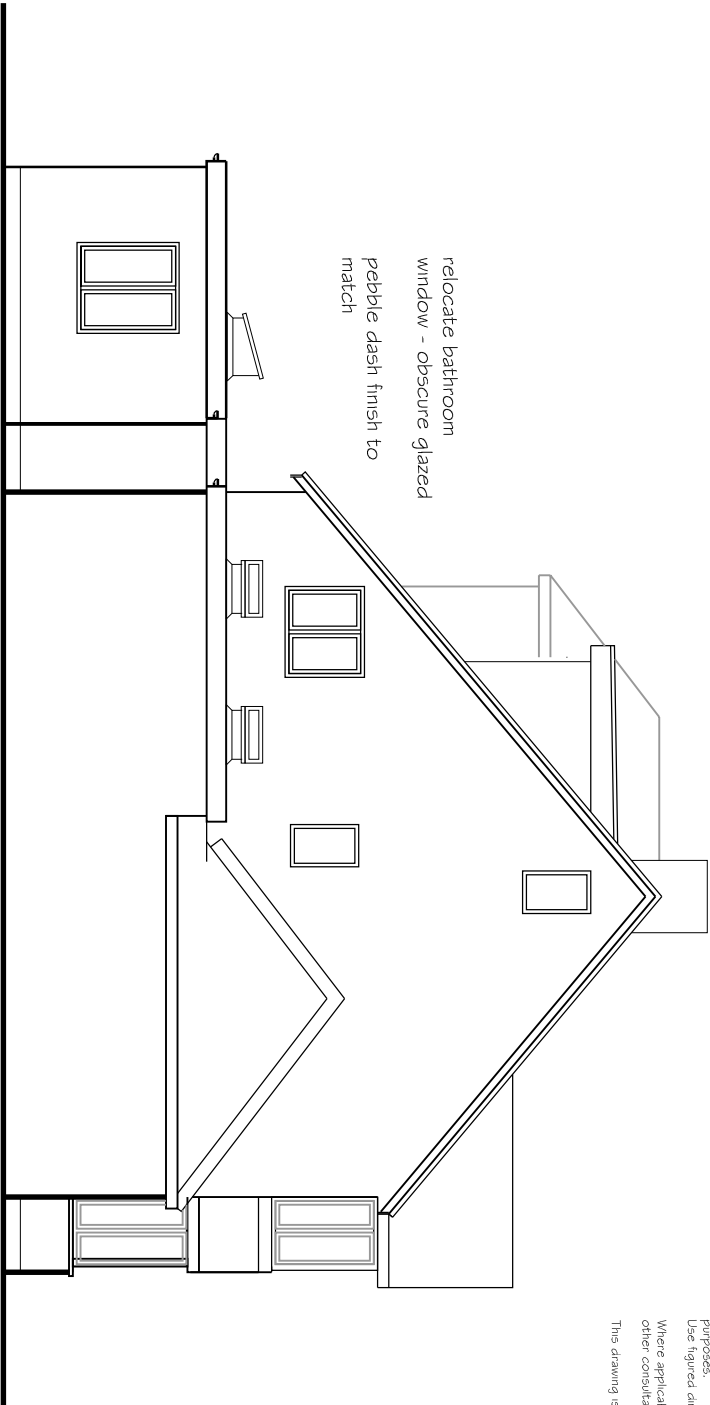

West Elevation

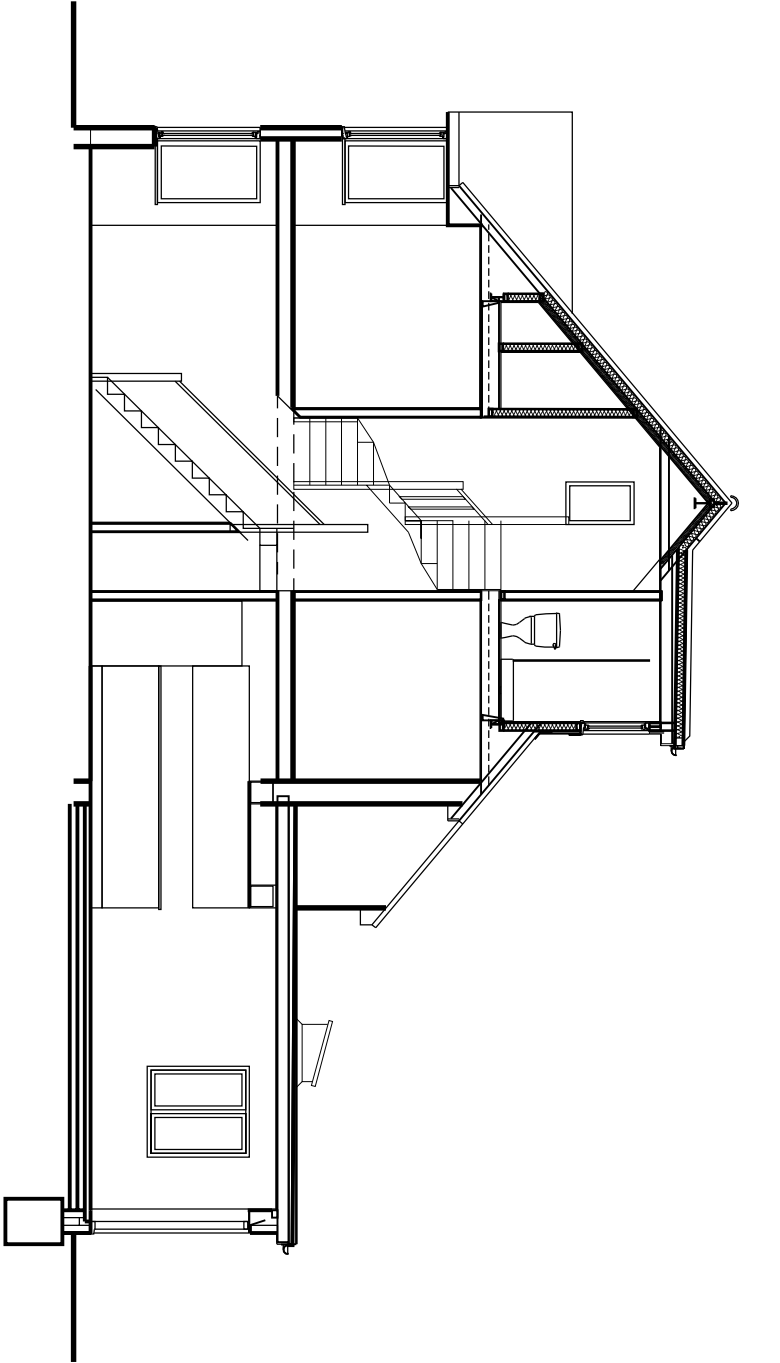

Sectional East Elevation

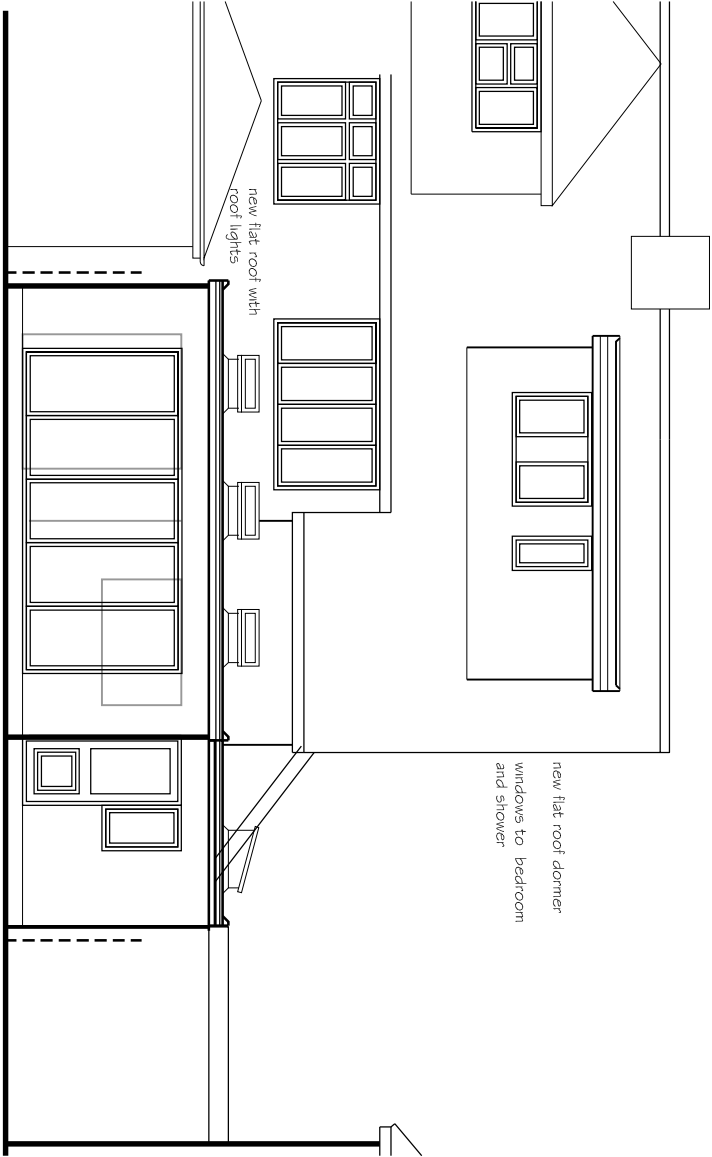

North Elevation

hda projects

6 The Old Flour Mill - Queen Street -
Emsworth - Hampshire - PO10 7BT -
Tel: +44 (0) 1243 373955. Mob: 07881 267017
email: hda@hda-projects.co.uk

For
Mr+Mrs C Collins

Project
25A Central Avenue
Bognor Regis
PO21 5HT

Title

Elevations as Proposed

Date	Drawn	Scale	Checked
June 2014	wjm	1 : 100 @ A3	
Job Number	Prefix	Drawing Number	Revision
1428	P	05	