


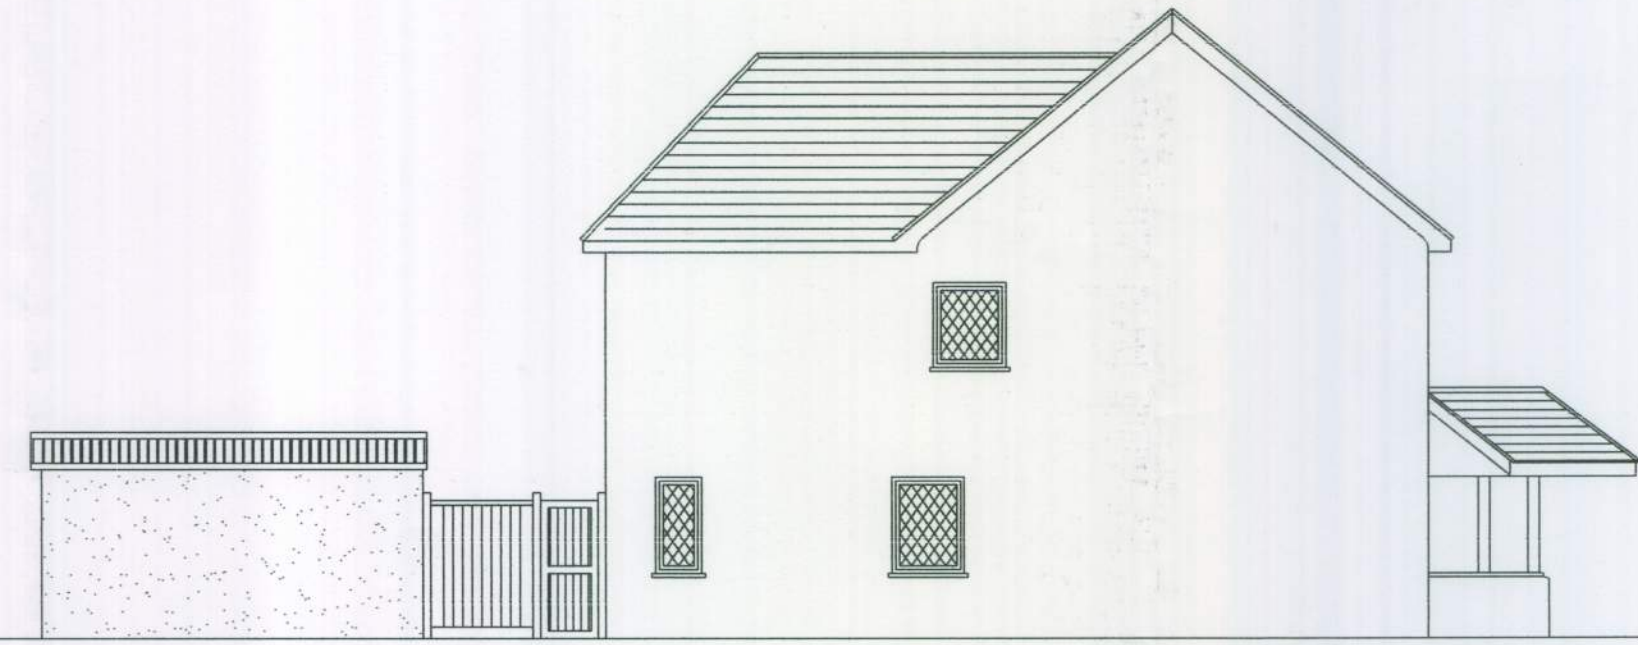


Existing East Elevation



Existing South Elevation



Proposed East Elevation

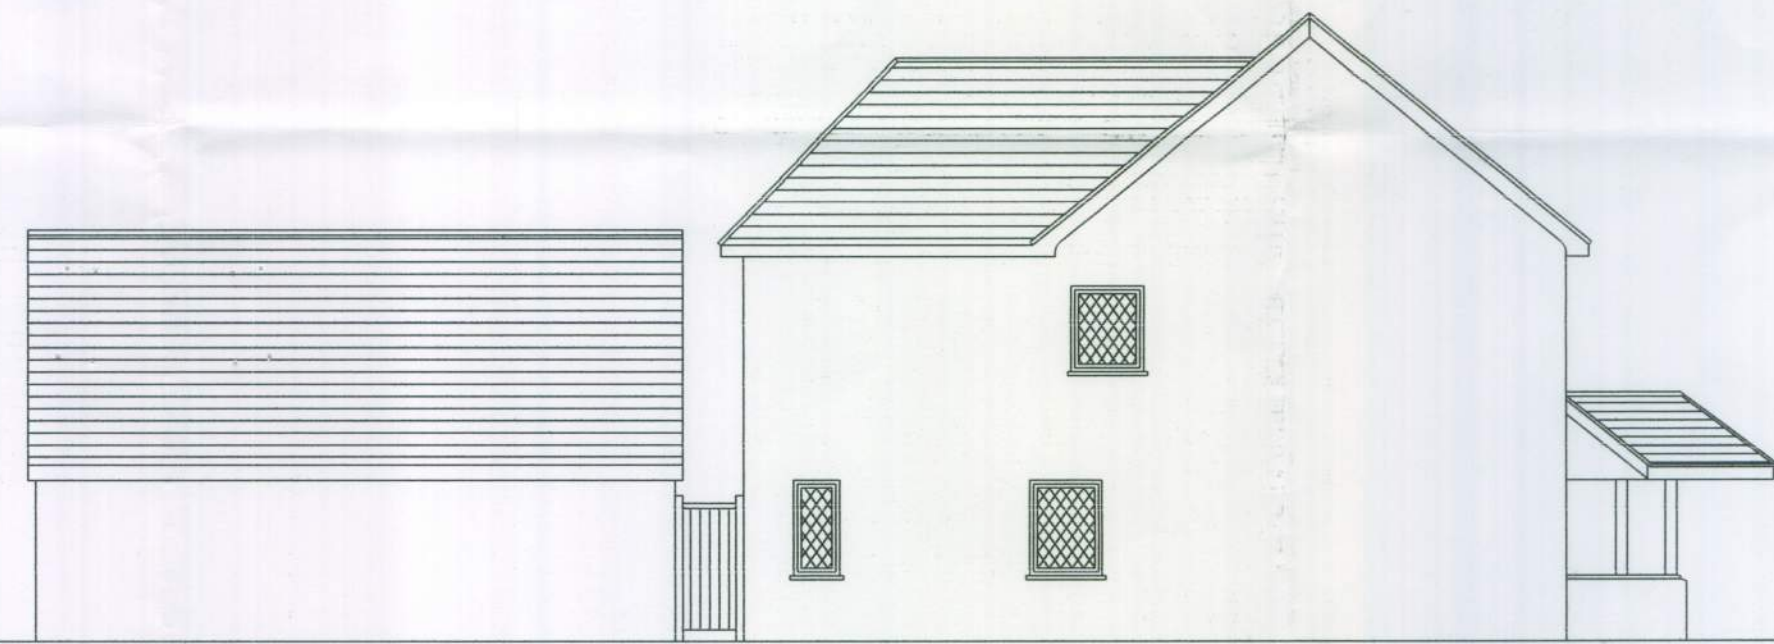

Proposed South Elevation

ALL DIMENSIONS ARE IN METRIC.
ALL DIMENSIONS ARE TO BE CHECKED ON SITE
BEFORE PROCEEDING WITH ANY WORK AND ANY
DISCREPANCY REPORTED AT ONCE.
THIS DRAWING AND DESIGN IS NOT TO BE COPIED
WITHOUT WRITTEN PERMISSION

P.Robinson 01243 555208 E-Mail-peterob1943@btinternet.com	
TITLE:-	2 Bedroom Annexe, Conservatory & Rear Dormer @ 'Rookstone' Shripney Road Bognor Regis West Sussex
DATE:-	22nd September 2010
SCALE:-	Elevations and plans 1-100.
DRAWN:-	P.Robinson.
DWG No. 100922/1	