

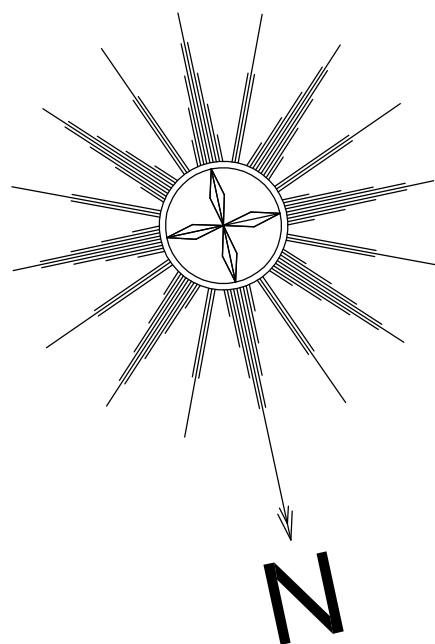


Roof Plan

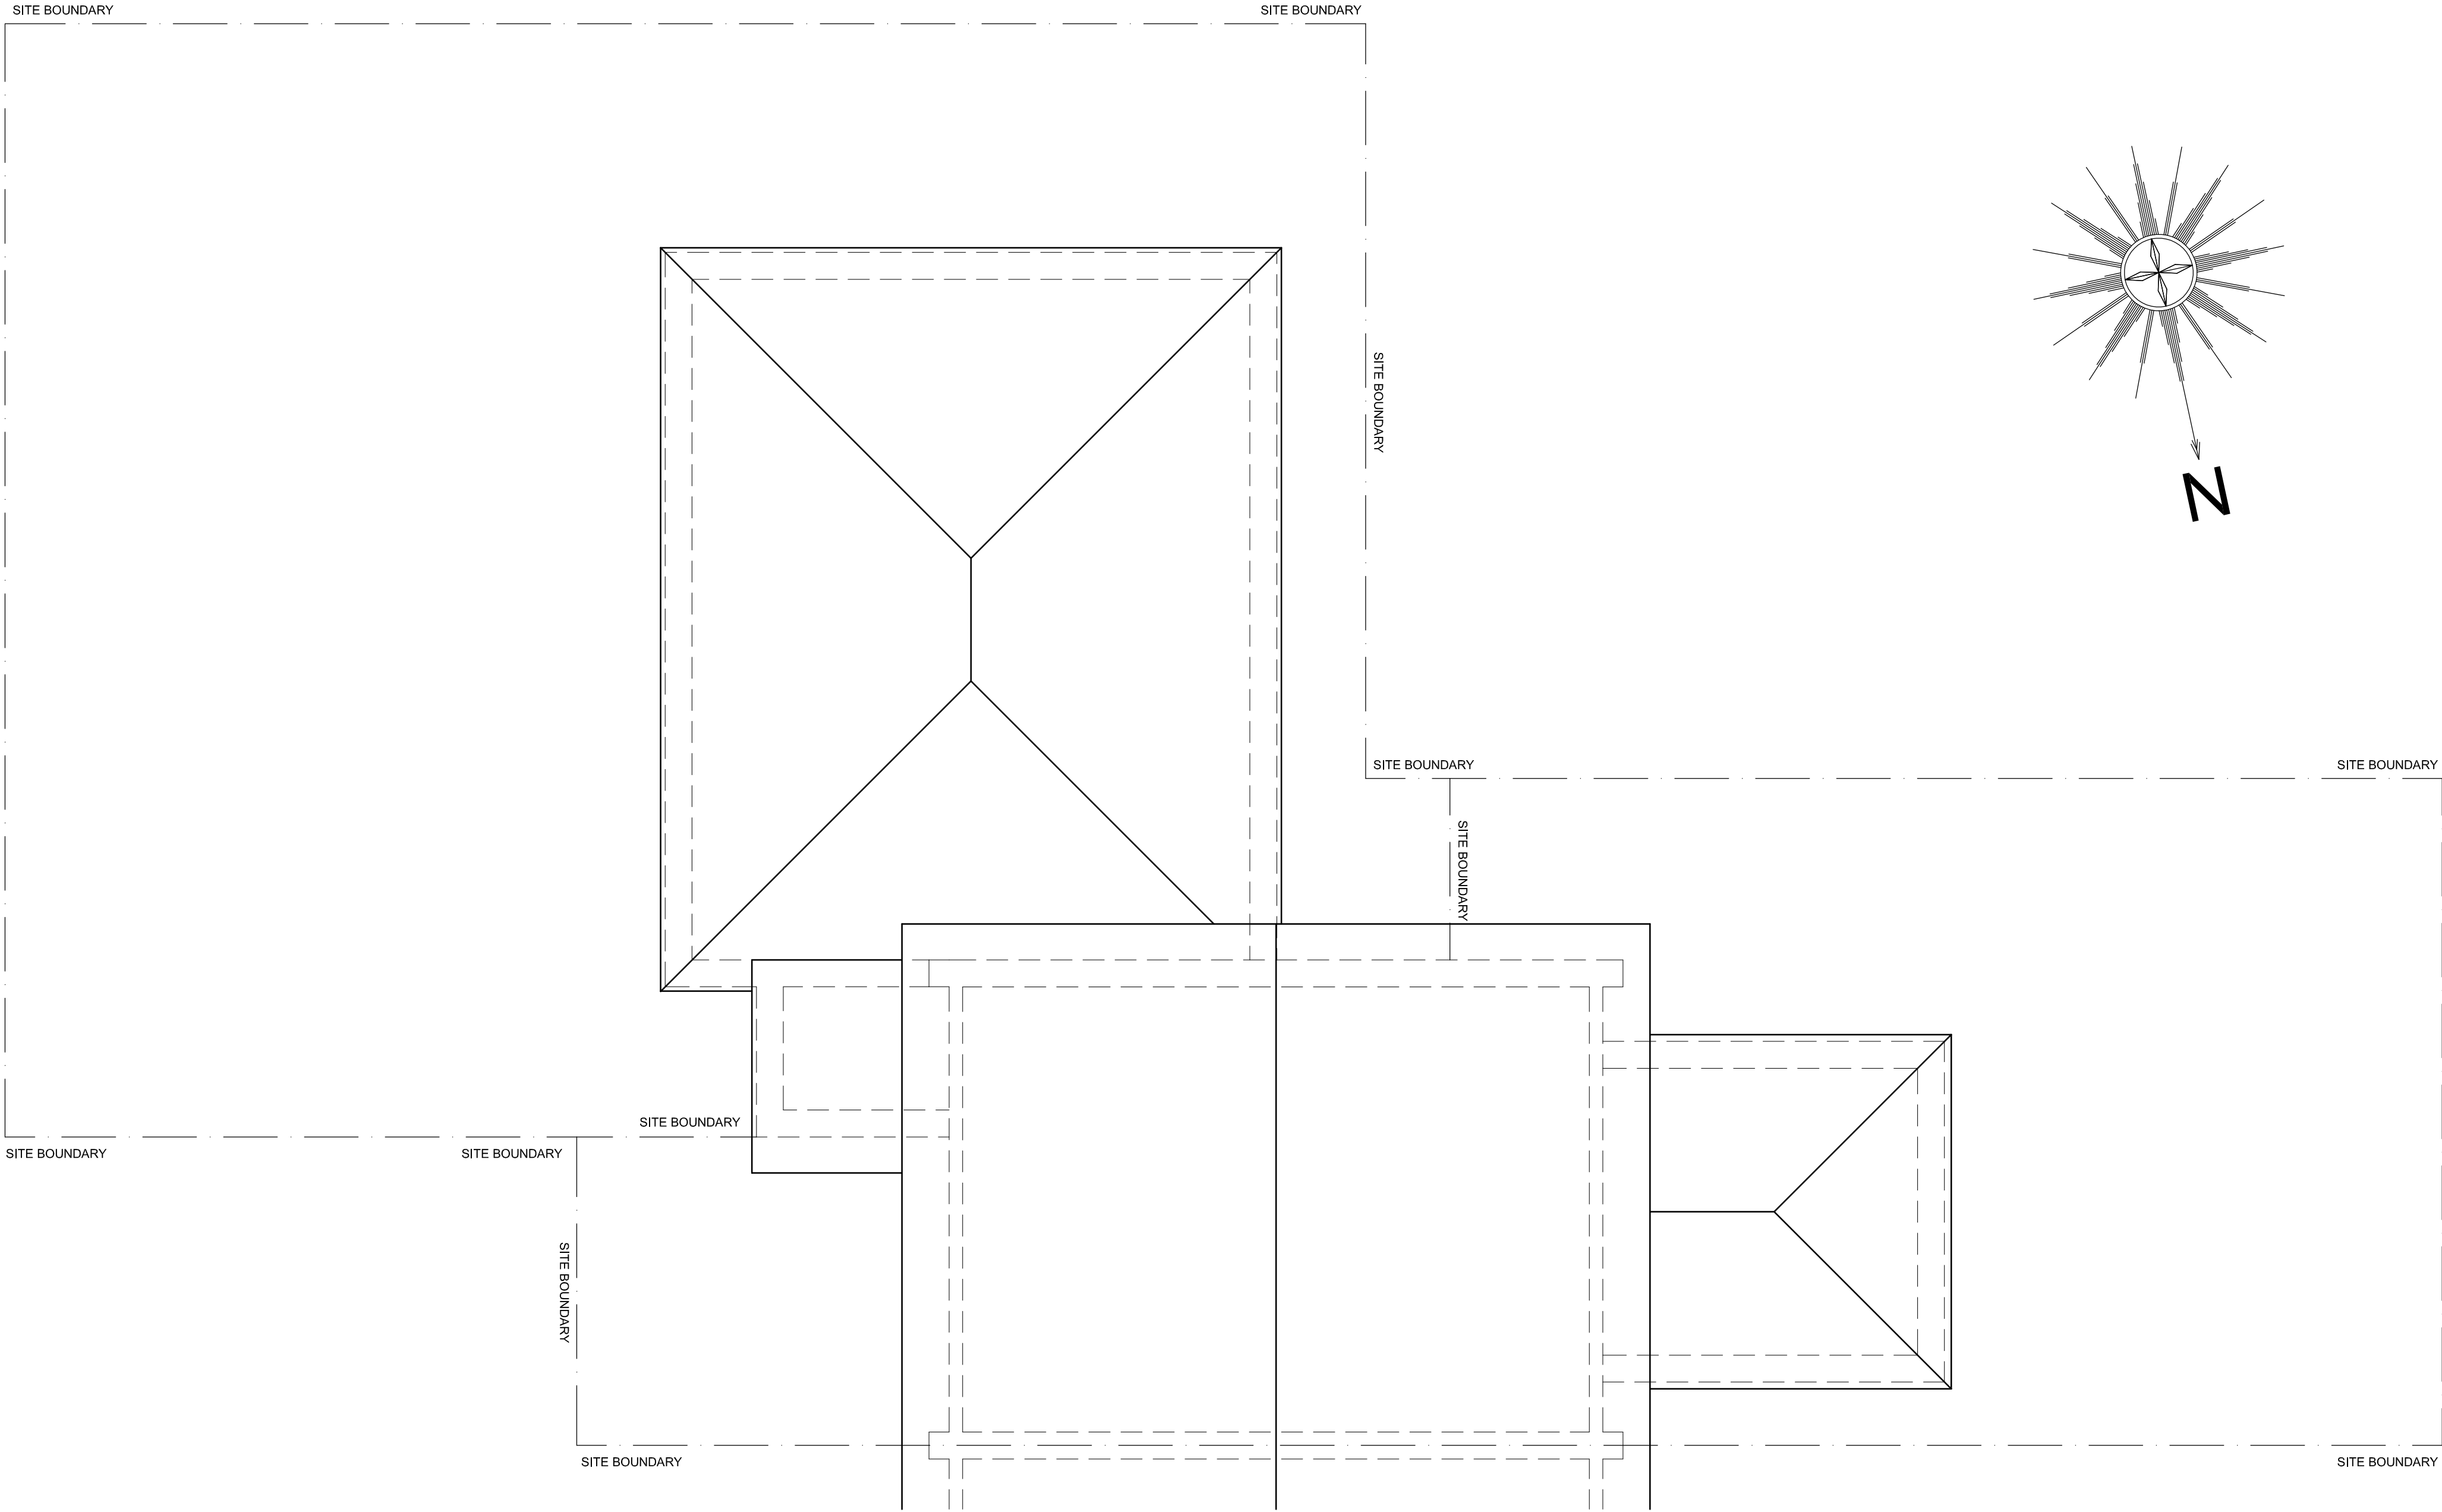

Boundary Plan

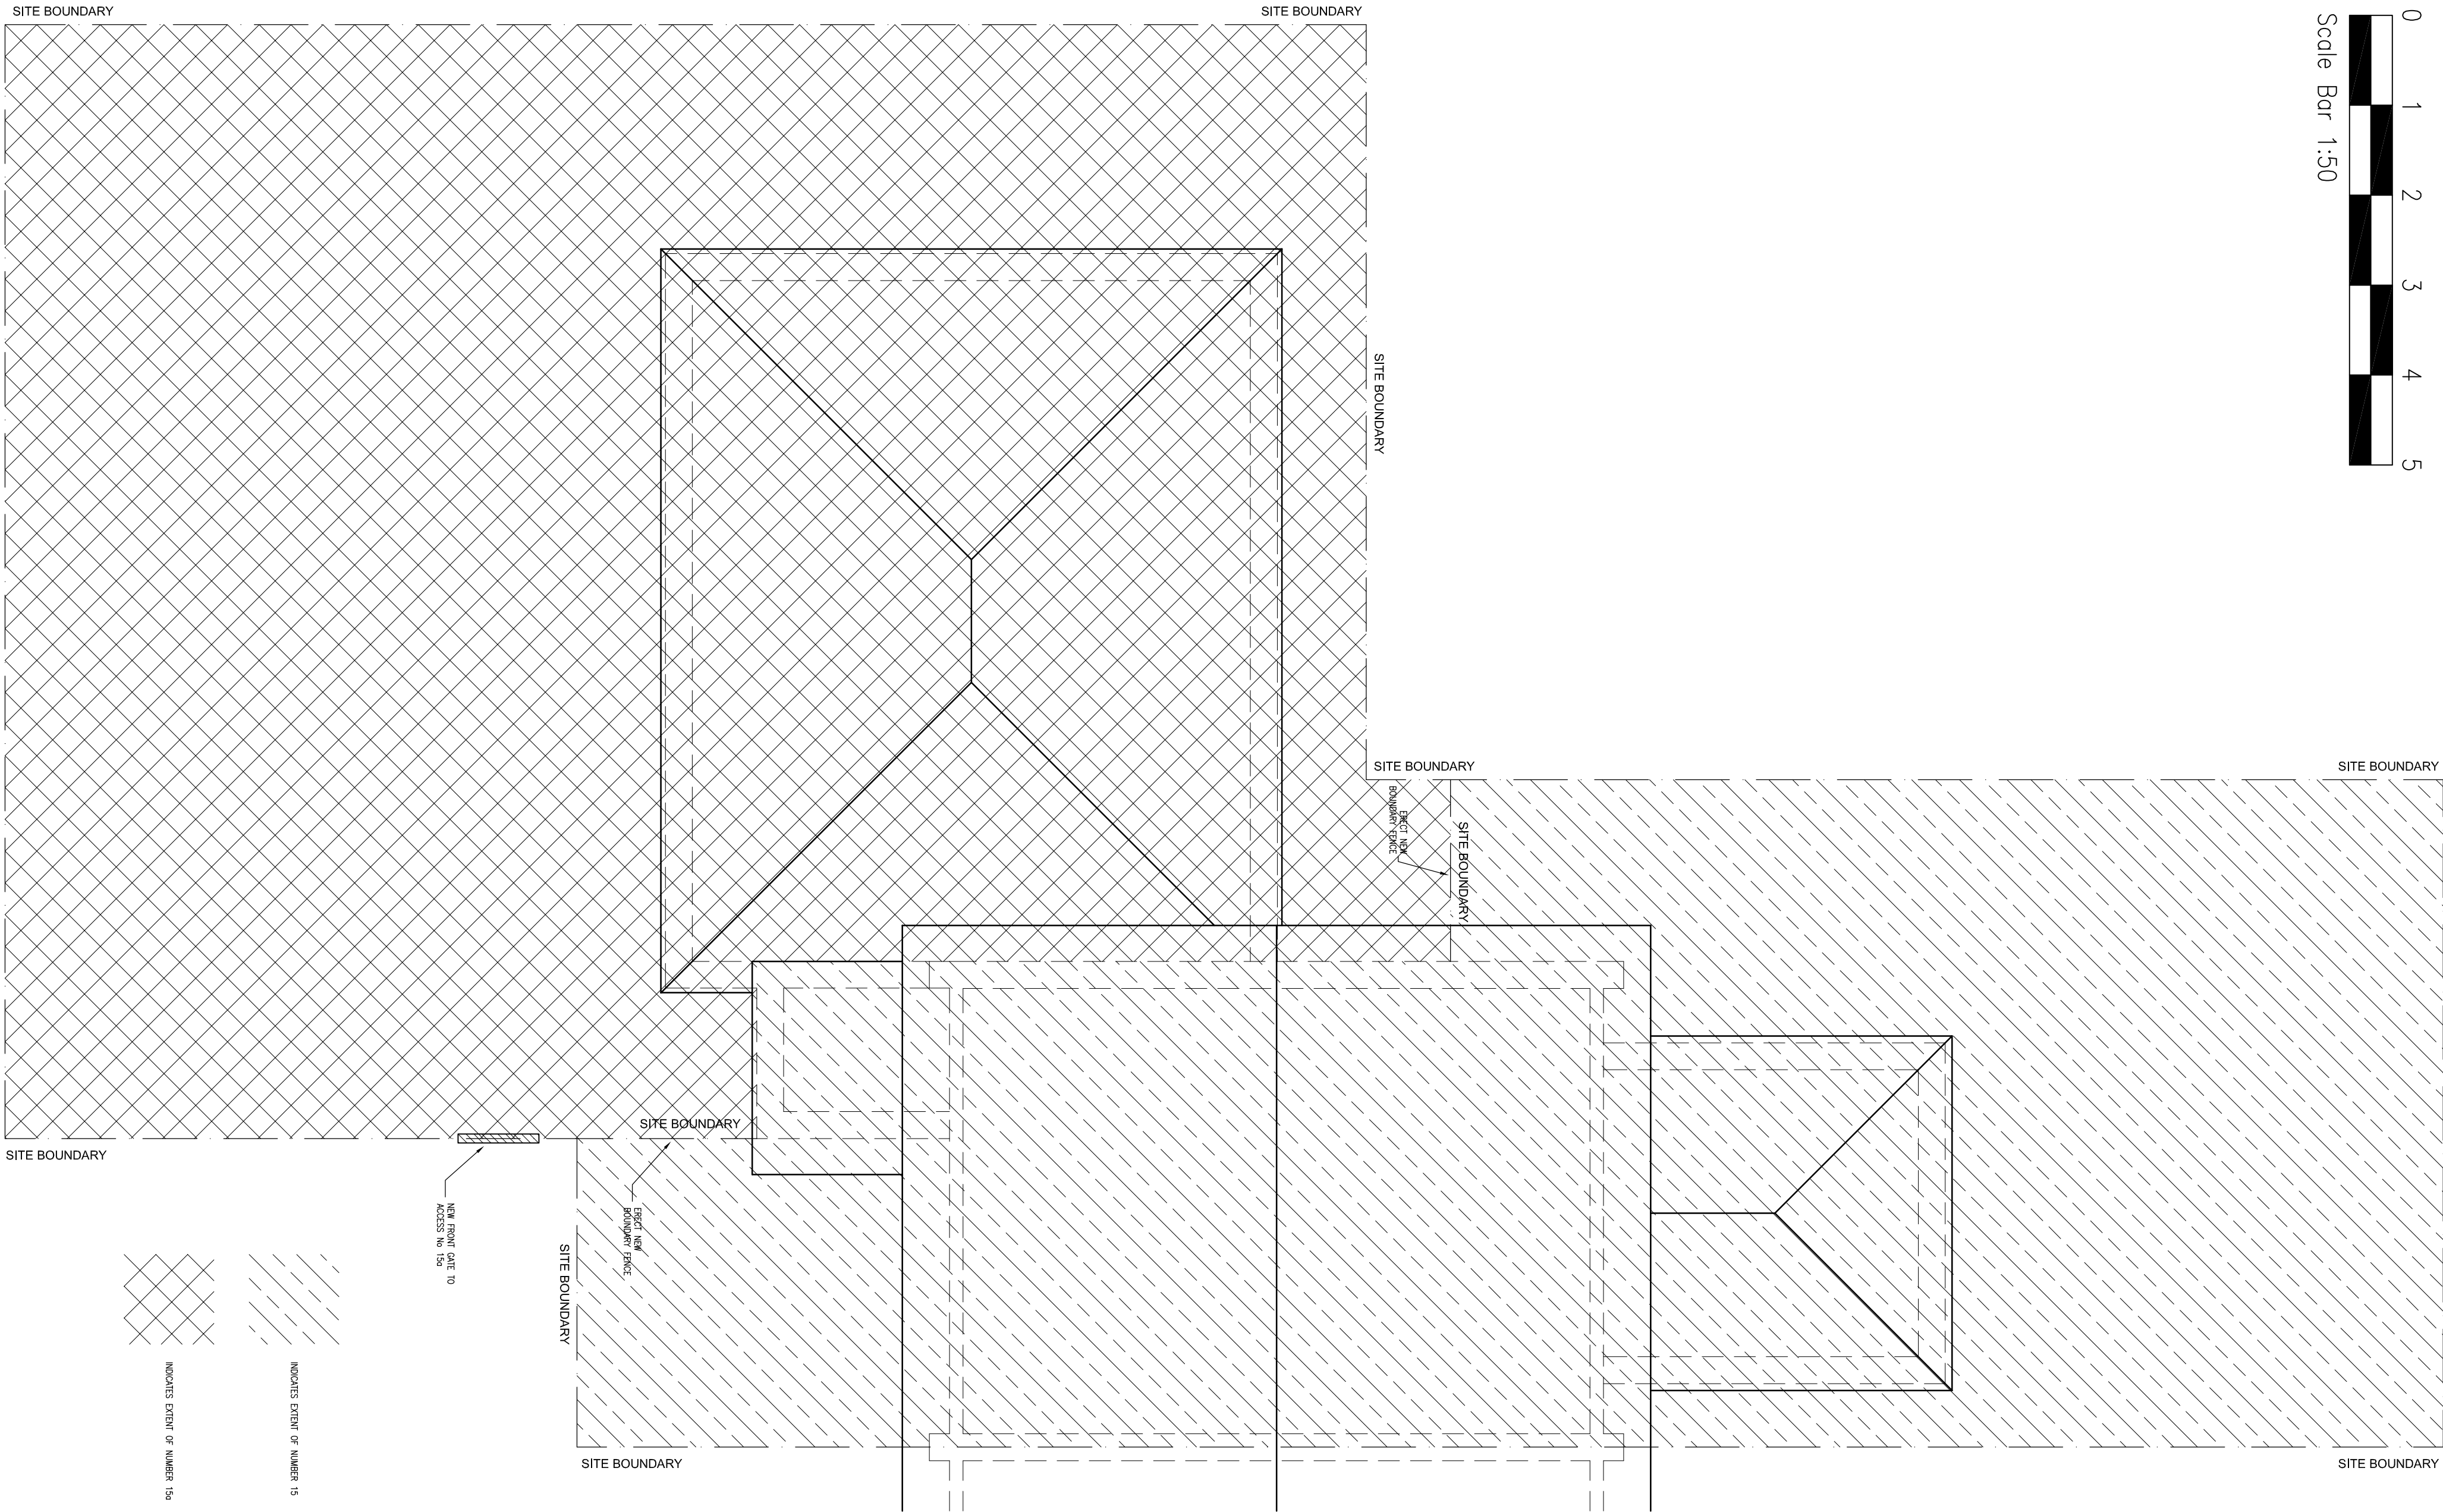

Copyright reserved
This drawing may only be used for the client and location specified in the title block. It may not be copied or disclosed to any other third party.
1. The works shown have been drawn for submission to the local planning authority and are not to be used for construction.
2. No works shall commence until planning approval has been given by the local authority.
3. The contractor shall either full plans building control approval or a building notice served with the local authority.
4. The dimensions indicated are approximate and subject to site checks by the contractor prior to commencement.
5. I accept no responsibility for any unknown factors which either preclude the works from construction or add additional costs, ie location of public sewers and underground services, or any underground structure or obstruction, condition of the existing building.

Notes

--	--	--	--

-	INITIAL APPLICATION	17-01-21
REV	DESCRIPTION	DATE

MR G EVANS & MRS M MULLER

PROJECT
15 THE CROFT
BOGNOR REGIS
WEST SUSSEX, PO21 5TH

DRAWING
PROPOSED ROOF & BOUNDARY PLANS

APPLICATION

SCALE	DATE	DWG. No.	REVISION
1:50	JANUARY 2021	3358/04	-