


Copyright reserved
This drawing may only be used for the client and location specified in the title block. It may not be copied or disclosed to any other third party.
1. The works shown have been drawn for submission to the local planning authority and are not to be used for construction.
2. No works shall commence until planning approval has been given by the local authority.
3. The contractor shall be responsible for obtaining either full plans building control approval or a building notice served with the local authority.
4. The dimensions indicated are approximate and subject to site checks by the contractor prior to commencement.
5. I accept no responsibility for any unknown factors which either preclude the works from construction or add additional costs, be location of public sewers and underground services, or any underground structure or obstruction, condition of the existing building.

Notes

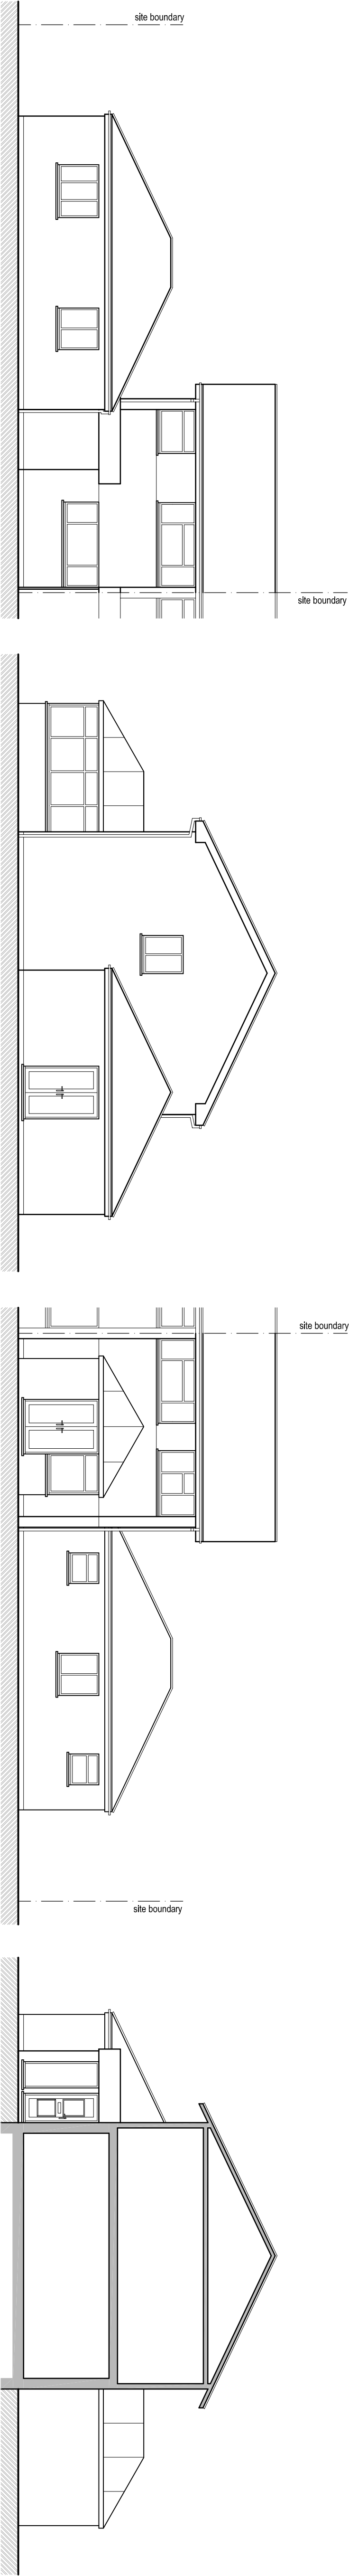


FRONT ELEVATION (EAST)
EXISTING ELEVATIONS Scale 1:100

SIDE ELEVATION (SOUTH)

REAR ELEVATION (WEST)

SIDE SECTIONAL ELEVATION (NORTH)

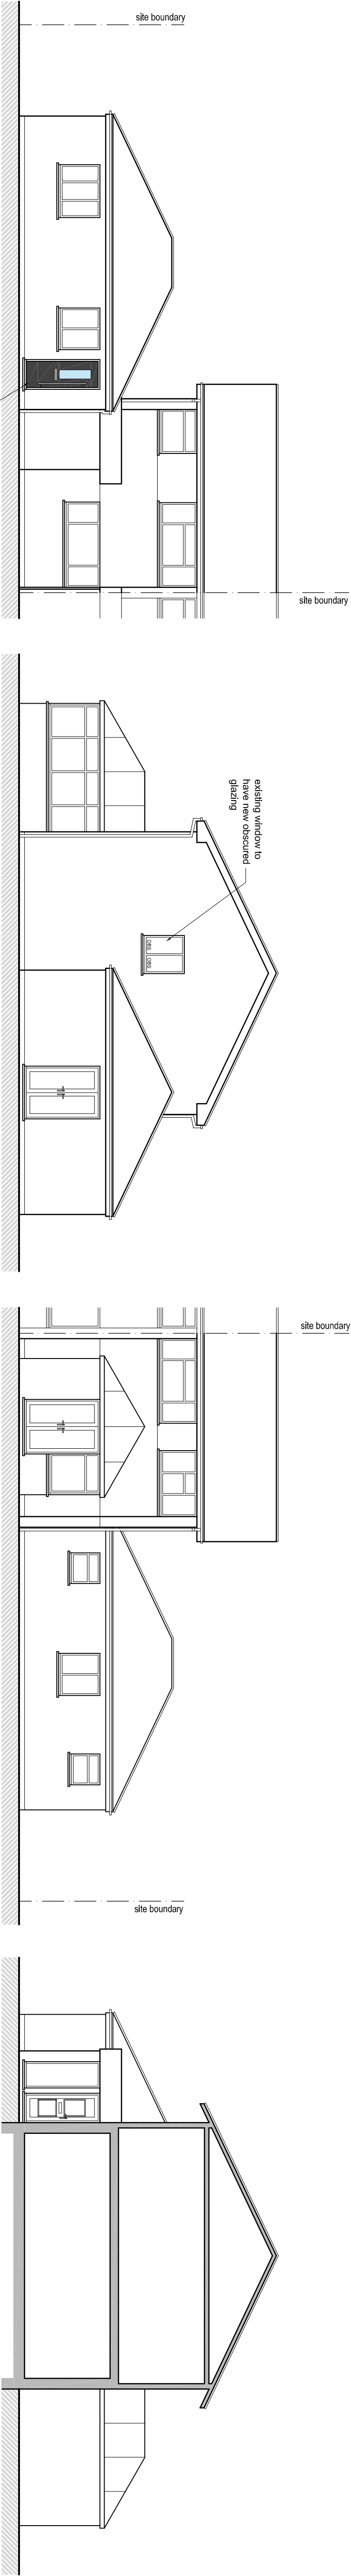


FRONT ELEVATION (EAST)
PROPOSED ELEVATIONS Scale 1:100

SIDE ELEVATION (SOUTH)

REAR ELEVATION (WEST)

SIDE SECTIONAL ELEVATION (NORTH)

 

STATUS			
APPLICATION			
SCALE	DATE	BRG. No.	REVISION
1:100	JANUARY 2021	3358/05	C

C		SCALE 1:100 (EXISTING/PROPOSED)	19/04/21
B		AMENDED - SUBMITTED	16/07/21
A		SOUTH ELEVATION AMENDED TO SHOW FIRST FLOOR WINDOW	19/04/21
-		INITIAL APPLICATION	17/01/21
REV		DESCRIPTION	DATE
CLIENT			
MR G EVANS & MRS M MILLER			
PROJECT			
15 THE CROFT			
BOGNOR REGIS			
WEST SUSSEX, PO21 5TH			
DRAWINGS			
EXISTING & PROPOSED ELEVATIONS			