


Existing North East Elevation
1:200 @ A1





Proposed North East Elevation
1:200 @ A1

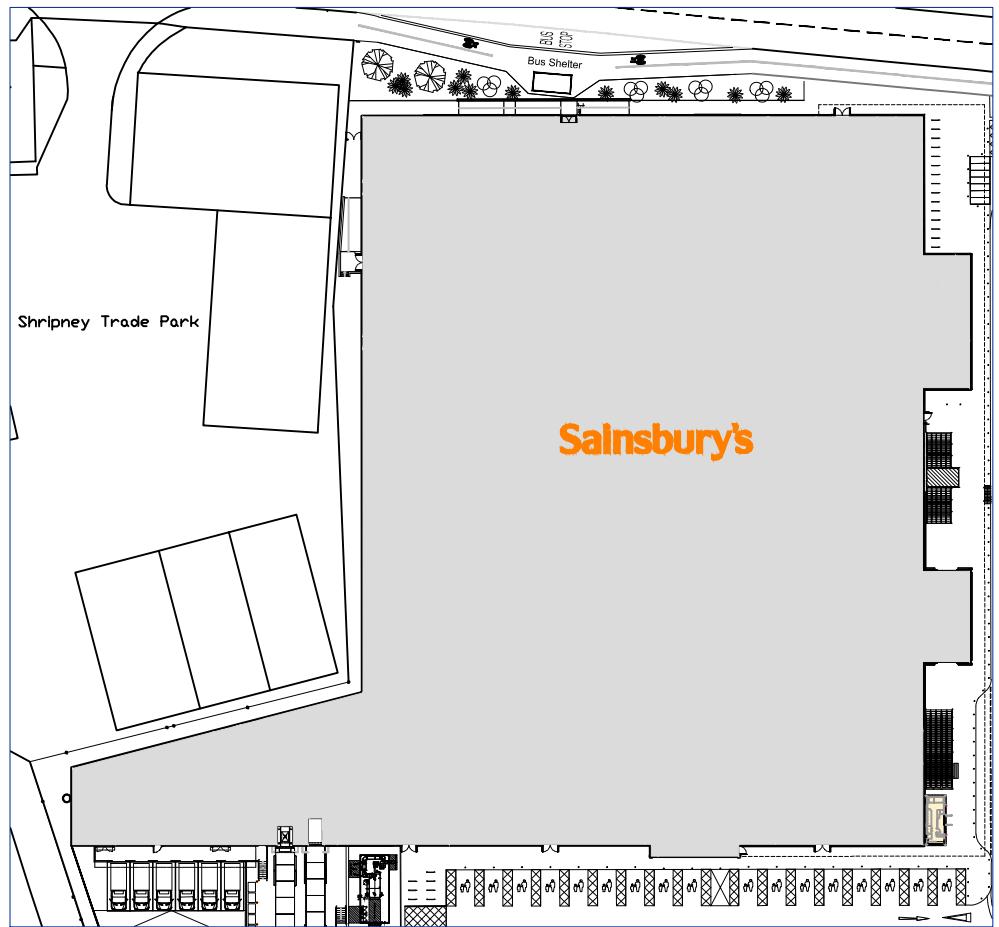


Key Plan
Scale 1:1000 @ A1

SOUTH EAST
ELEVATION

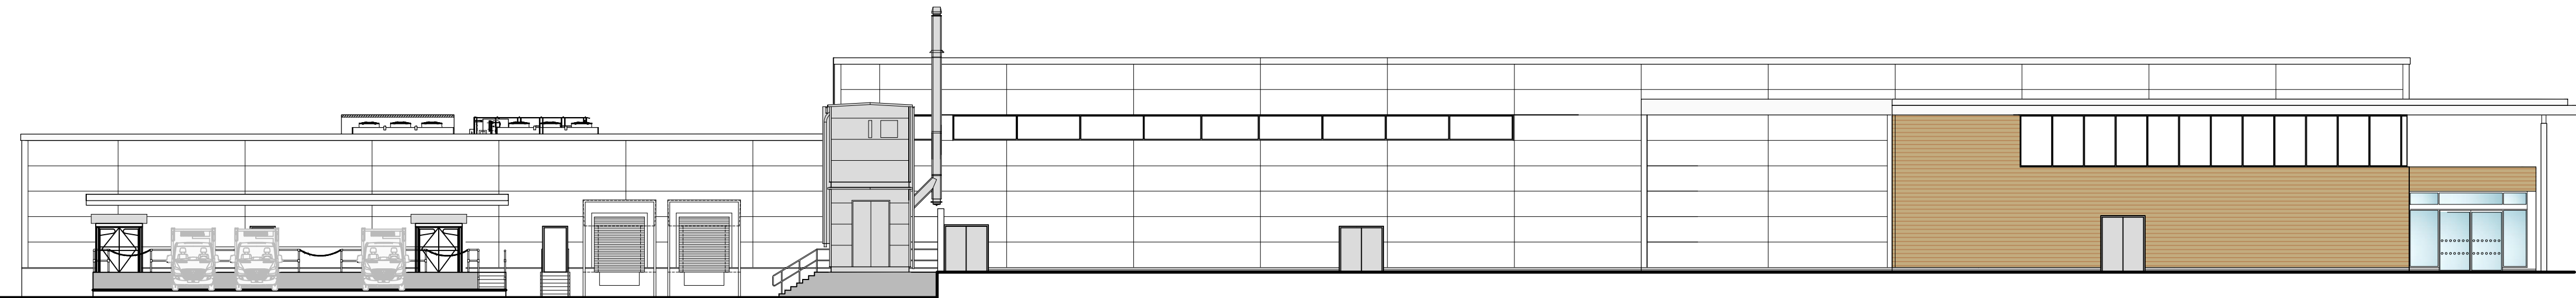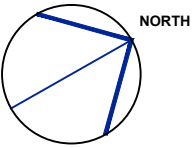

Existing South East Elevation
1:200 @ A1

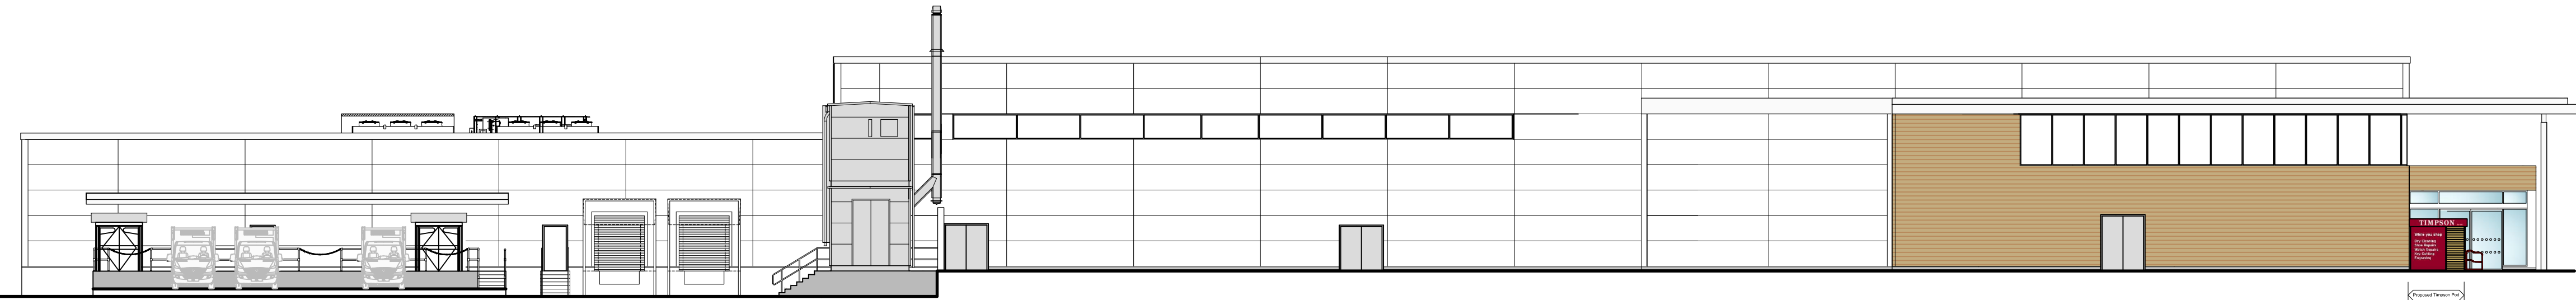

Proposed South East Elevation
1:200 @ A1

REV	DATE	BY
CLIENT		

Sainsbury's

PROJECT

Shripney Road
BOGNOR REGIS
PO22 9FB

DRAWING

Existing & Proposed
Elevations

CHQ

PARTNERSHIP

Architects • Building Surveyors

CHQ Partnership Ltd.

Tannery House, 23 High Street

Baldock, Hertfordshire SG7 6BE

Telephone: (01462) 895110

Facsimile: (01462) 895099

Email: design@chq-architects.co.uk

www.chq-architects.co.uk

DATE	Sept. 2014	DRAWN	JW
SCALE	1 : 200 @ A1	CHECKED	

CHQ.14.10938 - PL06