




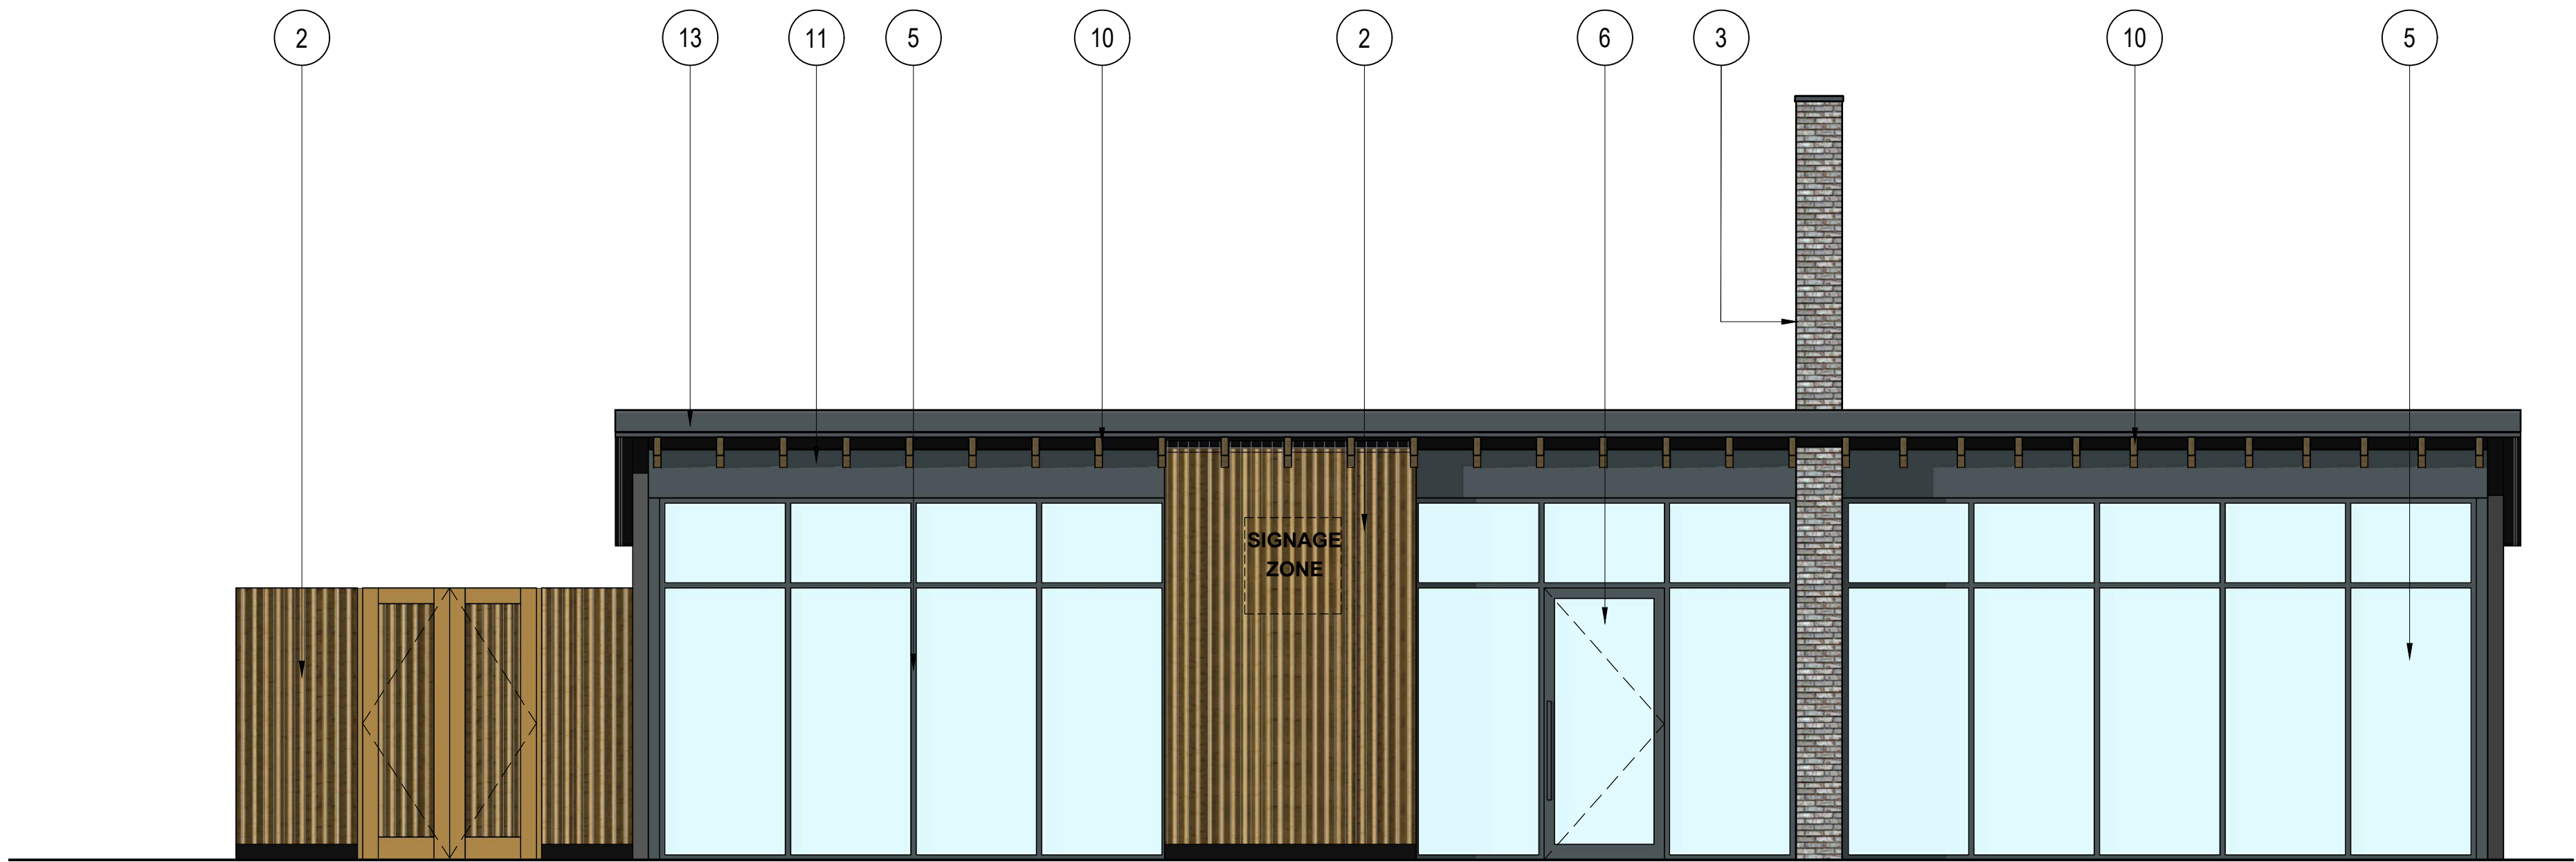


NORTH ELEVATION

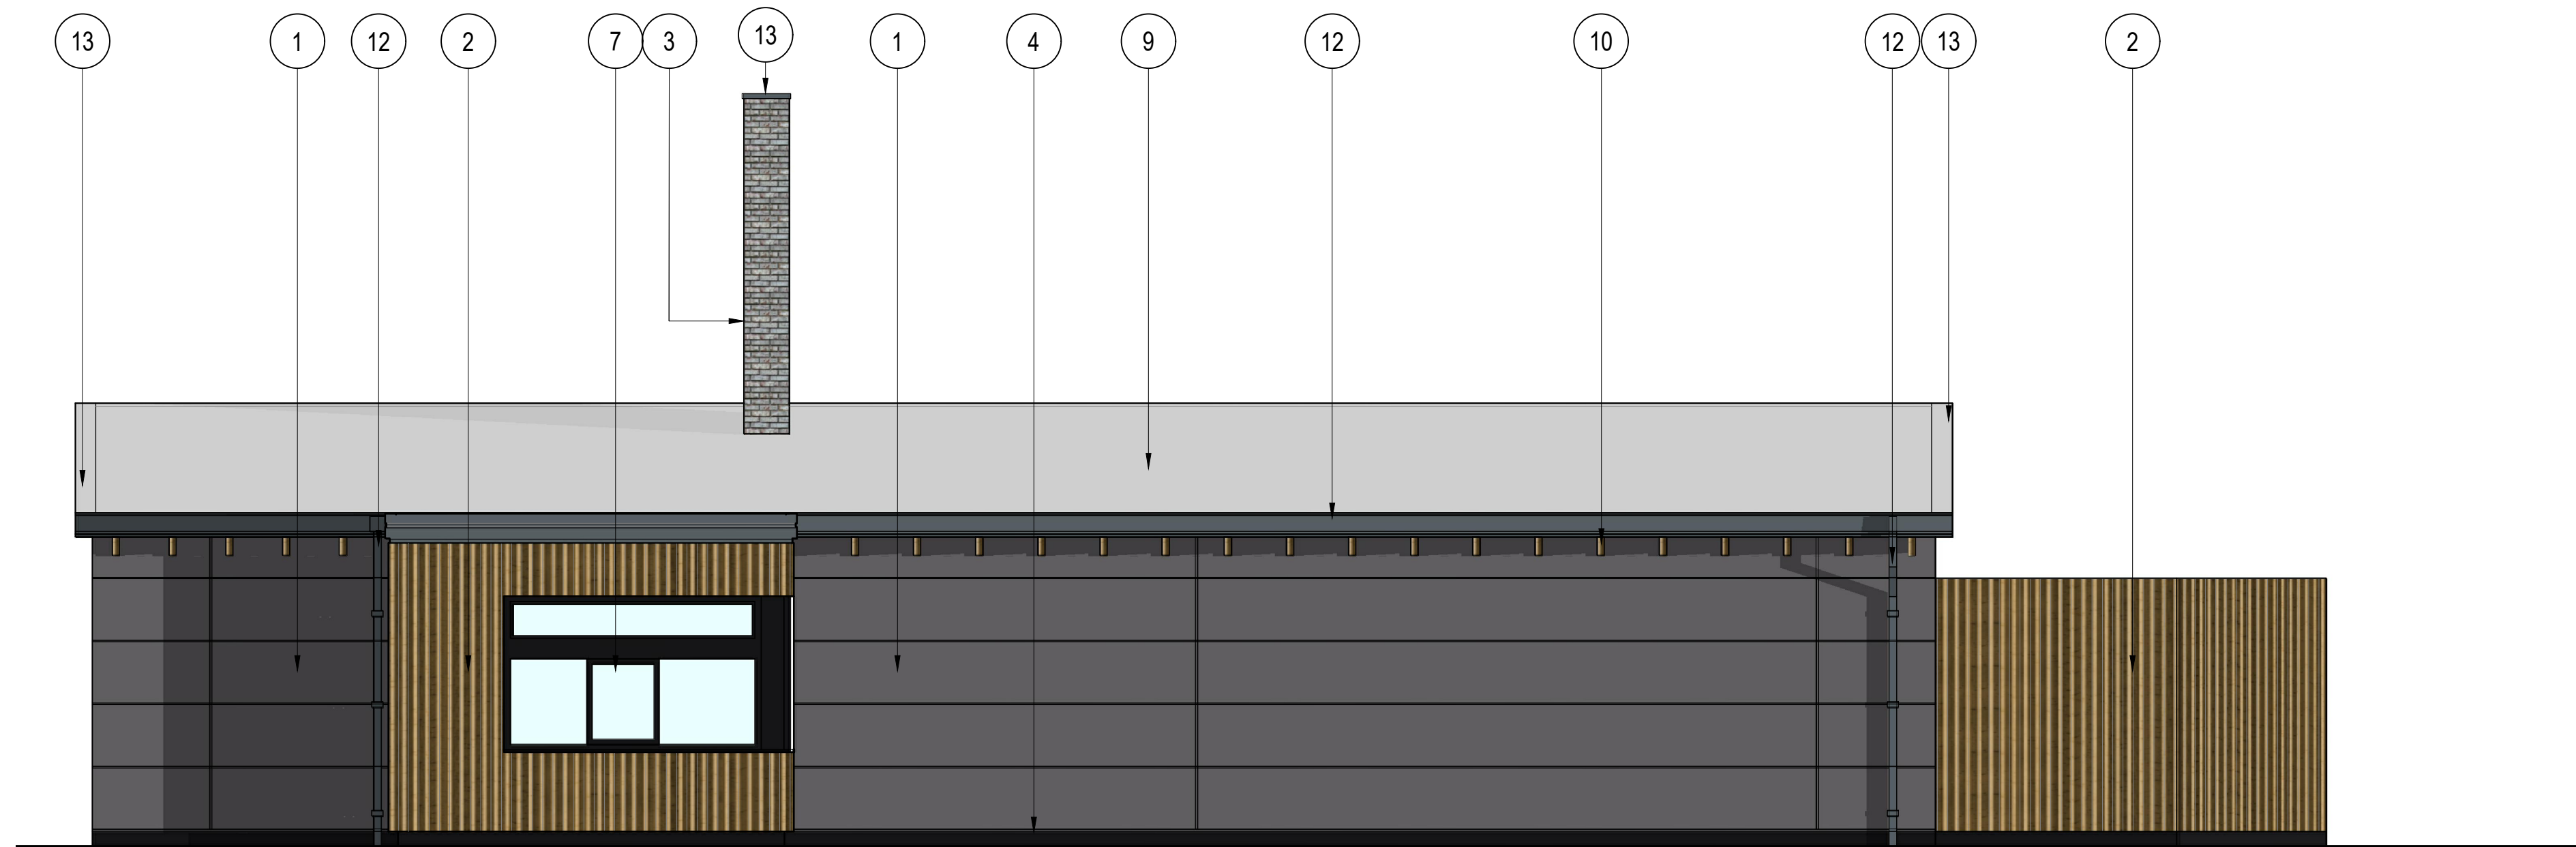


SOUTH ELEVATION

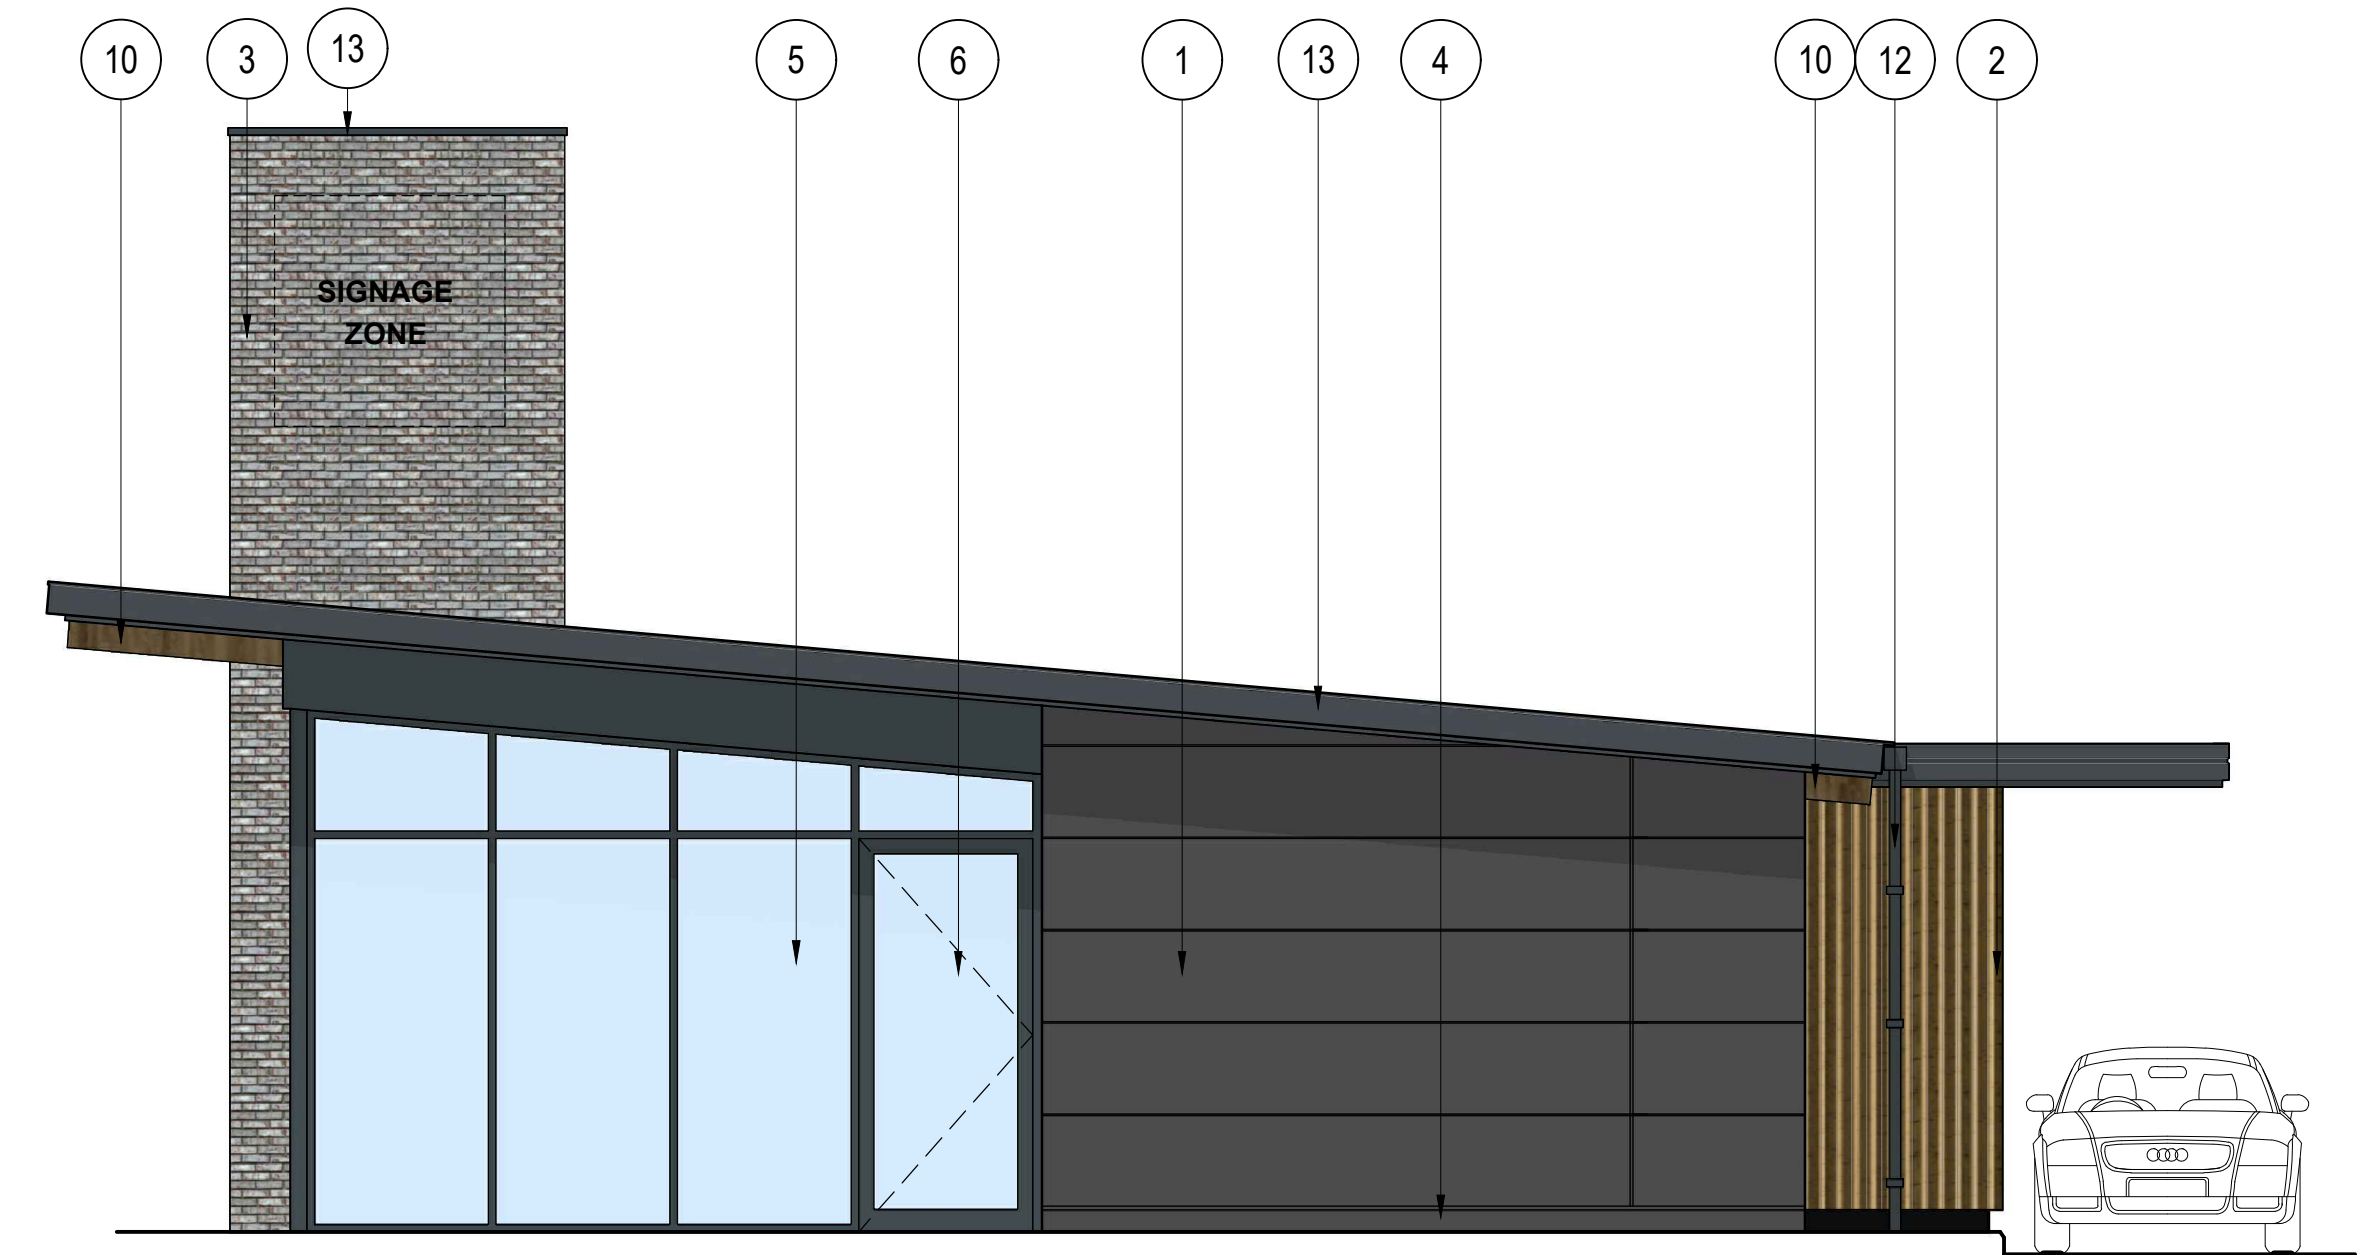

WEST ELEVATION

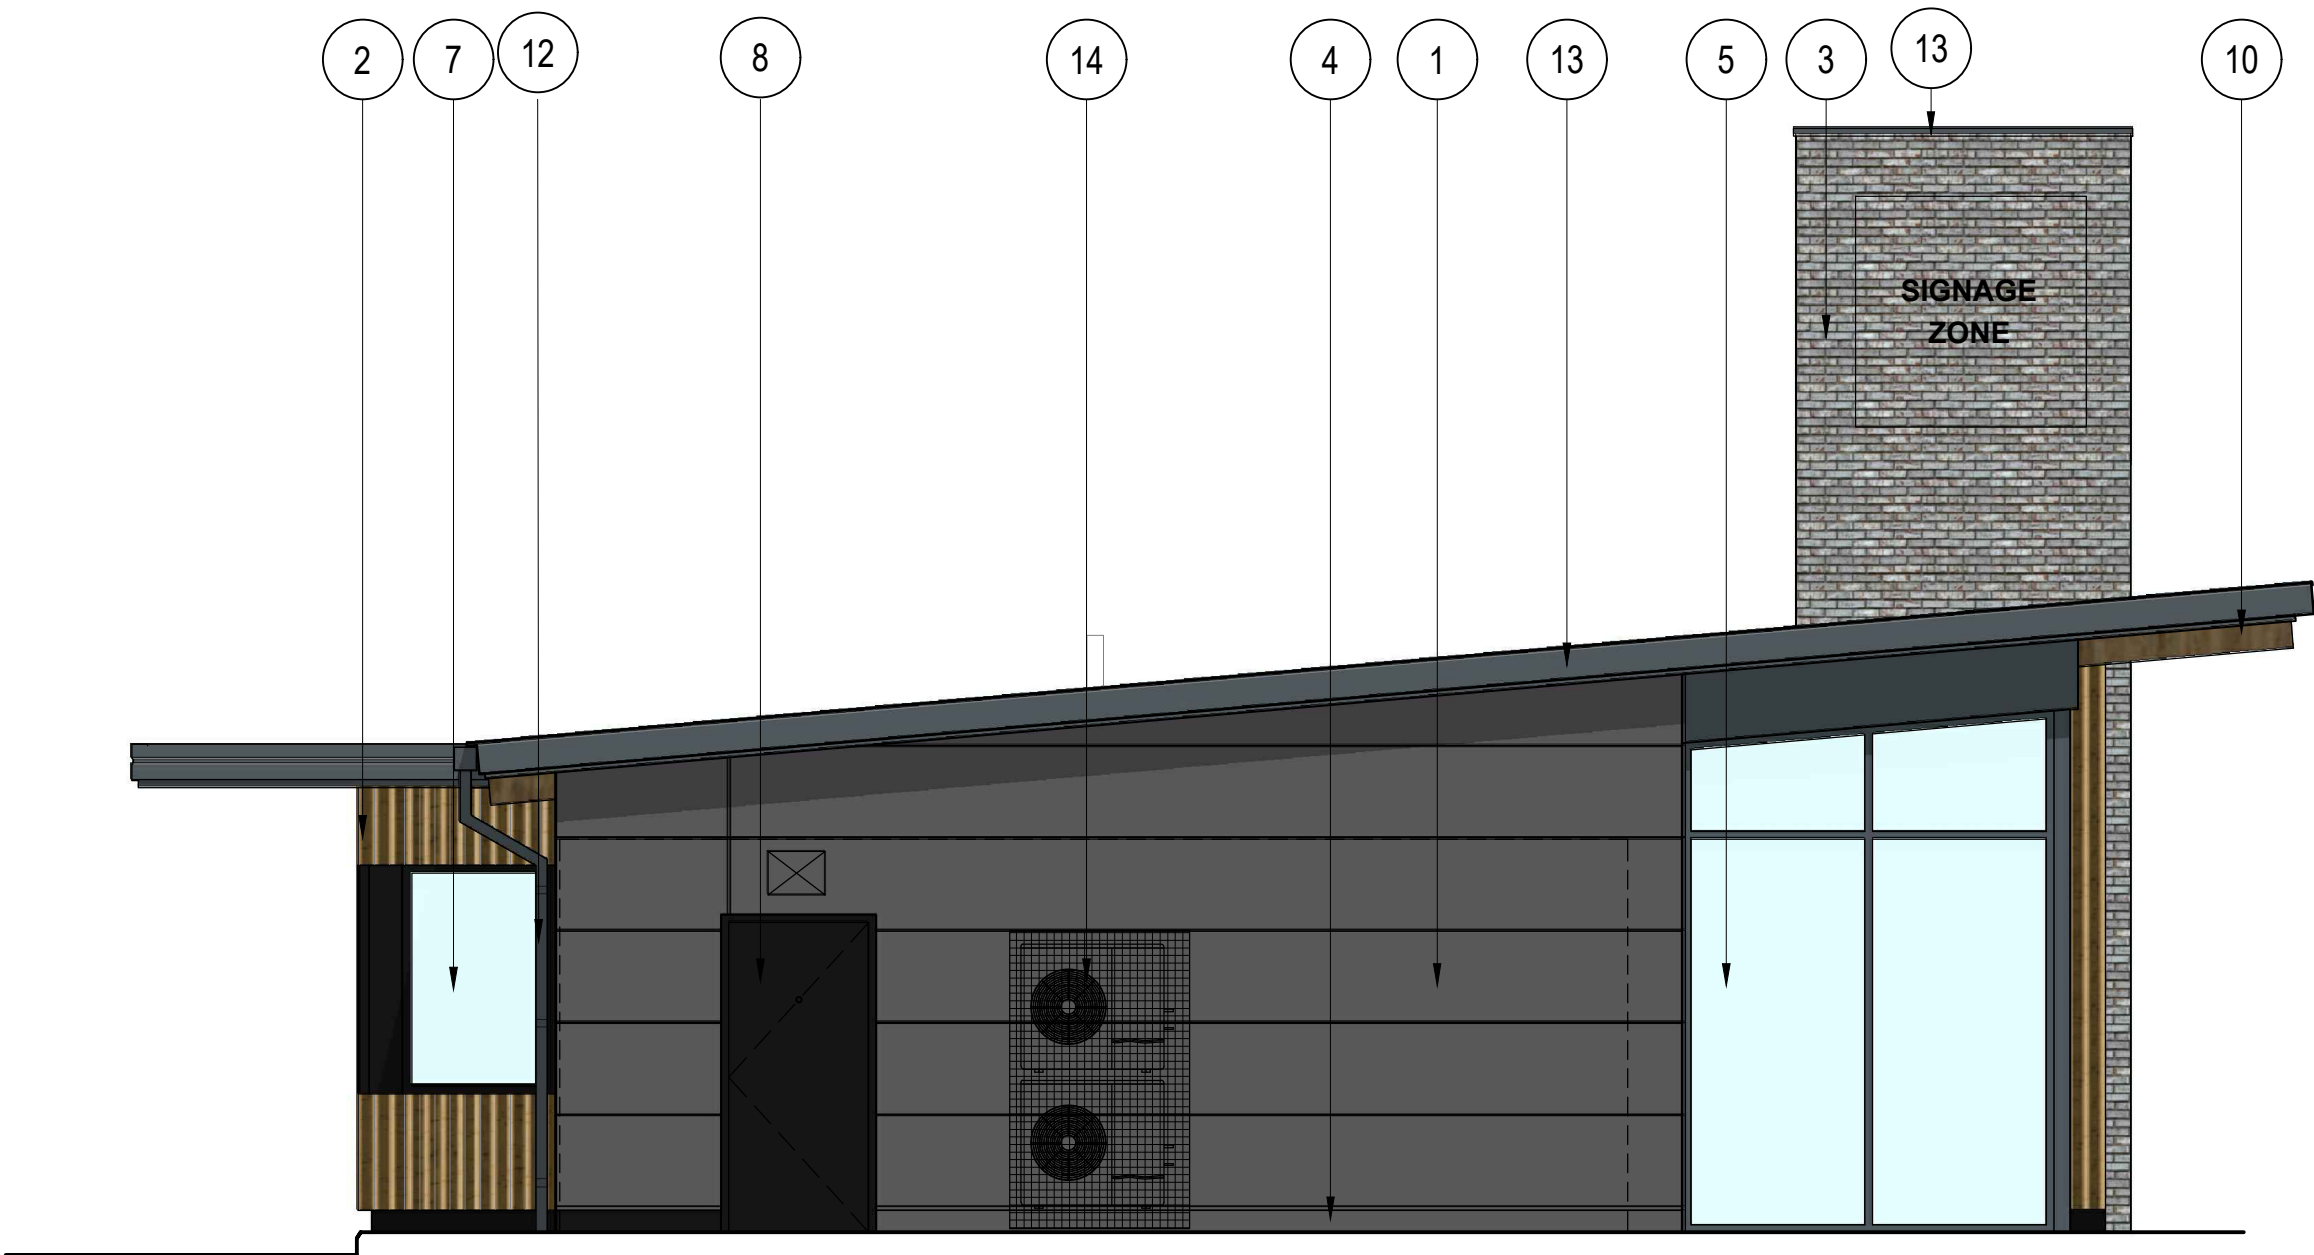

EAST ELEVATION

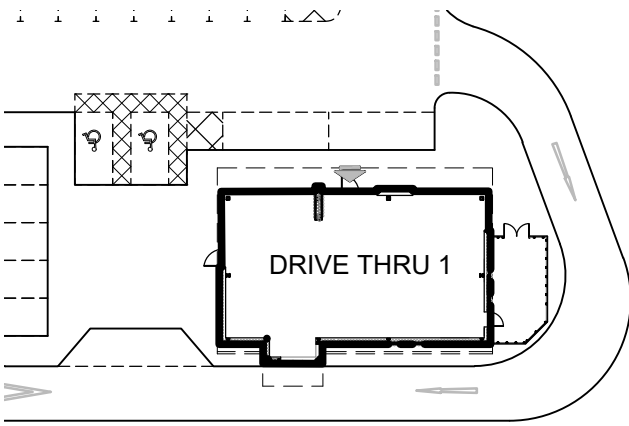

KEY PLAN SCALE 1:500

MATERIALS SCHEDULE

- Aluminium rainscreen panels - PPC Aluminium RAL 7016 (Anthracite)
- Vertical timber cladding
- Mechanically fixed brick-Slip system
- Aluminium skirting, PPC RAL 9005 (Black)
- Shopfront, PPC Aluminium Frame, RAL 7016 (Anthracite)
- Glazed entry / exit door, PPC Aluminium frame RAL 7016 (Anthracite)
- Drive thru window, PPC COATED Aluminium frame, RAL 7016 (Anthracite)
- Solid core steel door, PPC RAL 7021
- Single ply roofing membrane, light grey
- Treated timber rafters
- Micro-rib profile aluminium composite panels to underside of soffit - RAL 9005 (Black)
- Rainwater goods, PPC RAL 7016
- Aluminium fascia/trims, PPC RAL 7016 (Anthracite)
- Metal cage, PPC RAL 9005 (Black)

0 1m 2m

MountfordPigott
Architecture Masterplanning Design

DRIVE THRU 1
PROPOSED ELEVATIONS
1744-DT1-P03

1:50@A1/1:100@A3 07.12.18
DRAWN BY ACD

SALTBOX - BOGNOR REGIS