


© Mountford Pigott LLP 2012
Reproduction in whole or in part by any means is prohibited without the prior permission of Mountford Pigott LLP.
This drawing is only to the stated scale if it is printed correctly. MPELLP cannot accept responsibility for the incorrect scaling of drawings printed by third parties.
All dimensions are in mm unless otherwise stated.
If this drawing forms part of an application for planning permission on behalf of the applicant named below, it shall not be used for any other purpose without the express permission of Mountford Pigott LLP.
This drawing may incorporate information from other professionals. Mountford Pigott LLP cannot accept responsibility for the integrity and accuracy of such information. Any clarification and/or additions that are required appertaining to such information should be sought from the relevant profession or their appointment representative as listed below.
LIST OF INFORMANTS
Ordnance Survey - Masterplan - Licence No. 100019980

REVISIONS	DATE	DRN	REV
SITE PLAN REVISED ACCORDINGLY TO UPDATED HIGHWAYS ENGINEER'S INFO	19.10.17	HA	A
INDICATIVE POTENTIAL FUTURE ACCESS TO ROWAN PARK NOTED	22.11.17	HA	B


PHASING KEY

PHASE 1	FULL PLANNING SUBMISSION	6.492 hectare
PHASE 2	OUTLINE PLANNING SUBMISSION	5.512 hectare
SALT BOX SITE BOUNDARY		12.004 hectare

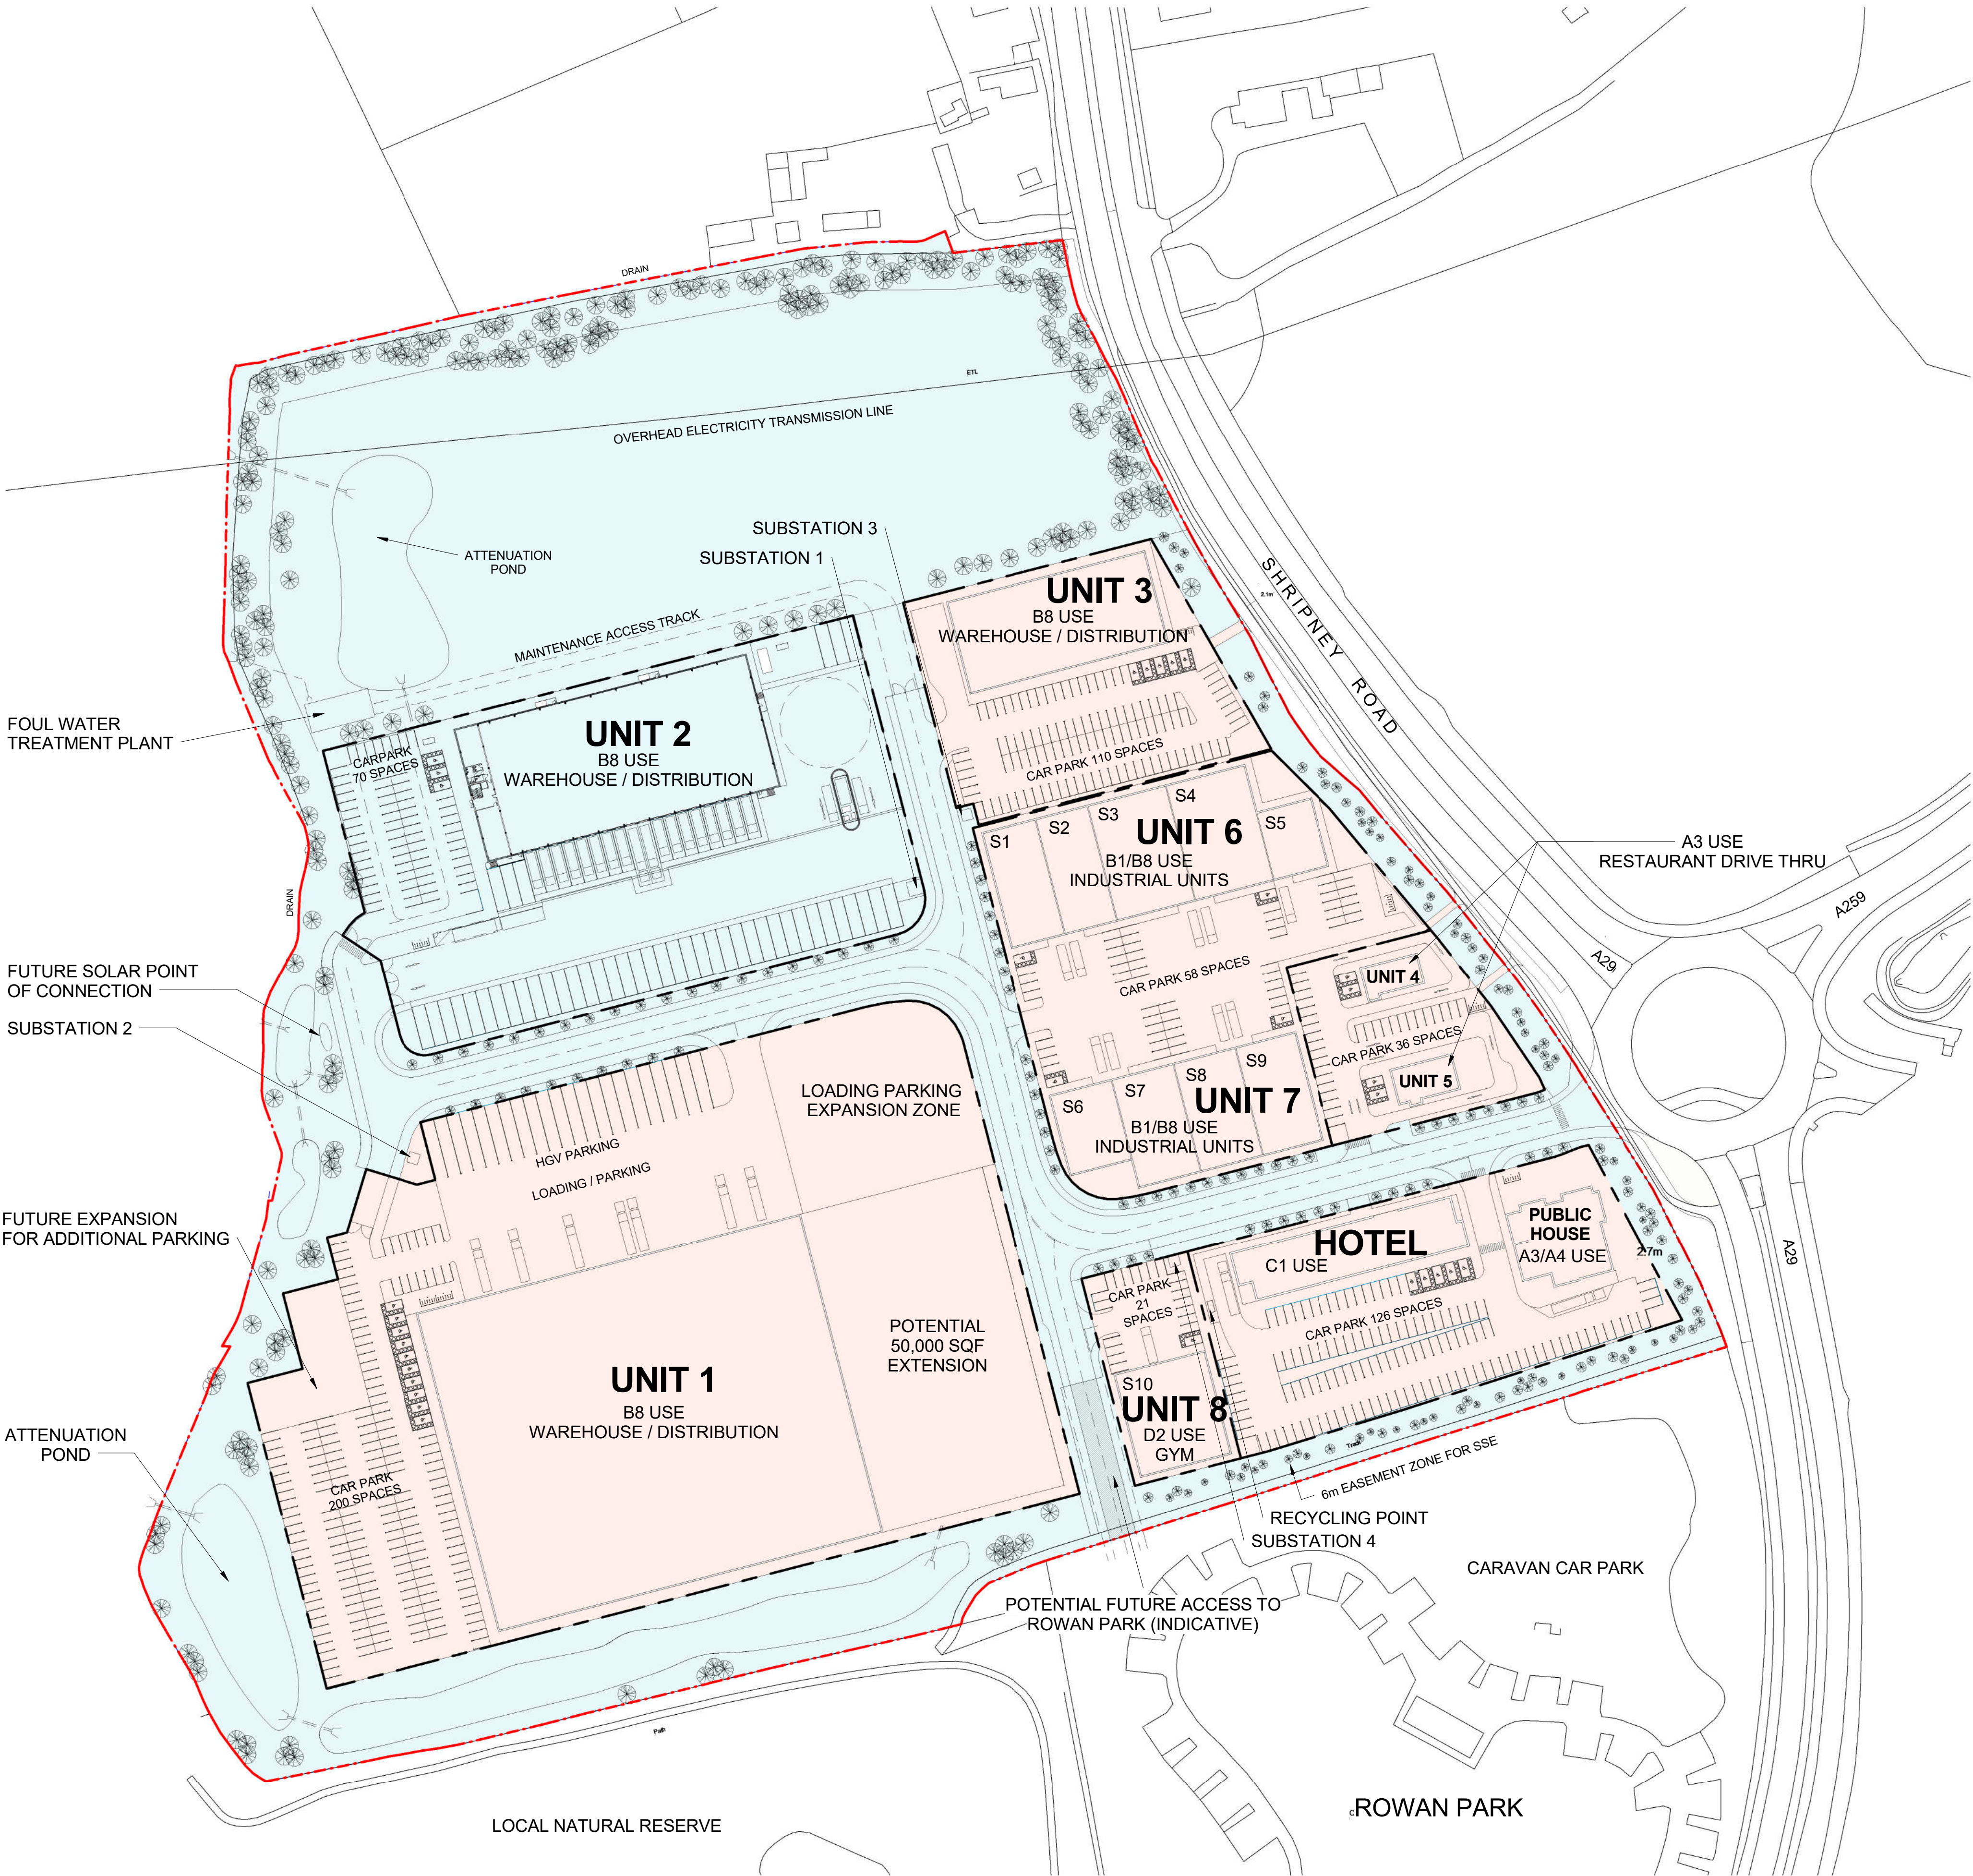

1 P03 - PHASE PLAN
1 : 1000

SALTBOX SITE - BOGNOR REGIS

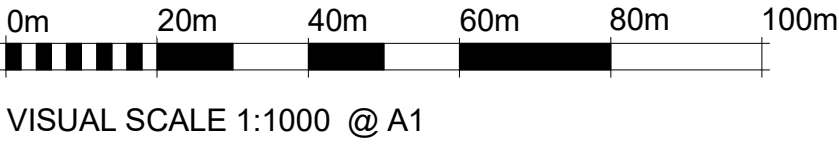

MountfordPigott
Architecture Masterplanning Design

SITE PHASING PLAN

1744 - P03 - B

As indicated@ A1
DRAWN BY HA 04/08/17