



© Mountford Pigott LLP 2018
Reproduction in whole or in part by any means is prohibited without the prior permission of Mountford Pigott LLP.
This drawing is only to the stated scale if it is printed correctly. M PLLP cannot accept responsibility for the incorrect scaling of drawings printed by third parties.
All dimensions are in mm unless otherwise stated.
If this drawing forms part of an application for planning permission on behalf of the applicant named below, it shall not be used for any other purpose without the express permission of Mountford Pigott LLP.
This drawing may incorporate information from other professionals. Mountford Pigott LLP cannot accept responsibility for the integrity and accuracy of such information. Any clarification and/or additions that are required appertaining to such information should be sought from the relevant profession or their appointment representative as listed below.
LIST OF INFORMANTS:

REVISIONS	DATE	DRN	REV
ELEVATION LABELS CORRECTED	21.12.18	MW	A
DARK GREY CLADDING REPLACED WITH TIMBER	12.03.19	MW	B
CLADDING, GLAZING ON EAST ELEVATION INCREASED			

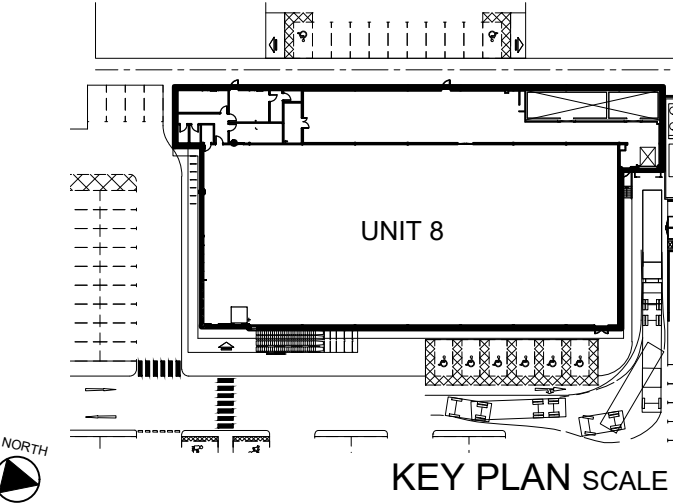

MATERIALS SCHEDULE


- Horizontally laid Micro-rib profile aluminium composite panels, PPC RAL 7016 (Anthracite)
- Timber cladding
- Brick plinth, Charcoal
- Shopfront, PPC Aluminium Frame, RAL 7016 (Anthracite)
- Windows, PPC aluminium frame, RAL 7016 (Anthracite)
- Entrance, PPC aluminium frame, RAL 7016 (Anthracite)
- Solid core steel door, PPC RAL 7016 (Anthracite)
- Insulated overhead sectional door, PVF coated steel RAL 7016 (Anthracite)
- Trapezoidal profile aluminium composite roof panels, PPC RAL 7016 (Anthracite)
- Aluminium Fascia, PPC RAL 7016 (Anthracite)
- Rainwater goods, PPC RAL 7016 (Anthracite)
- Aluminium flashing, PVF2 RAL 9006 (metallic silver)
- Trolley bay rails, Satin finish stainless steel

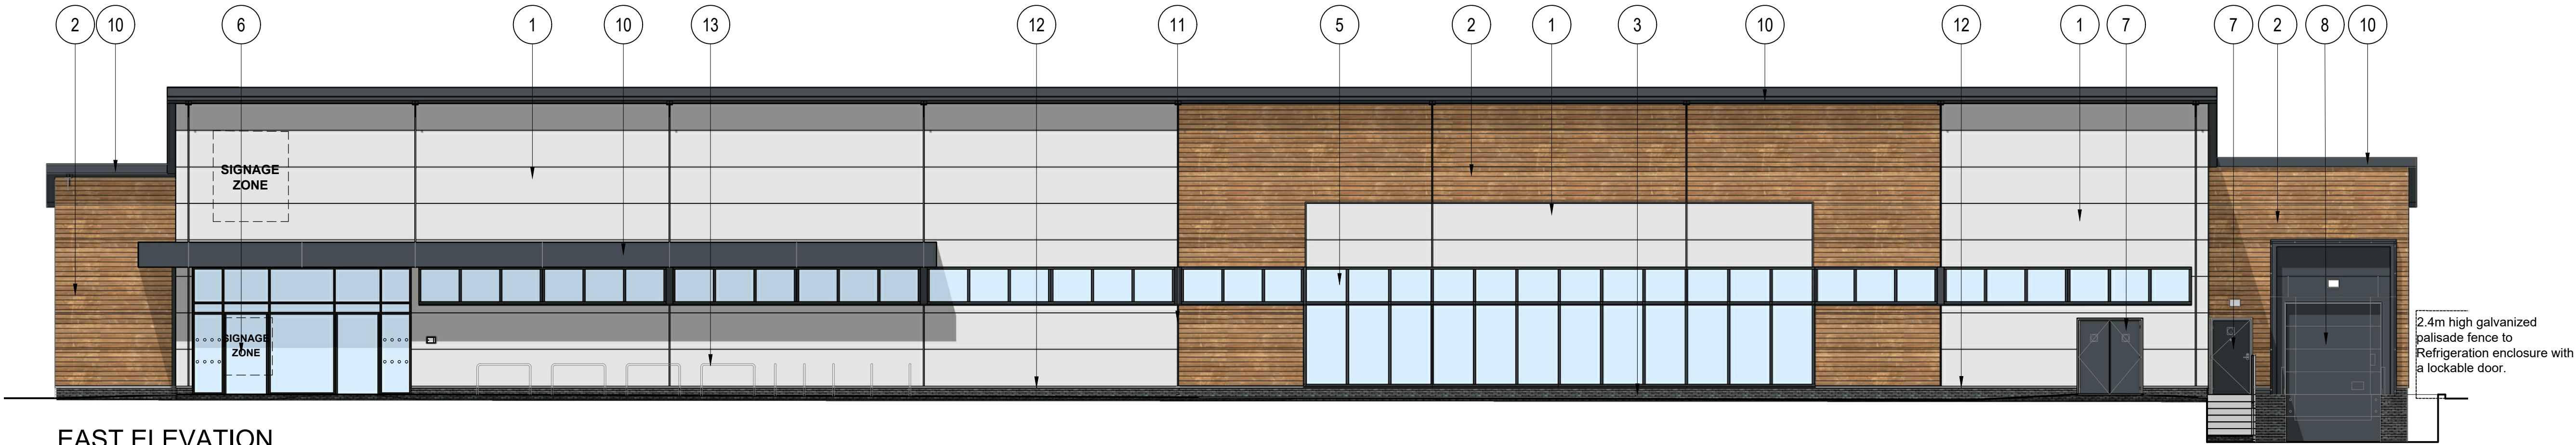


EAST ELEVATION



WEST ELEVATION

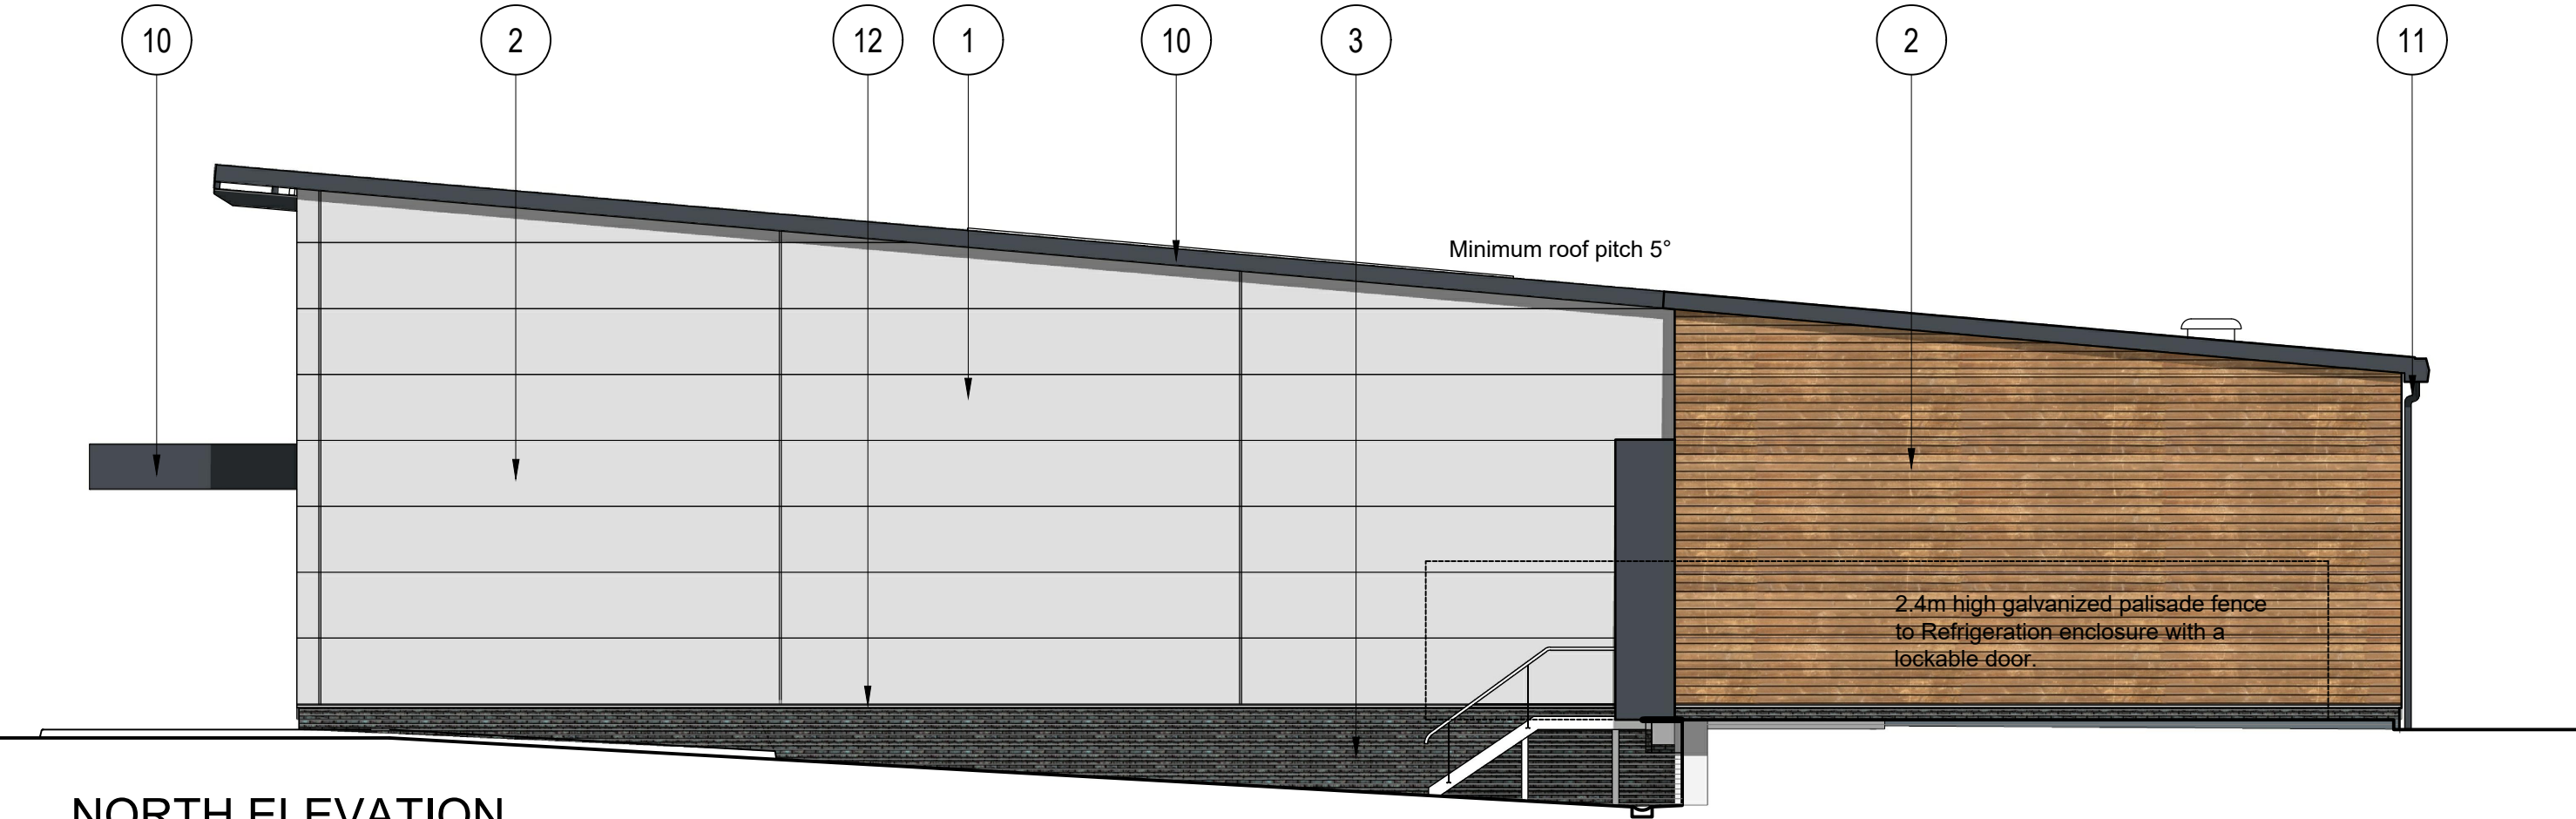


NORTH ELEVATION

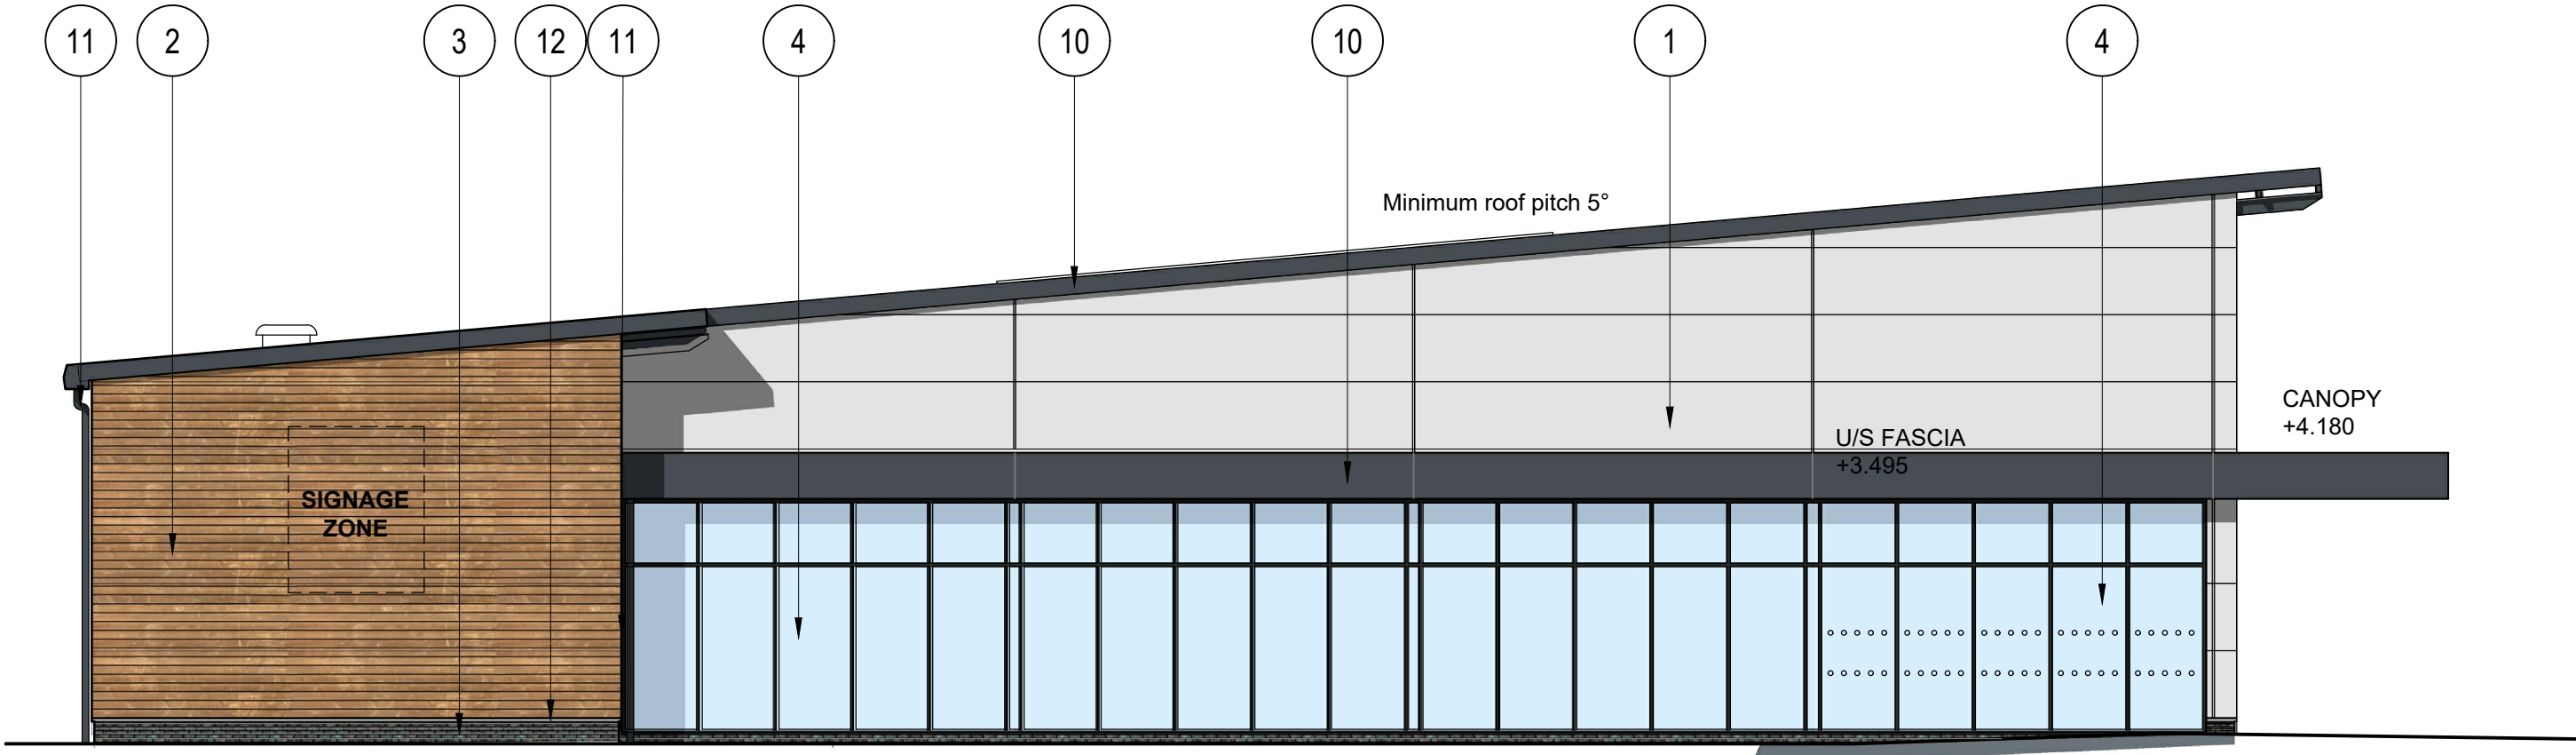

SOUTH ELEVATION

SALTBOX - BOGNOR REGIS

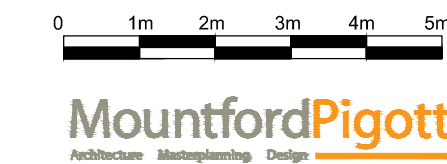

UNIT 8
PROPOSED ELEVATIONS
1744-UF-P04-B
1:100@A1 / 1:200@A3 11.03.19
DRAWN BY ACD