




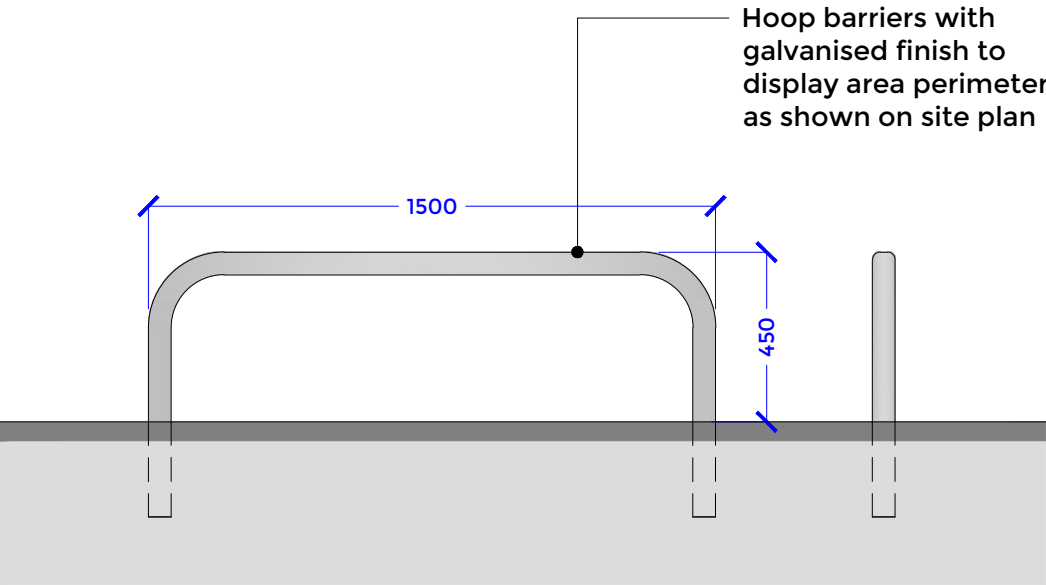


Hoop Barrier
1:20

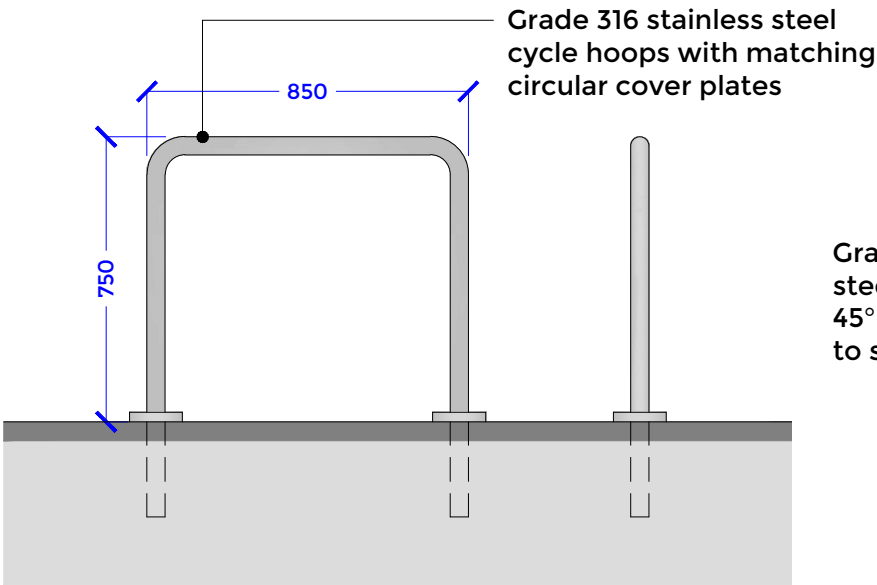


Cycle Hoop
1:20

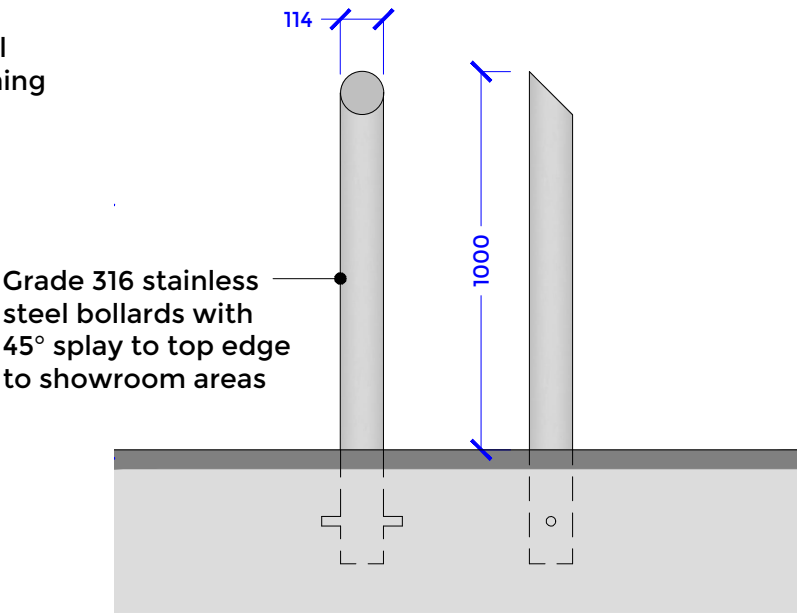

Showroom Bollard
1:20

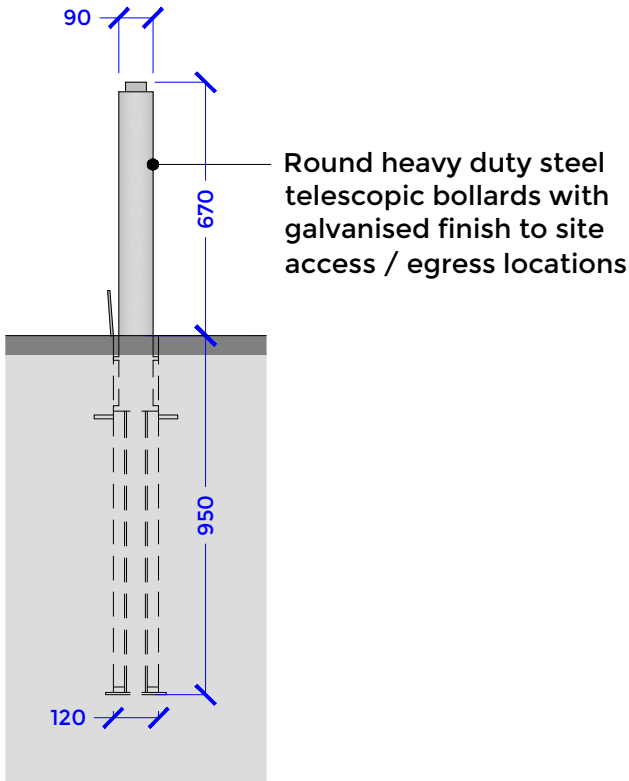


Telescopic Bollard
1:20

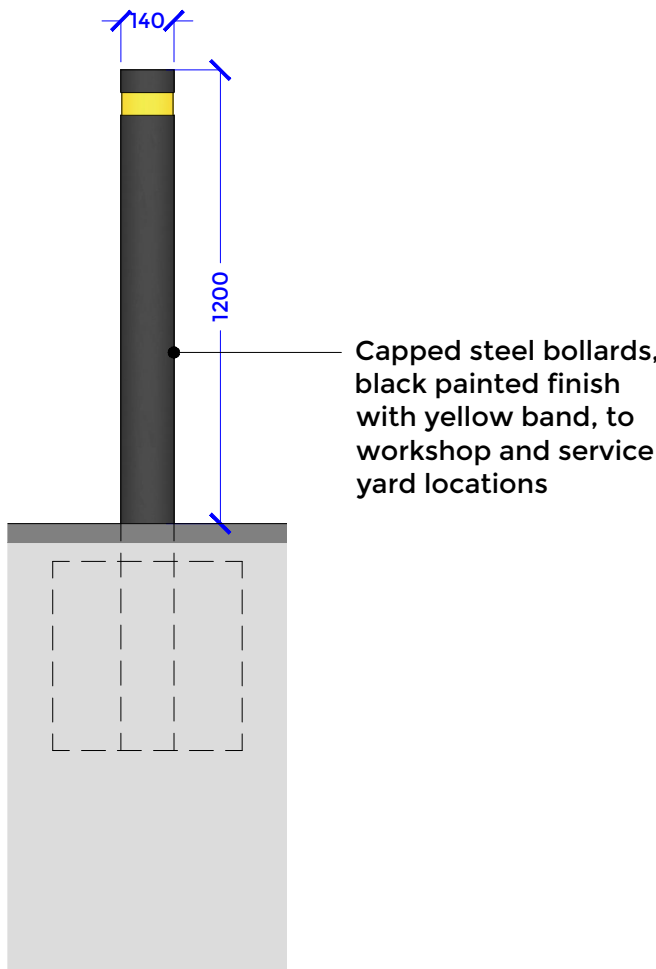

Workshop Bollard
1:20

CS Cycle Shelter

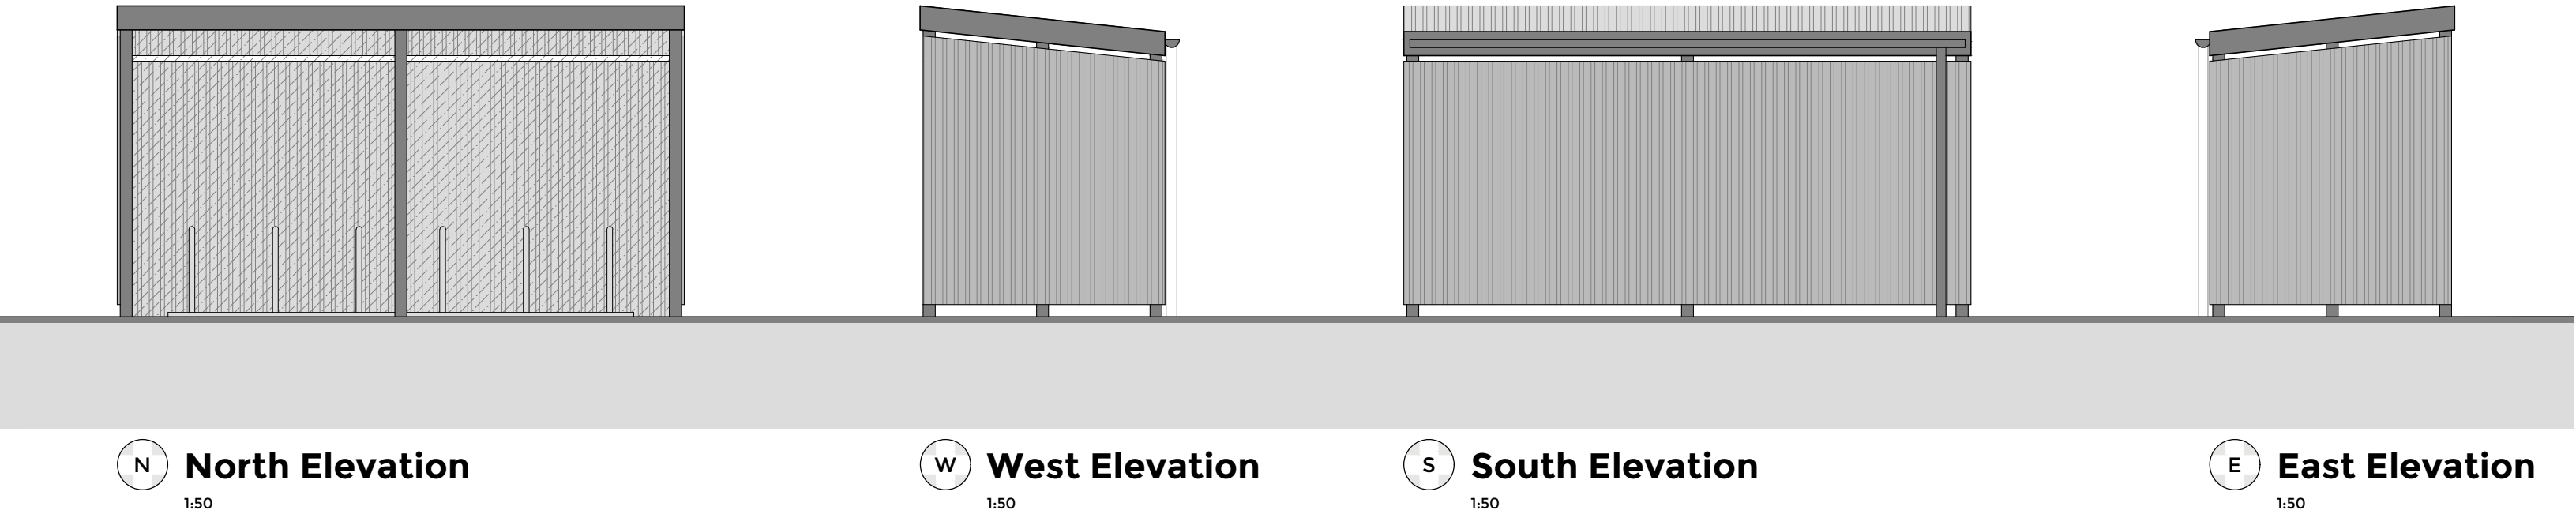


North Elevation
1:50

West Elevation
1:50

South Elevation
1:50


East Elevation
1:50

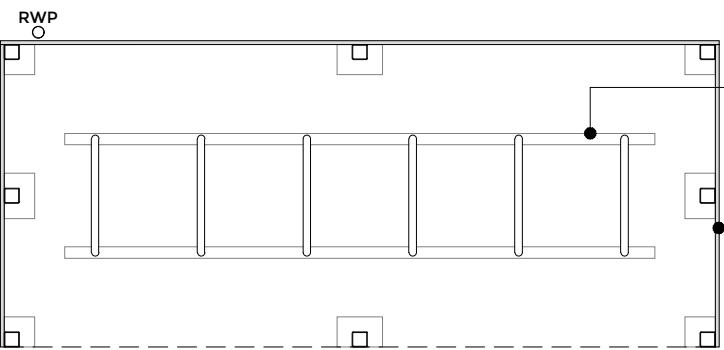

Floor Plan
1:50

Surface mounted cycle hoops with galvanised finish

Broxap 'BloX B' or similar approved cycle shelter with galvanised steel frame and cladding to rear and side elevations in corrugated sheets with polyester powder coated finish, colour Merlin Grey

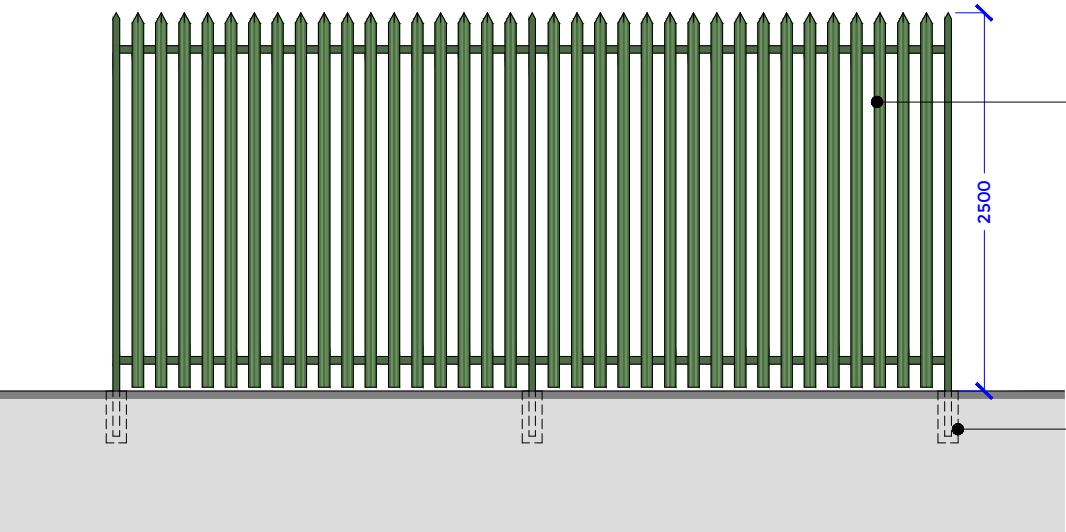

Palisade Fencing
1:50

Footings to engineer's size / specification

PLANNING

Notes

All images are shown indicatively only and are subject to specialist design / details.

Refer to site plan drawing for locations.

A Rev.		06-03-19 Date	Dark green powder coated finish shown to palisade fencing Description				SD Drawn		* Check		
							Canute Chambers Canute Road Southampton Hampshire SO14 3AB				
BOYLE+SUMMERS ARCHITECTURE AND MASTERPLANNING											
Client		Richmond Motor Group									
Project		Salt Box Site, Bognor Regis									
Title		External Details									
BS1192	SBX - BSL - ZZ - XX - DR - A					2501 - PL - A					
	Project	Originator	Volume	Level	Type	Role	Series	Number	Suitability	Revision	
B+S Ref.		Date		Scale @ A2		Drawn		Checked			
18020		Dec 2018		1:20, 1:50		SD		SS			
Tel: 023 8063 1432				www.boyleandsummers.co.uk							
Other than for the purposes of planning, do not scale these drawings. Use written dimensions only. All dimensions to be checked on site prior to commencement of work.											
This drawing is © Boyle+Summers Ltd and may not be reproduced, copied or altered in any way without written authority.											

